


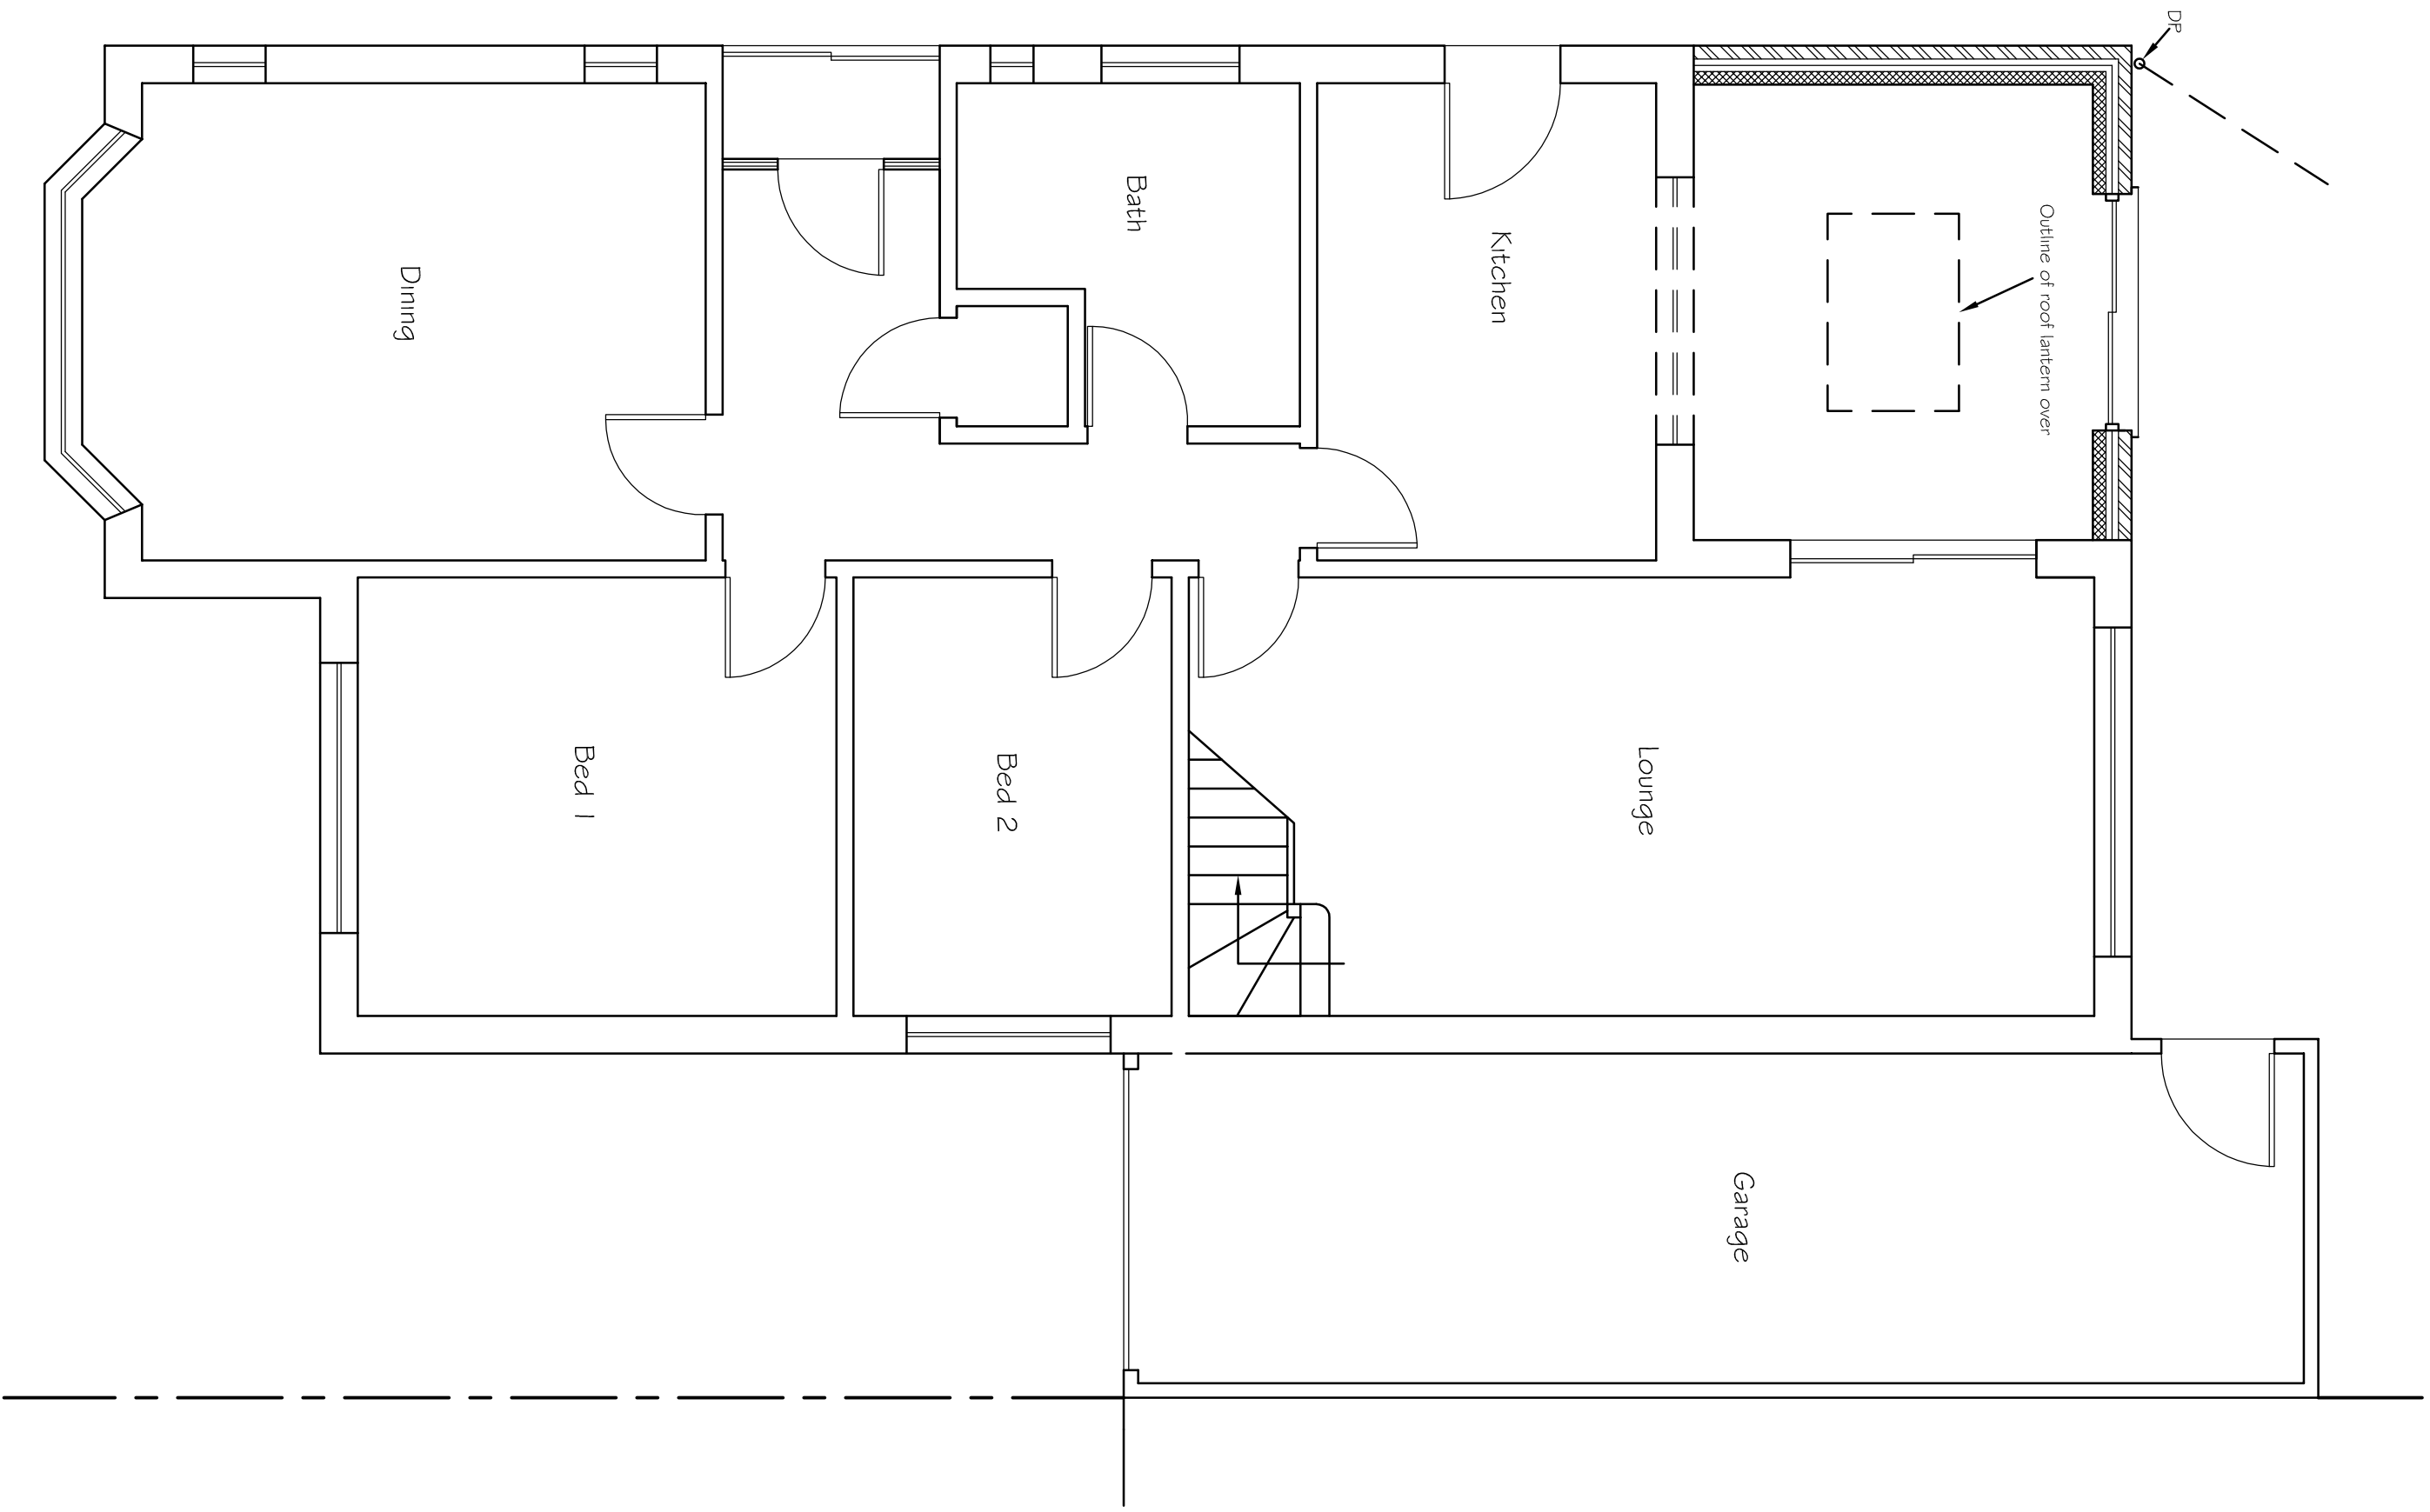


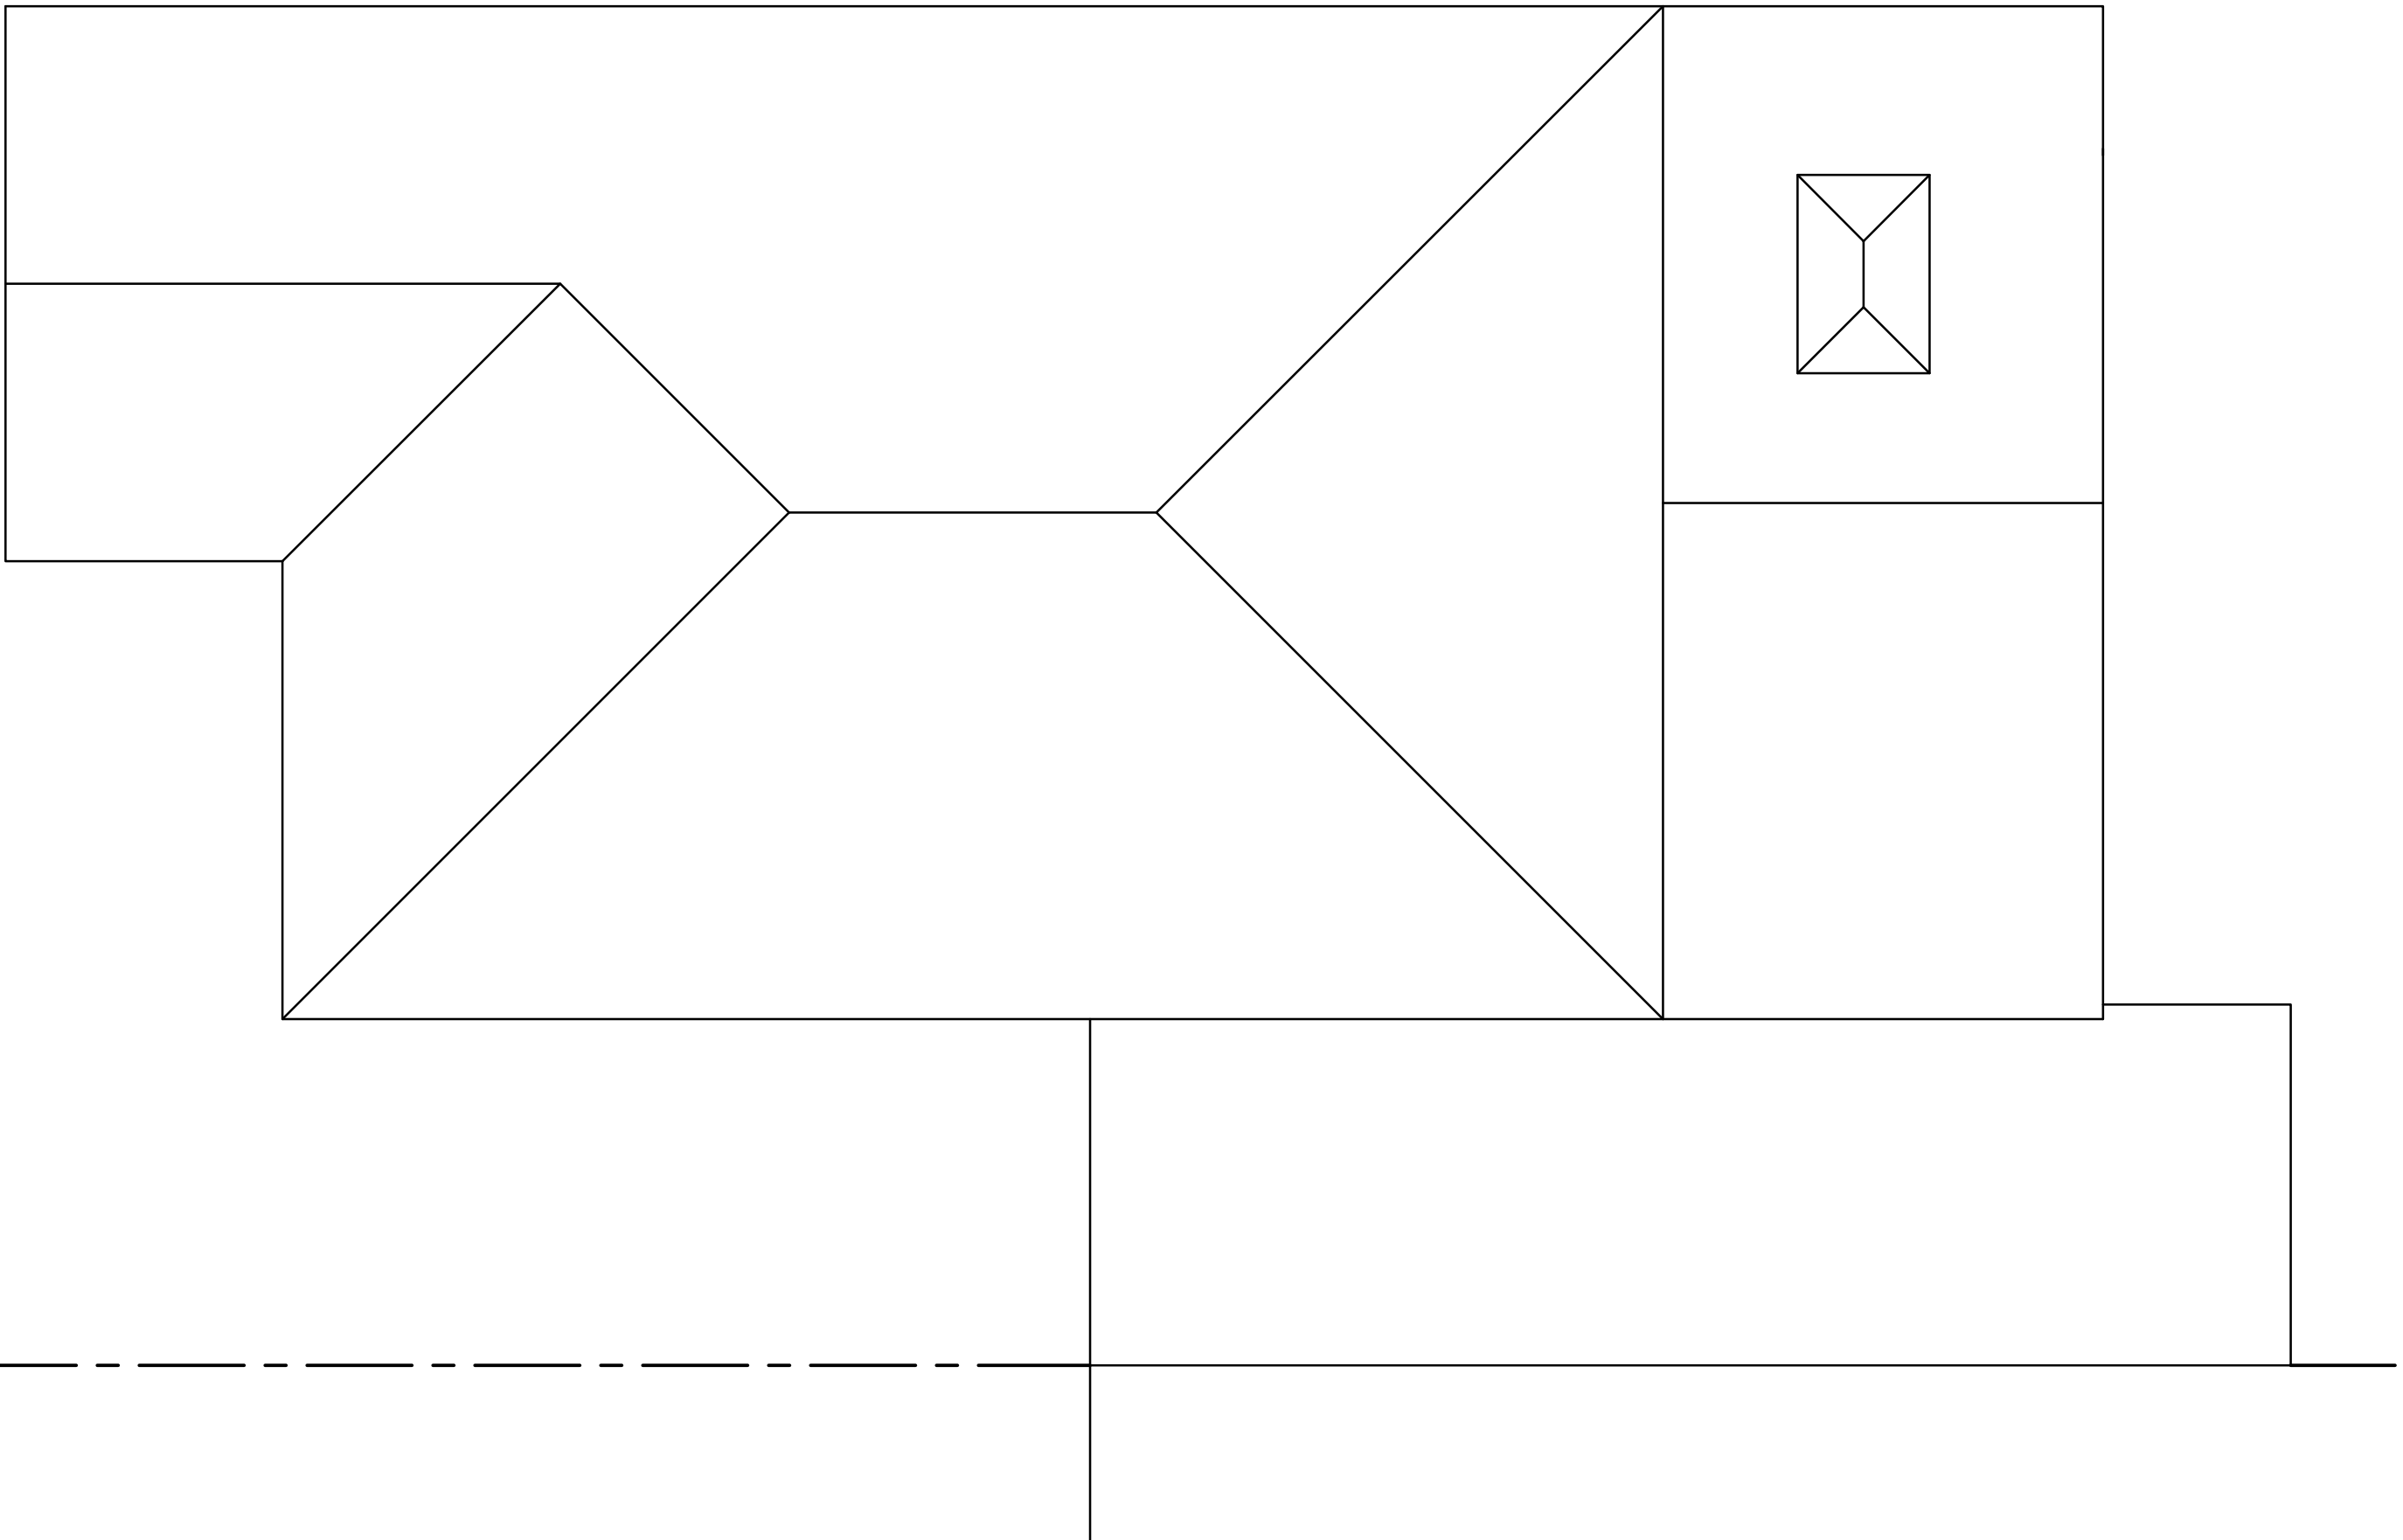

Proposed Ground Floor Plan

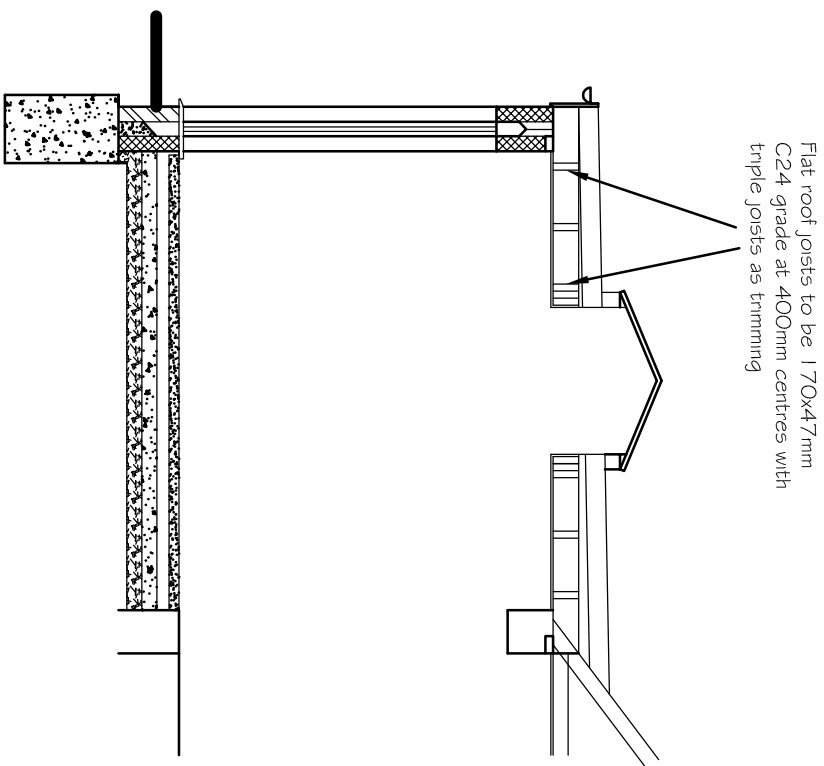

Proposed Roof Plan

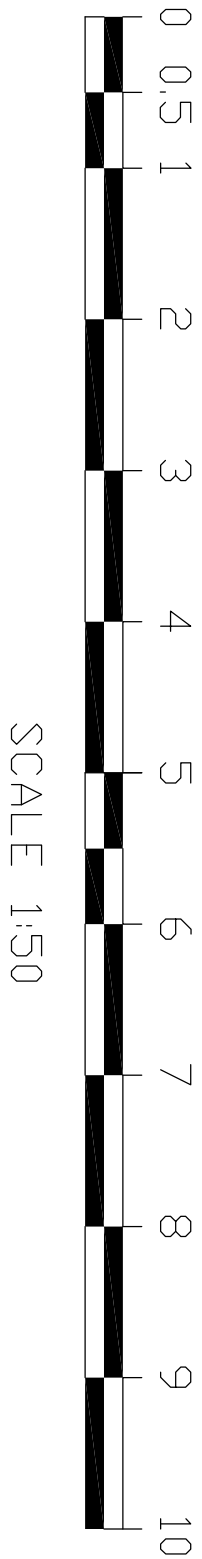

Cross Section

Tony Rogers Building Consultants Address: 40 Dawn Crescent, Upper Beeding West Sussex, BN44 3WH Telephone: 01903 815225 Fax: 01903 815225	
Rev:	Revision Description:
Date:	
Client:	Mr D Brown
Address:	10 The Ridings East Preston West Sussex BN16 2TN
Project:	Proposed single storey rear extension
Scale:	1:50
Paper Size	A1
Date:	April 2018
Drawing No:	18/1299/02
Drawn By:	AWR
Revision:	