




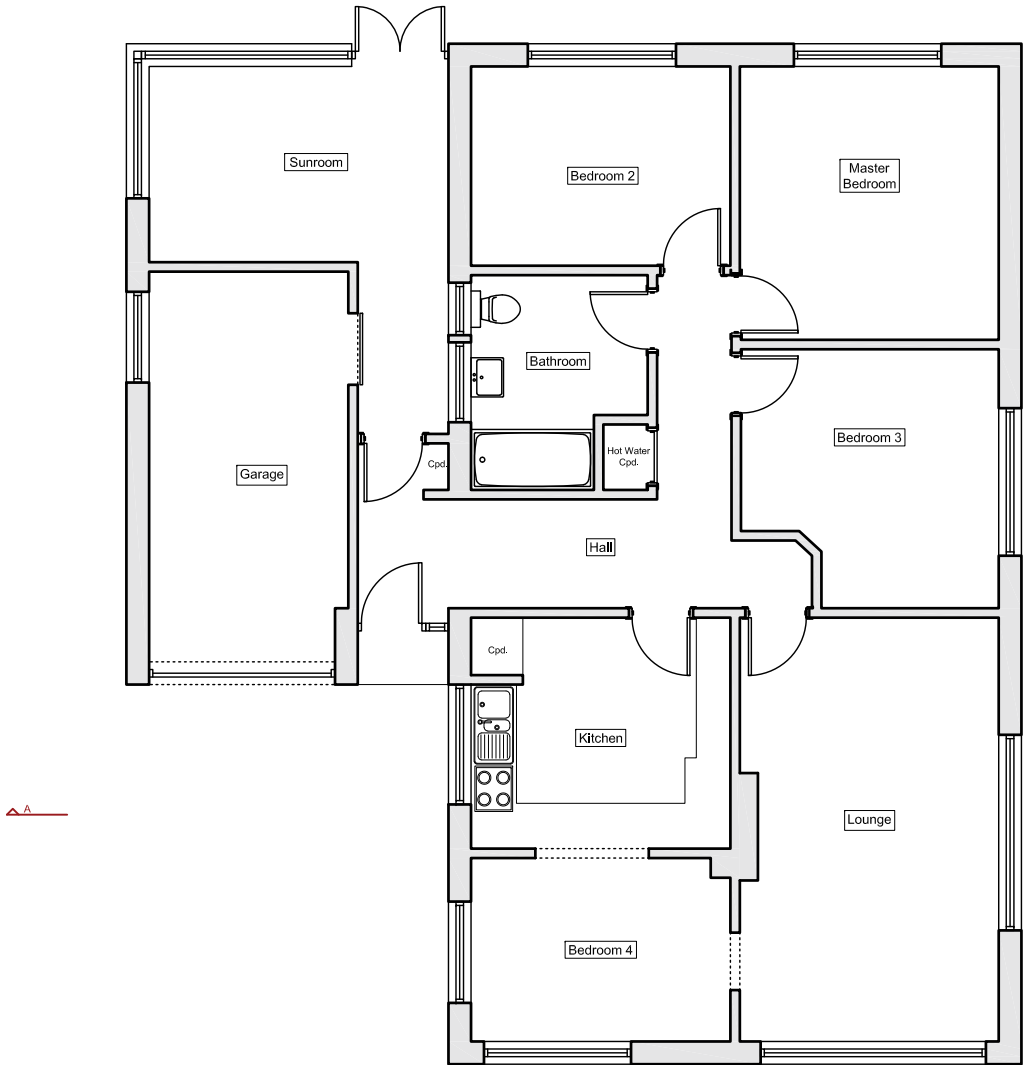

01
2000 EXISTING GROUND FLOOR PLAN
Scale: 1:100

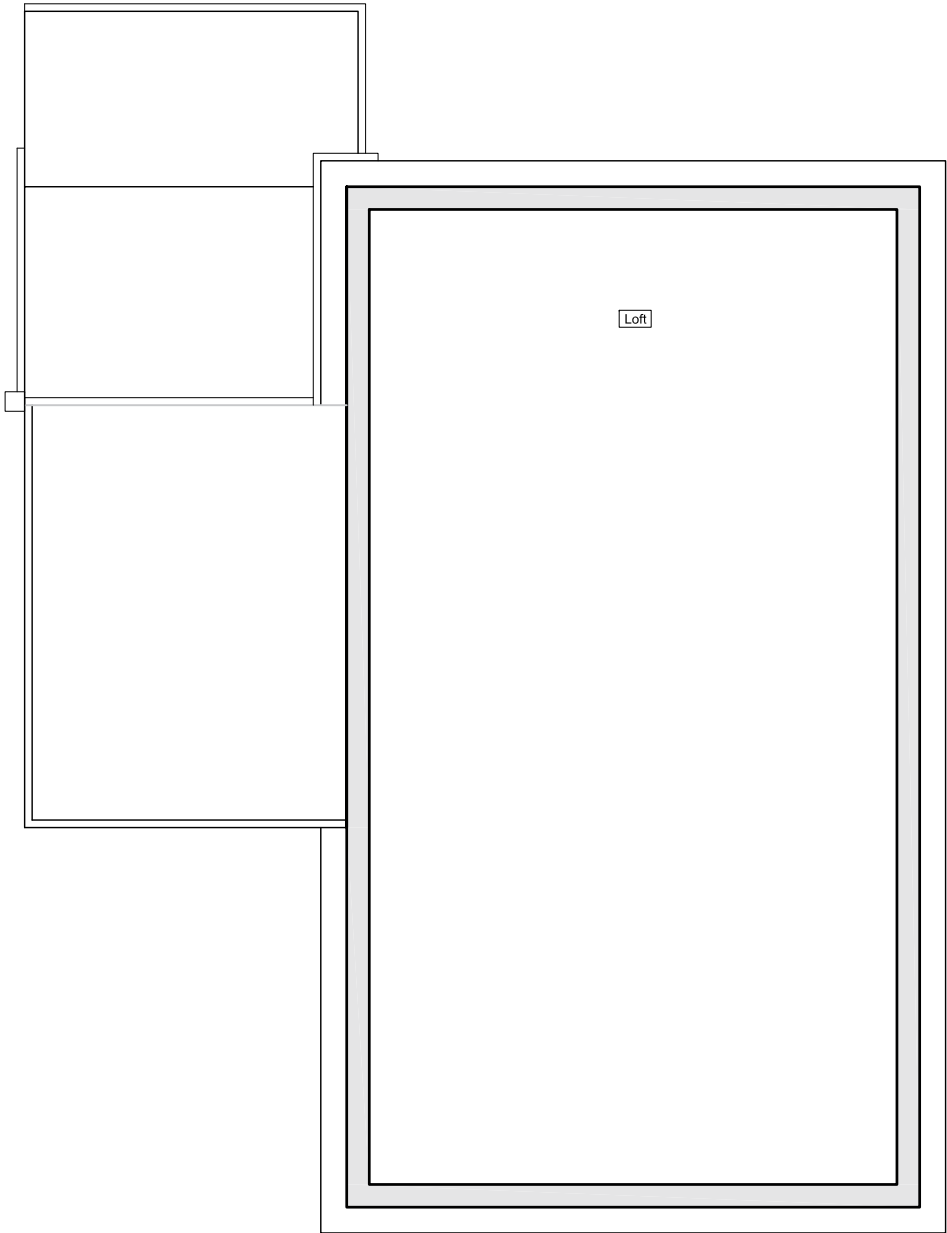

02
2000 EXISTING LOFT PLAN
Scale: 1:100

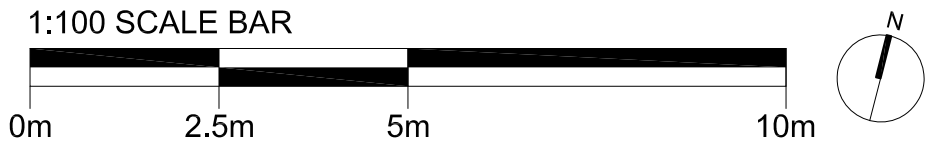

- Notes**
- All dimensions must be checked on site and not scaled from this drawing, apart from the local authority. Site dimensions taken from licensed Ordnance Survey Data.
 - Any works commencing on site prior to obtaining full planning and building regulation approval including full condition discharge, is entirely at the client's / contractor's risk.
 - The contractor is responsible for taking and checking all levels and dimensions prior to ordering materials and starting work on site.
 - Any discrepancies are to be reported to OM Architectural Design prior to commencing any works.
 - All building work is to be carried out in accordance with building regulations and to the satisfaction of the local authority and as such additional unforeseen building works may be required on site.
 - These drawings do not constitute full working drawings.
 - All drawings are copyright of OM Architectural Design and may not be copied or reproduced by any third party without prior written consent.

00	3 June 2019 Planning Issue	SB	OM
Rev	Date + notes	Drwn	Chkd.

OM Architectural Design

Works House, Station Road, Angmering, BN16 3AA
Tel: 07590 508302
E-mail: info@olivermcgowan.co.uk

Project
Kilve, Kingston Lane,
East Preston.

Drawing
Existing Floor Plans

Job Ref	Dwg No	Revision	Scale(s)	Size	Date	Drwn	Chkd.
BBN	2000	00	1:100	A3	June 2019	SB	OM

Status
Planning