




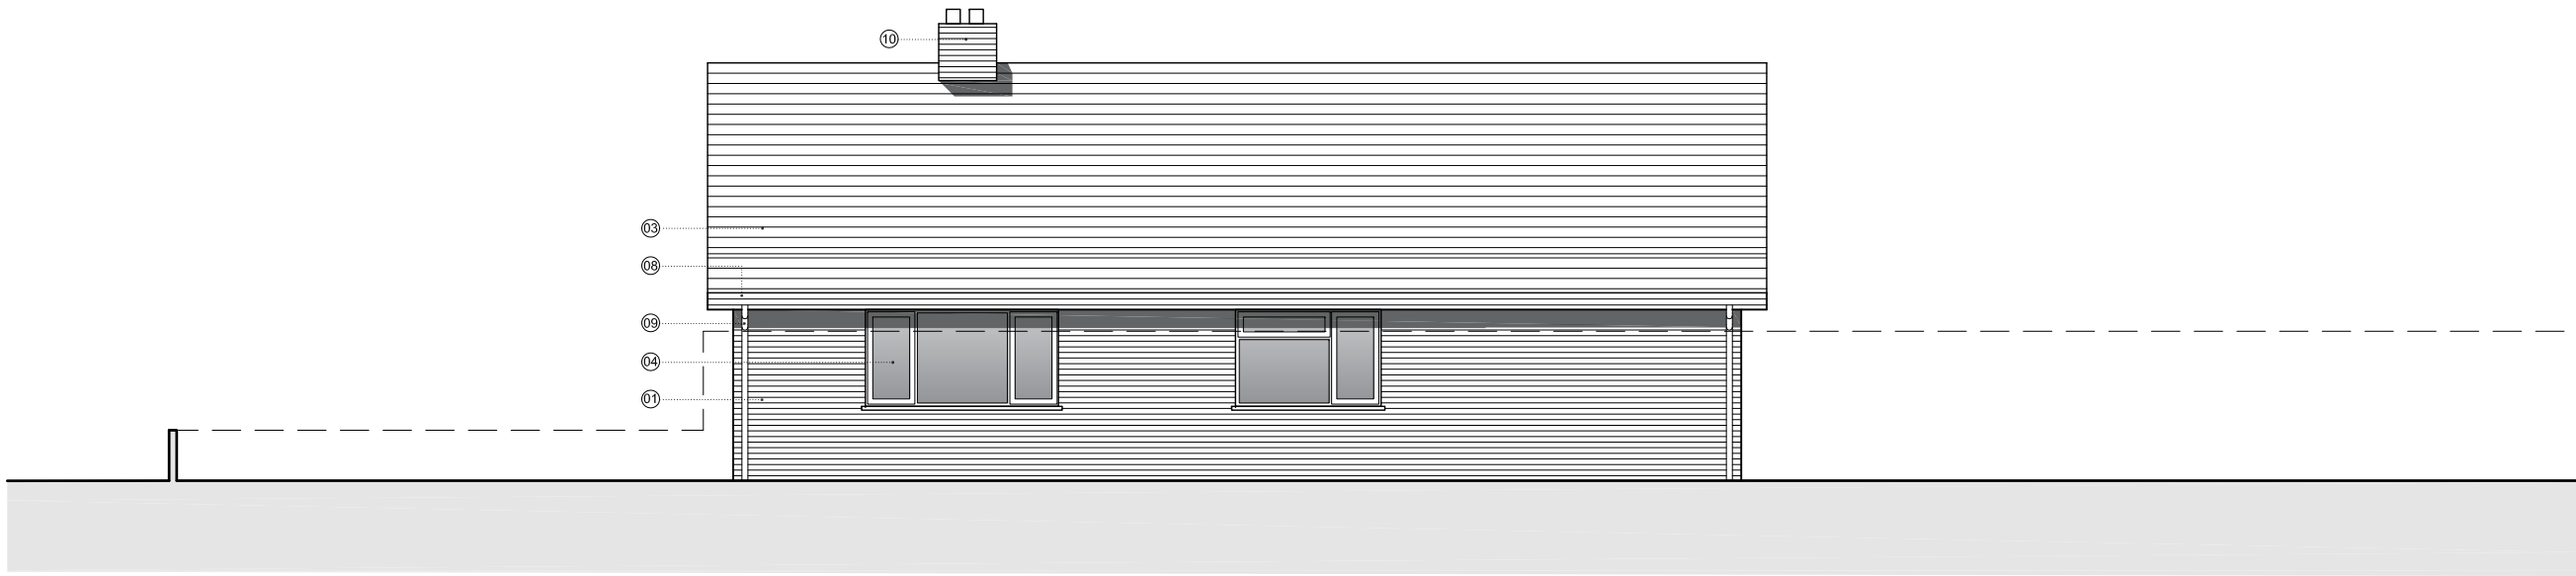



01 EXISTING EAST ELEVATION
2002 Scale: 1:100

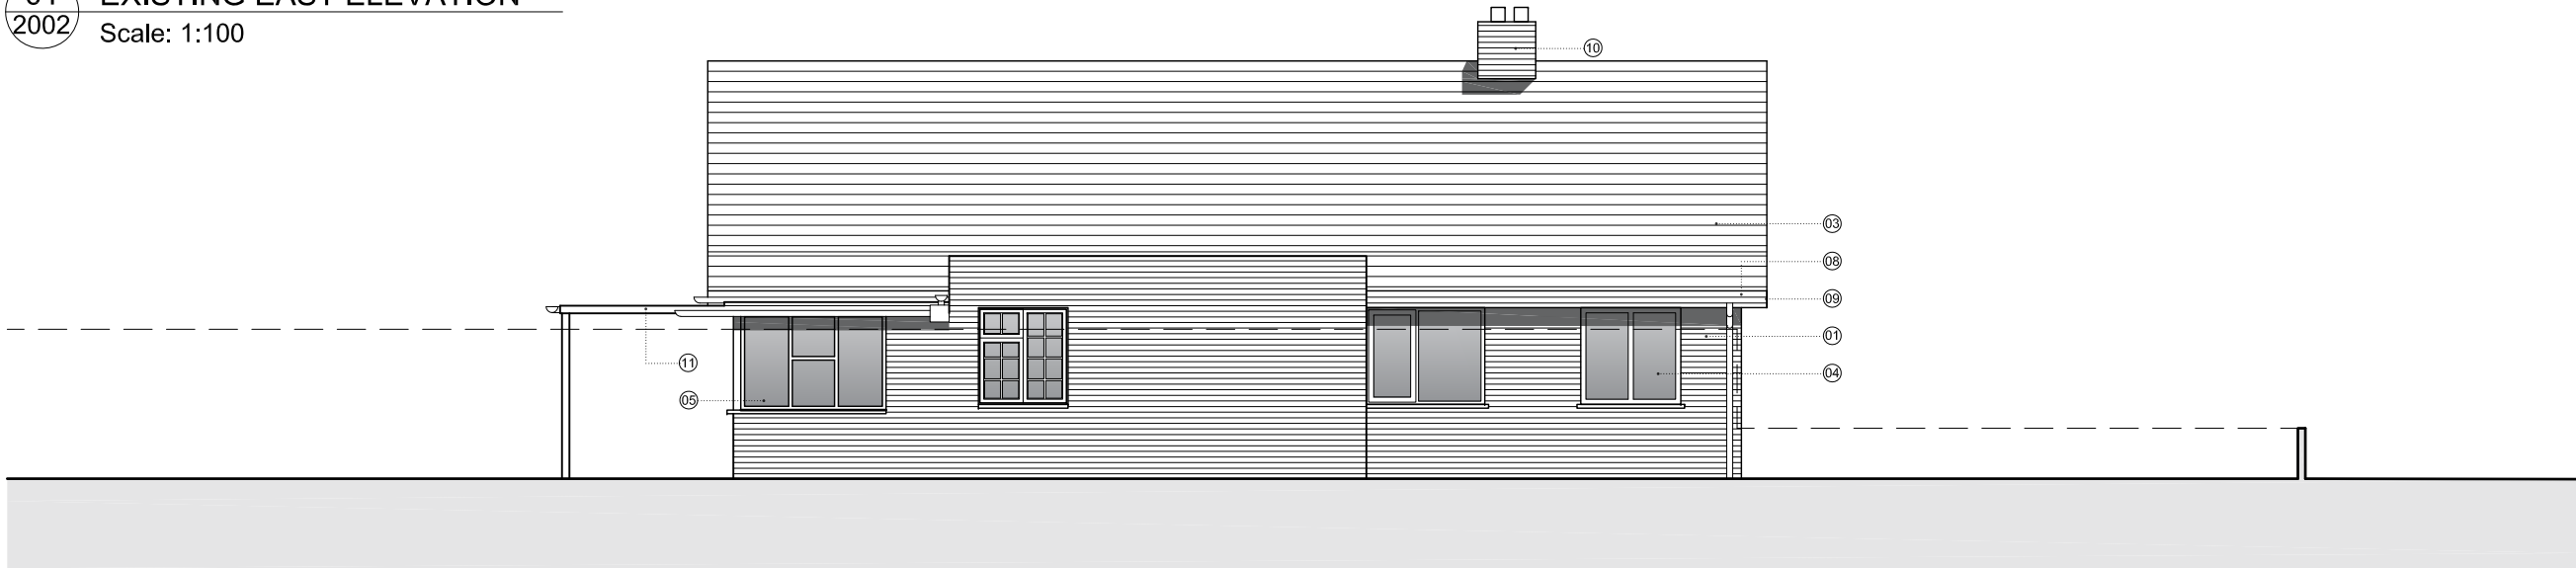

02 EXISTING WEST ELEVATION
2002 Scale: 1:100

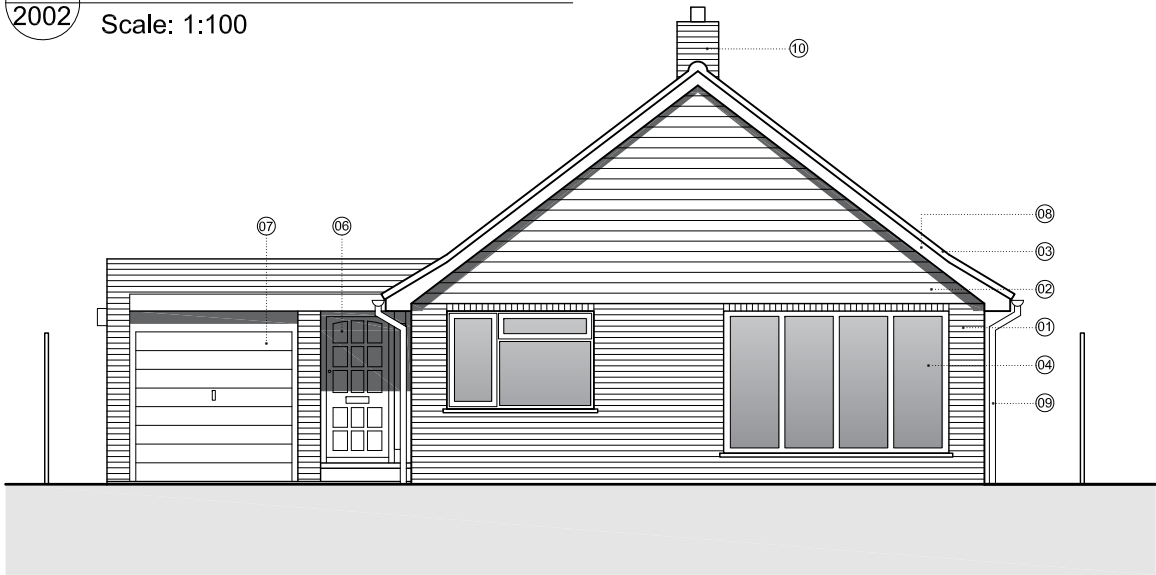

03 EXISTING SOUTH ELEVATION
2002 Scale: 1:100

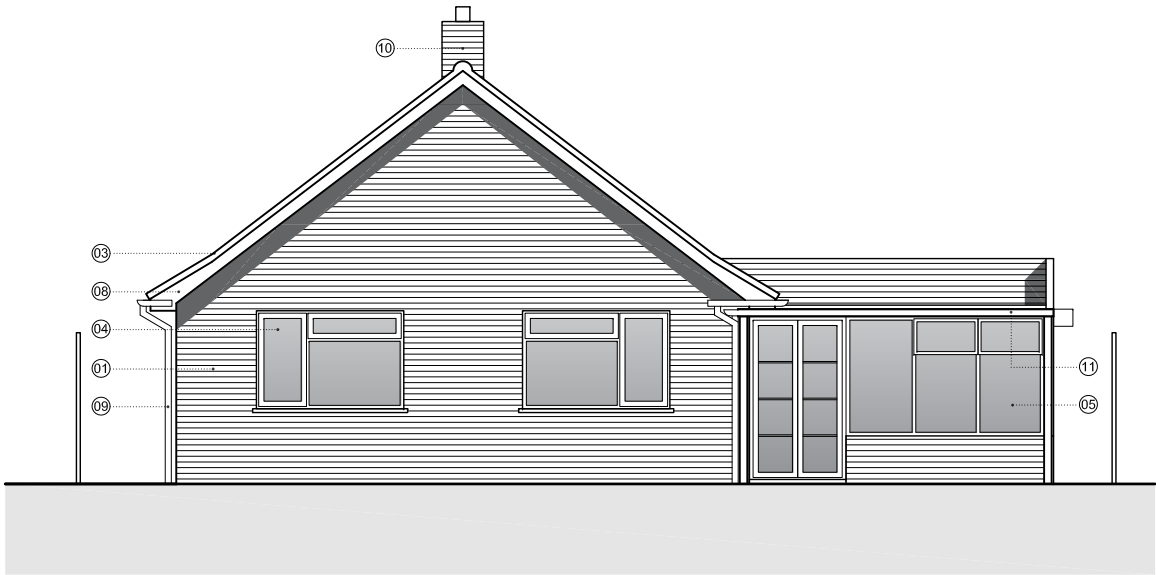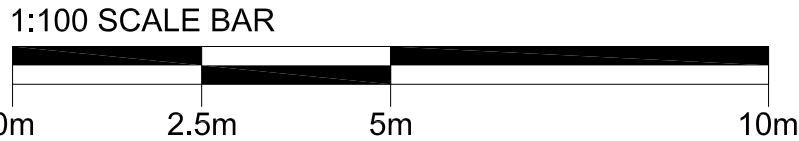

04 EXISTING NORTH ELEVATION
2002 Scale: 1:100

Notes

- All dimensions must be checked on site and not scaled from this drawing, apart from the local authority. Site dimensions taken from licensed Ordnance Survey Data.
- Any works commencing on site prior to obtaining full planning and building regulation approval including full condition discharge, is entirely at the client's / contractor's risk.
- The contractor is responsible for taking and checking all levels and dimensions prior to ordering materials and starting work on site.
- Any discrepancies are to be reported to OM Architectural Design prior to commencing any works.
- All building work is to be carried out in accordance with building regulations and to the satisfaction of the local authority and as such additional unforeseen building works may be required on site.
- These drawings do not constitute full working drawings.
- All drawings are copyright of OM Architectural Design and may not be copied or reproduced by any third party without prior written consent.

KEY

- 01 Brickwork & Mortar
- 02 Treated Timber Cladding (stained)
- 03 Roof Tiles - Clay Tile (brown/red)
- 04 UPVC Windows (white)
- 05 Timber Windows (brown)
- 06 Timber Door (white)
- 07 Garage Door (black)
- 08 UPVC Facia/Soffit boards (white)
- 09 UPVC Rainwater Goods (black)
- 10 Brick Chimney Stack
- 11 Timber Canopy

00	3 June 2019	SB	OM
	Planning Issue		
Rev	Date + notes	Drwn	Chkd.

OM Architectural Design

Works House, Station Road, Angmering, BN16 3AA
Tel: 07590 508302
E-mail: info@olivermcgowan.co.uk

Project
Kilve, Kingston Lane,
East Preston.

Drawing
Existing Elevations

Job Ref	Dwg No	Revision
BBN	2002	00
Scale(s)	Size	Date
1:100	A3	June 2019
Drwn	Chkd.	
SB	OM	

Status
Planning