



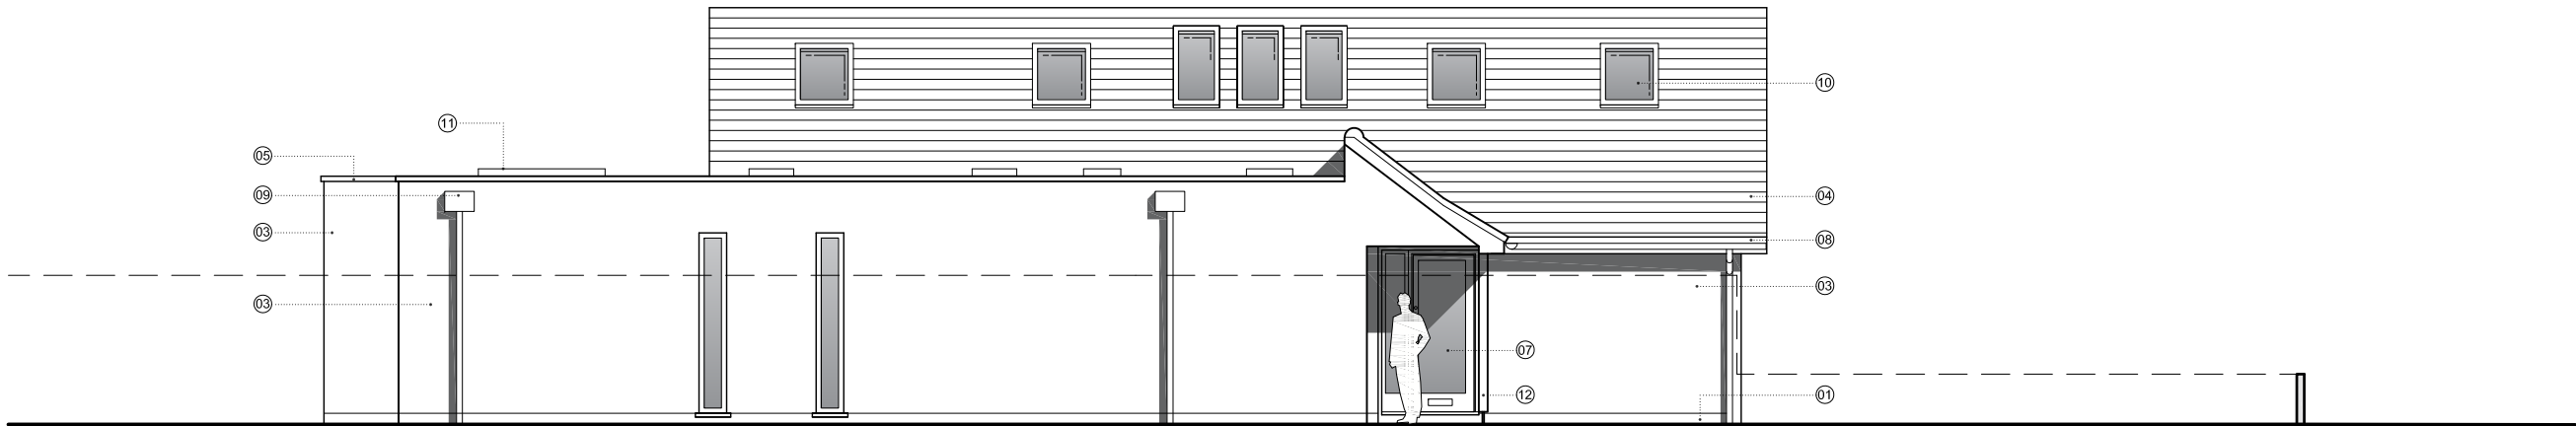


01 PROPOSED EAST ELEVATION
2005 Scale: 1:100




02 PROPOSED WEST ELEVATION
2005 Scale: 1:100

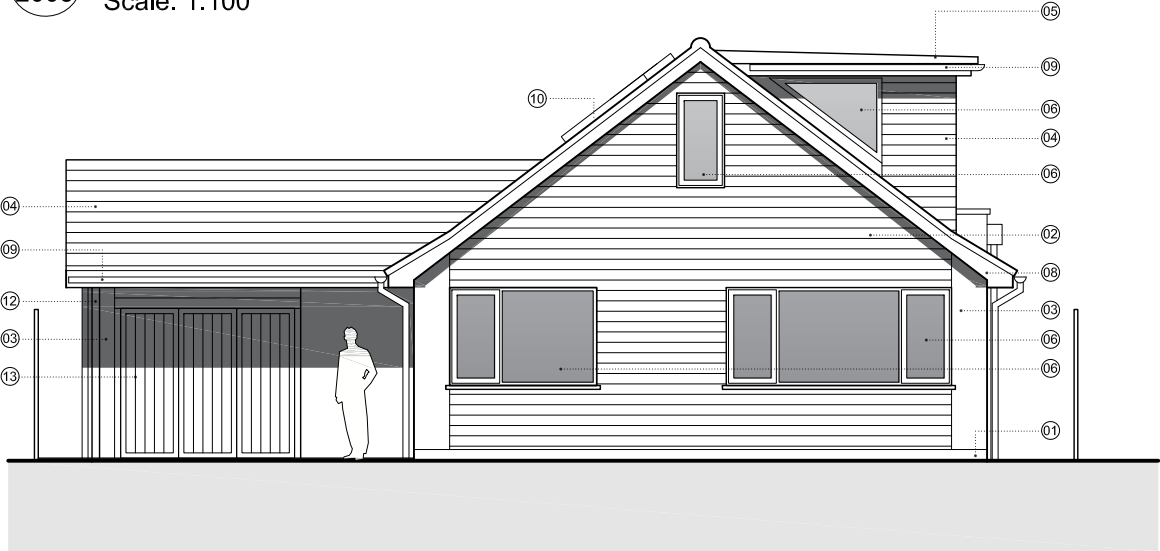

03 PROPOSED SOUTH ELEVATION
2005

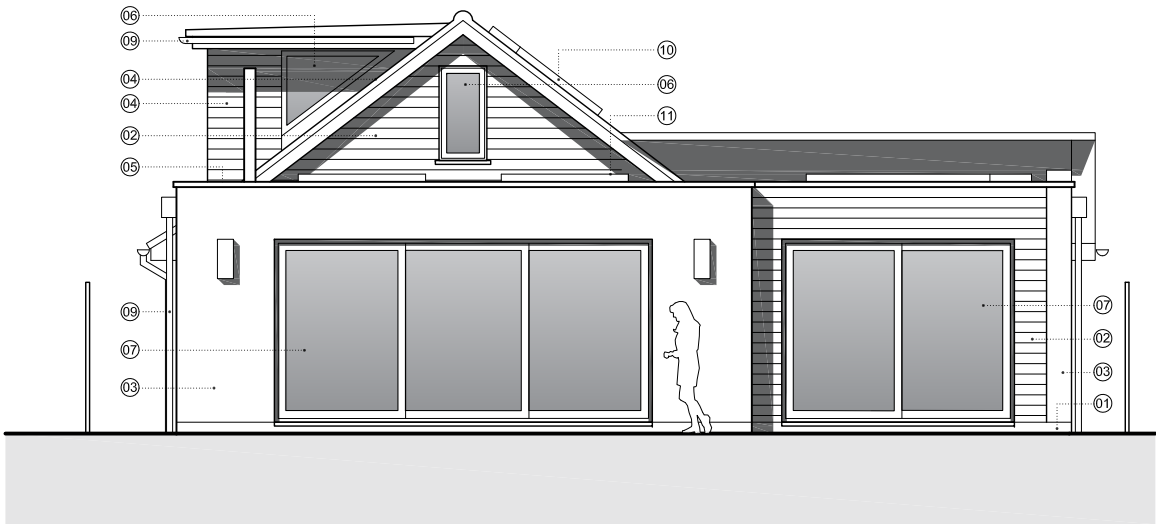

04 PROPOSED NORTH ELEVATION
2005 Scale: 1:100

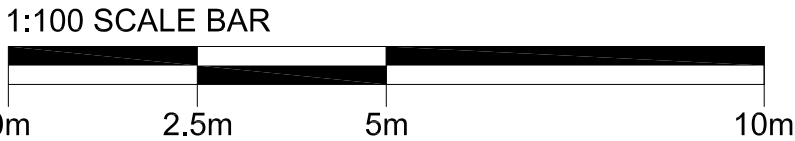

Notes

- All dimensions must be checked on site and not scaled from this drawing, apart from the local authority. Site dimensions taken from licensed Ordnance Survey Data.
- Any works commencing on site prior to obtaining full planning and building regulation approval including full condition discharge, is entirely at the client's / contractor's risk.
- The contractor is responsible for taking and checking all levels and dimensions prior to ordering materials and starting work on site.
- Any discrepancies are to be reported to OM Architectural Design prior to commencing any works.
- All building work is to be carried out in accordance with building regulations and to the satisfaction of the local authority and as such additional unforeseen building works may be required on site.
- These drawings do not constitute full working drawings.
- All drawings are copyright of OM Architectural Design and may not be copied or reproduced by any third party without prior written consent.

KEY

- 01 Brick Plinth
- 02 Treated Timber Cladding
- 03 Render Finish (off-white)
- 04 Marley Slate Tile (dark grey)
- 05 GRP Roof Finish with aluminum capping (dark grey)
- 06 PPC Aluminium Windows (grey)
- 6A PPC Aluminium Windows (grey) with frosted glass and restricted openings
- 07 PPC Aluminium Doors (grey)
- 08 UPVC Facia/Soffit boards (white)
- 09 UPVC Rainwater Goods/Guttering (black)
- 10 Roof lights (grey)
- 11 Roof lantern
- 12 Porch Canopy & Post
- 13 Timber Doors
- 14 Timber and glass front door and side light

00	3 June 2019 Planning Issue	SB	OM
Rev	Date + notes	Drwn	Chkd.

OM Architectural Design

Works House, Station Road, Angmering, BN16 3AA
Tel: 07590 508302
E-mail: info@olivermccgowan.co.uk

Project
Kilve, Kingston Lane,
East Preston.

Drawing
Proposed Elevations

Job Ref	Dwg No	Revision
BBN	2005	00
Scale(s)	Size	Date
1:100	A3	June 2019
Drwn	Chkd.	
SB	OM	

Status
Planning