
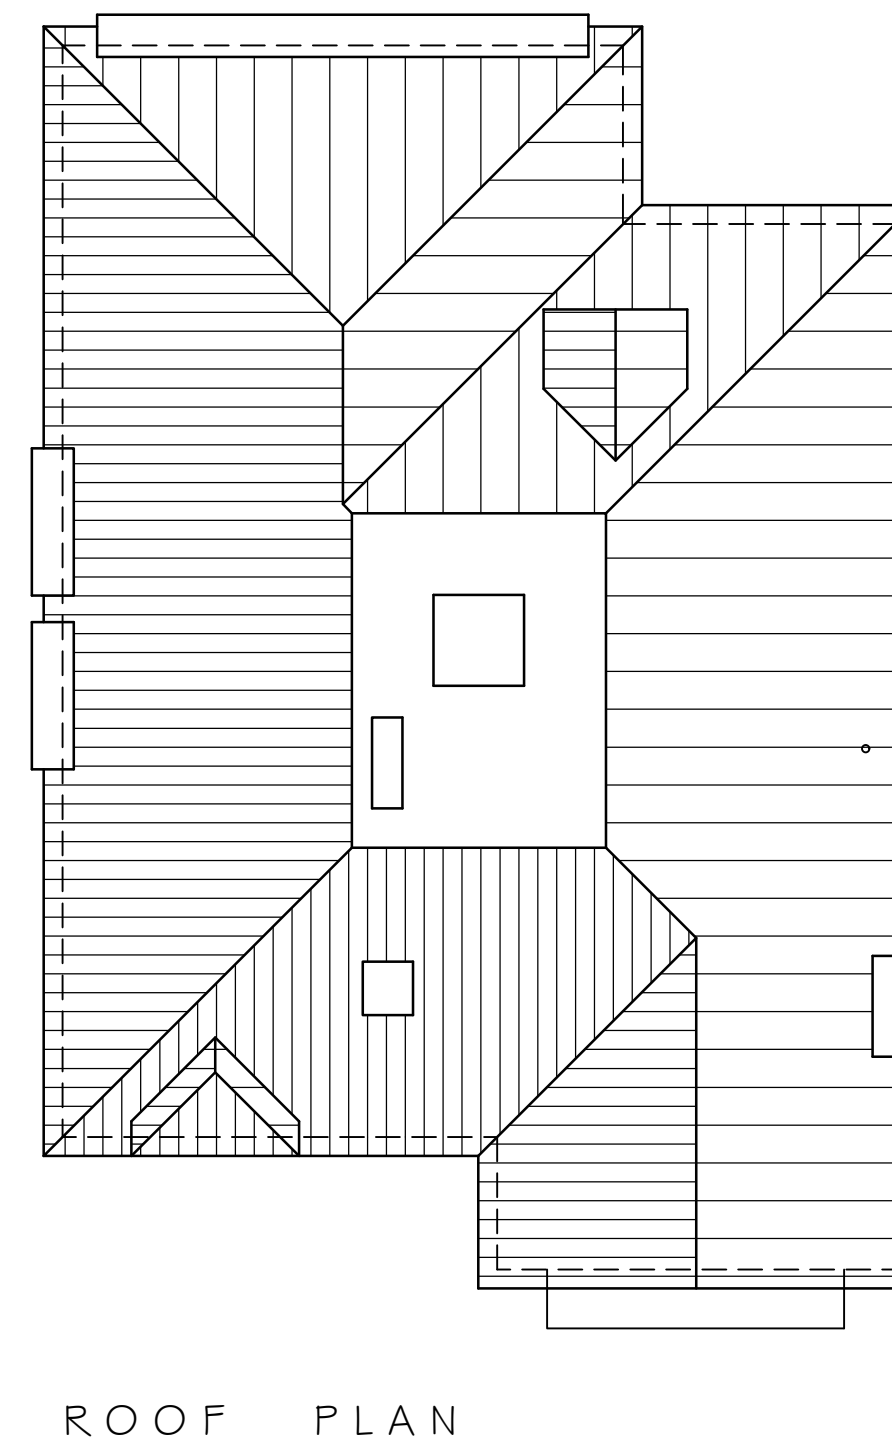
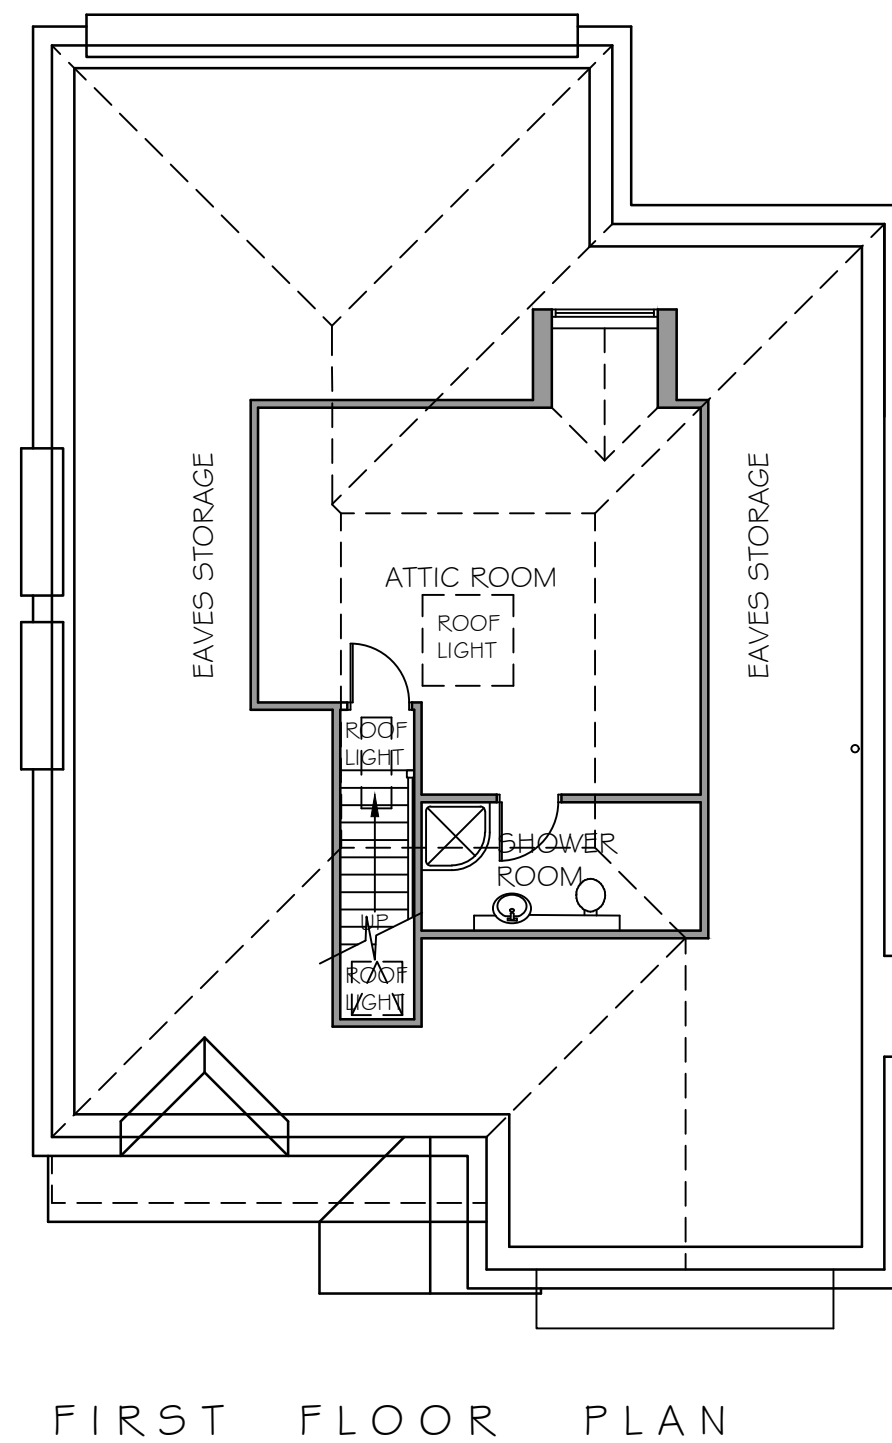
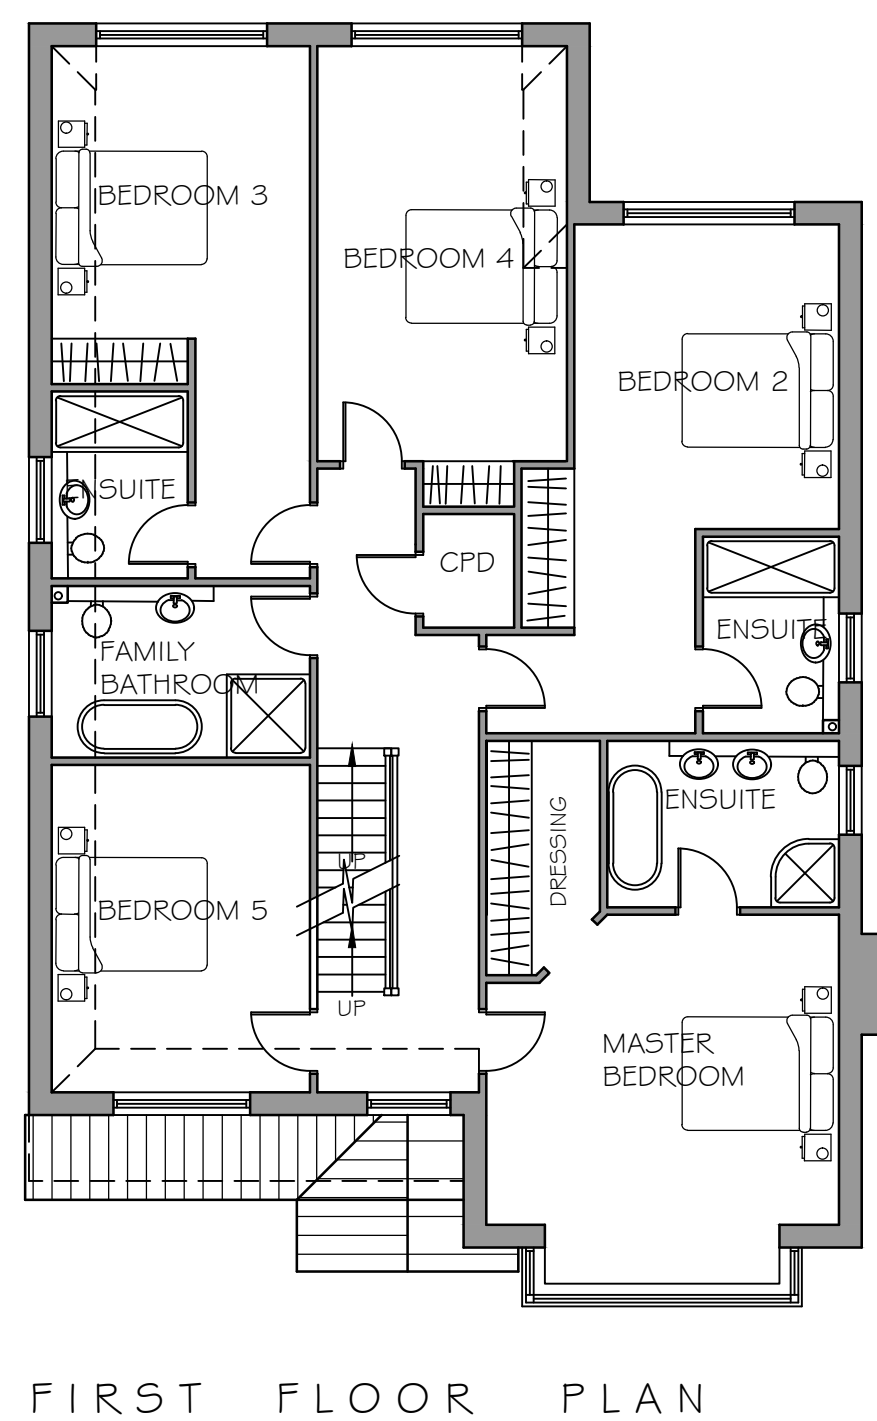
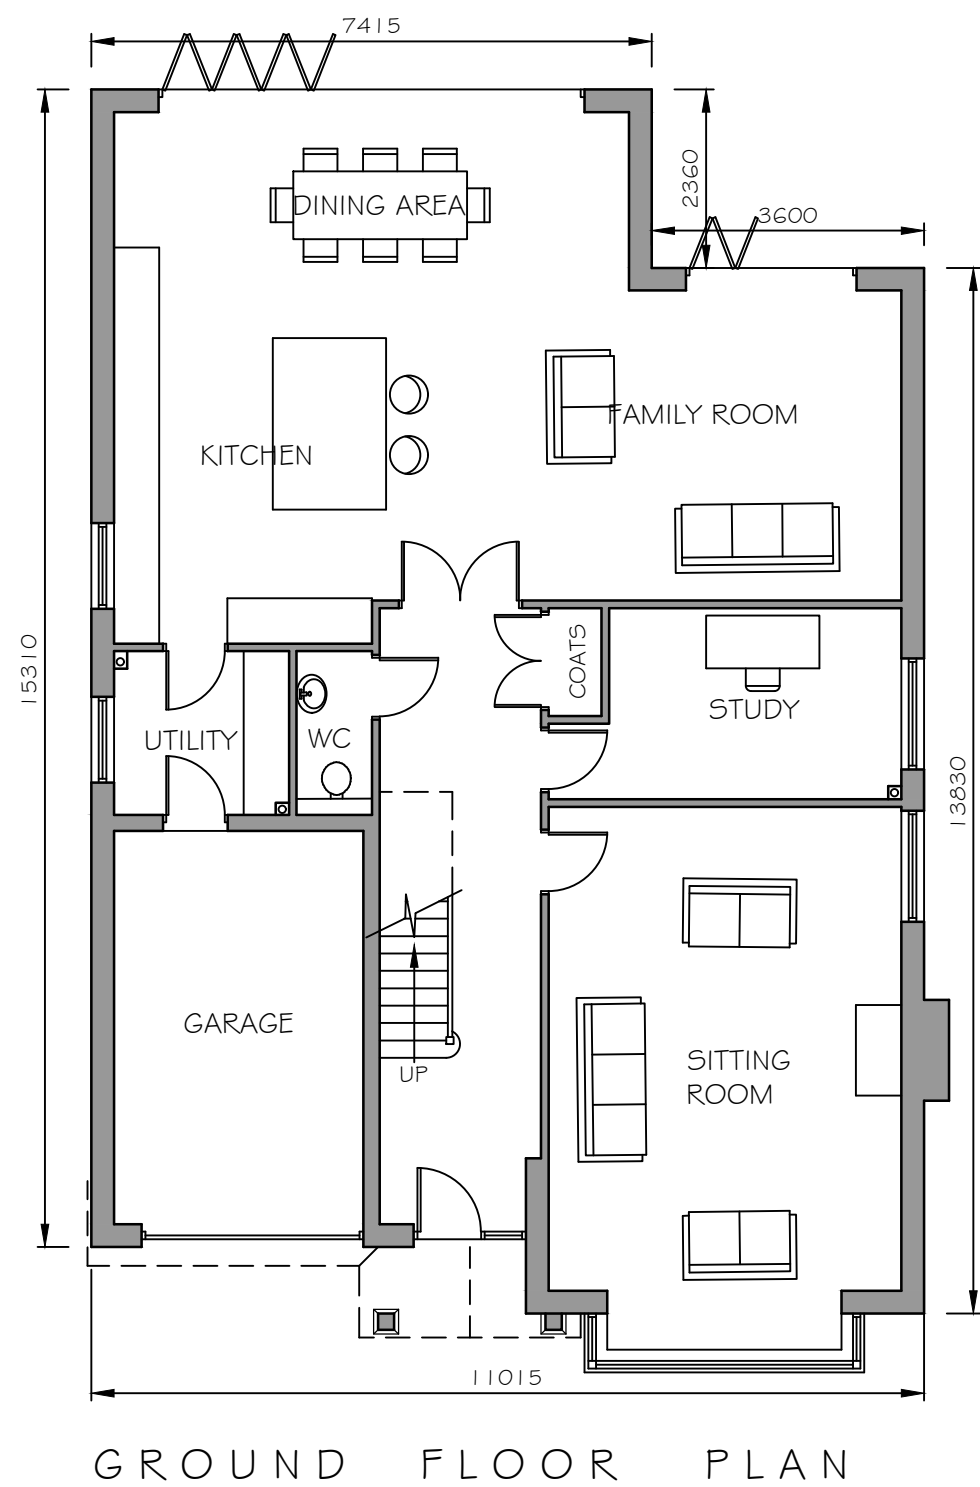
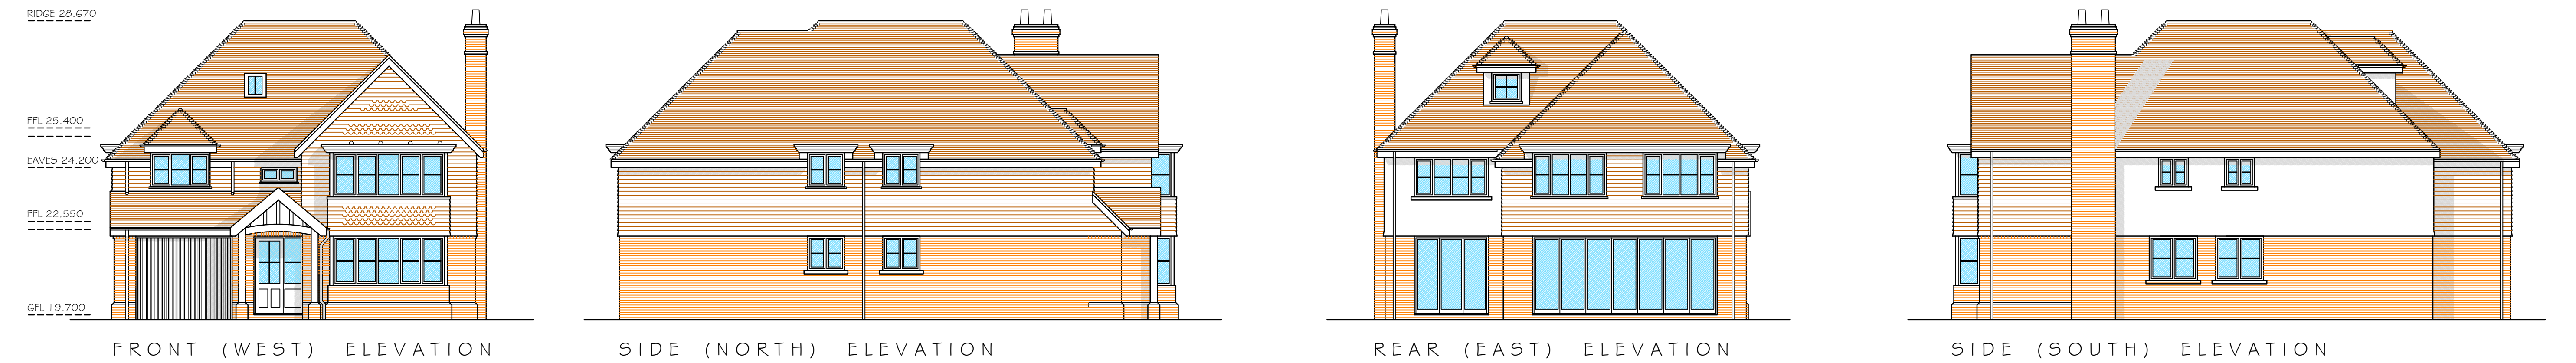


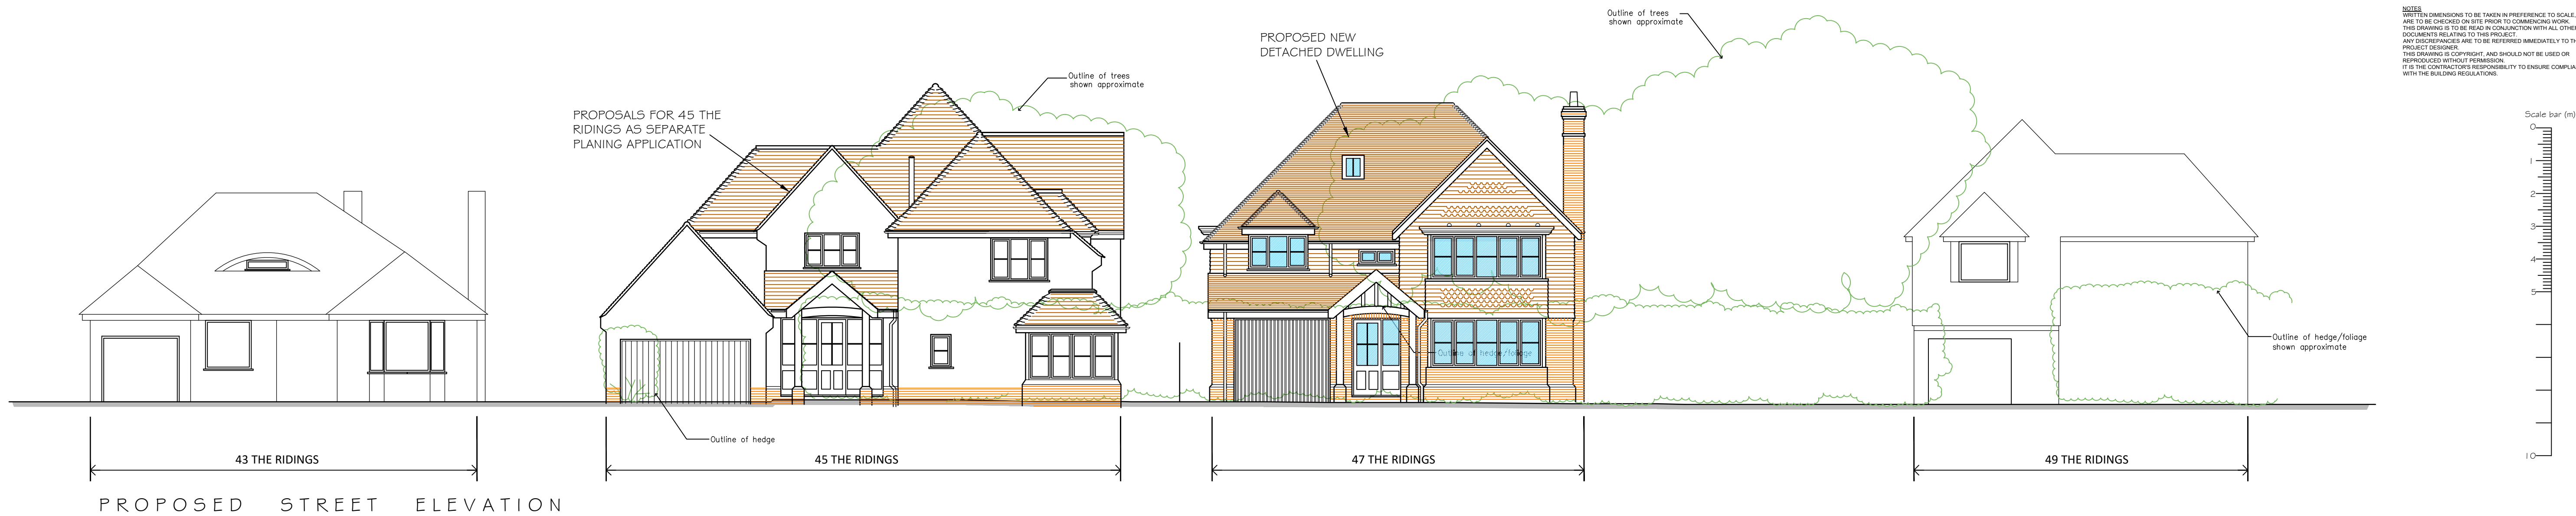

A - STREET ELEVATION ADDED 07.04.20
REV. DESCRIPTION DATE

PROJECT
PLOT ADJACENT TO 45 THE RIDINGS
EAST PRESTON
WEST SUSSEX
BN16 2TW

DRAWING TITLE
PROPOSED FLOOR PLANS, ROOF PLAN &
ELEVATIONS

CLIENT
MRS J B SHULMAN

SCALE
1:100 @A1

DRAWN BY
PLB

DATE
MAR 20

DWG NO
935/PO1

REV.
A