
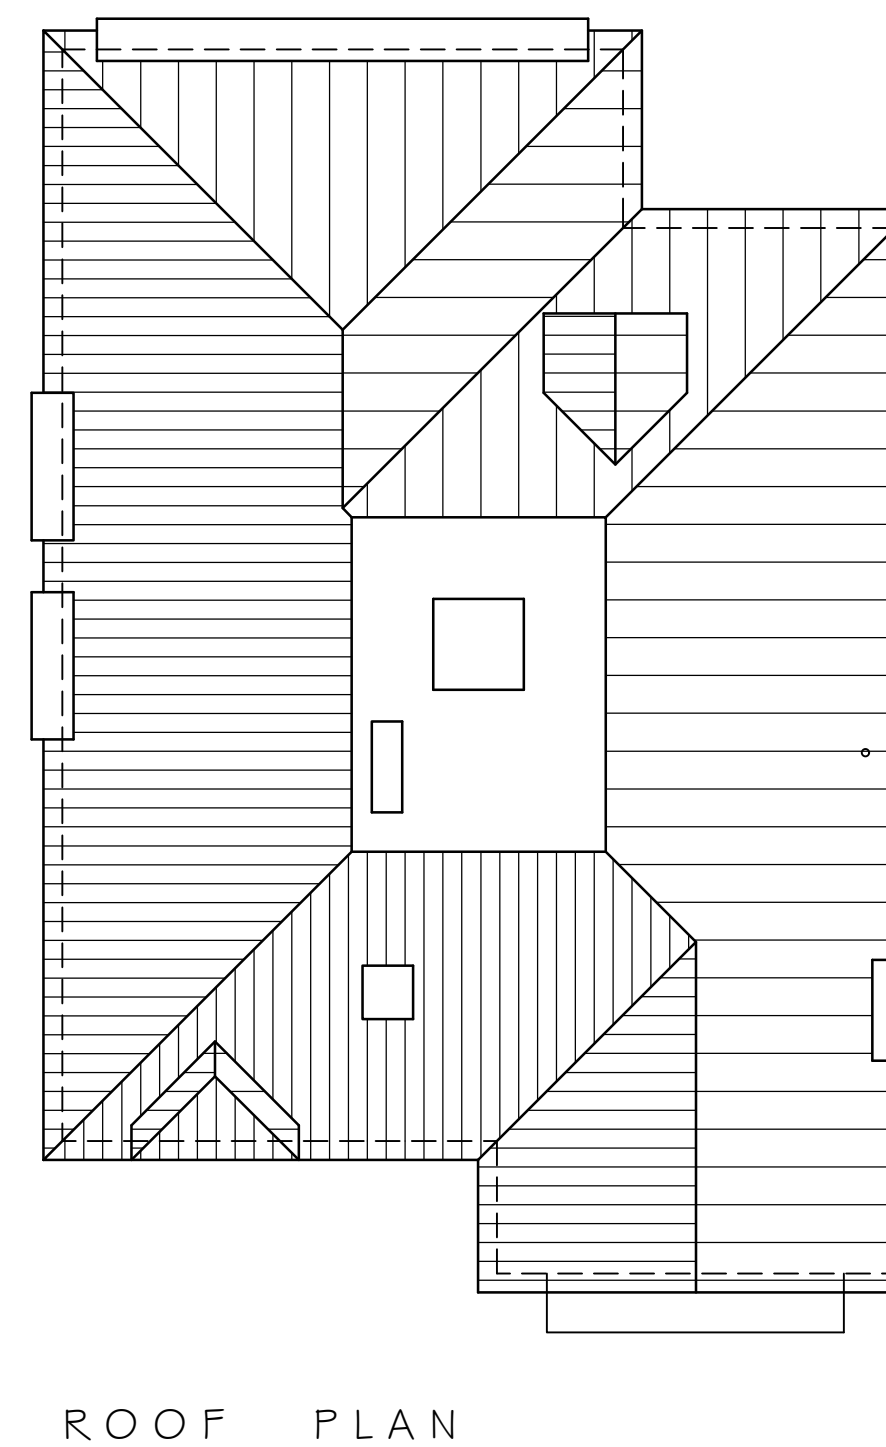
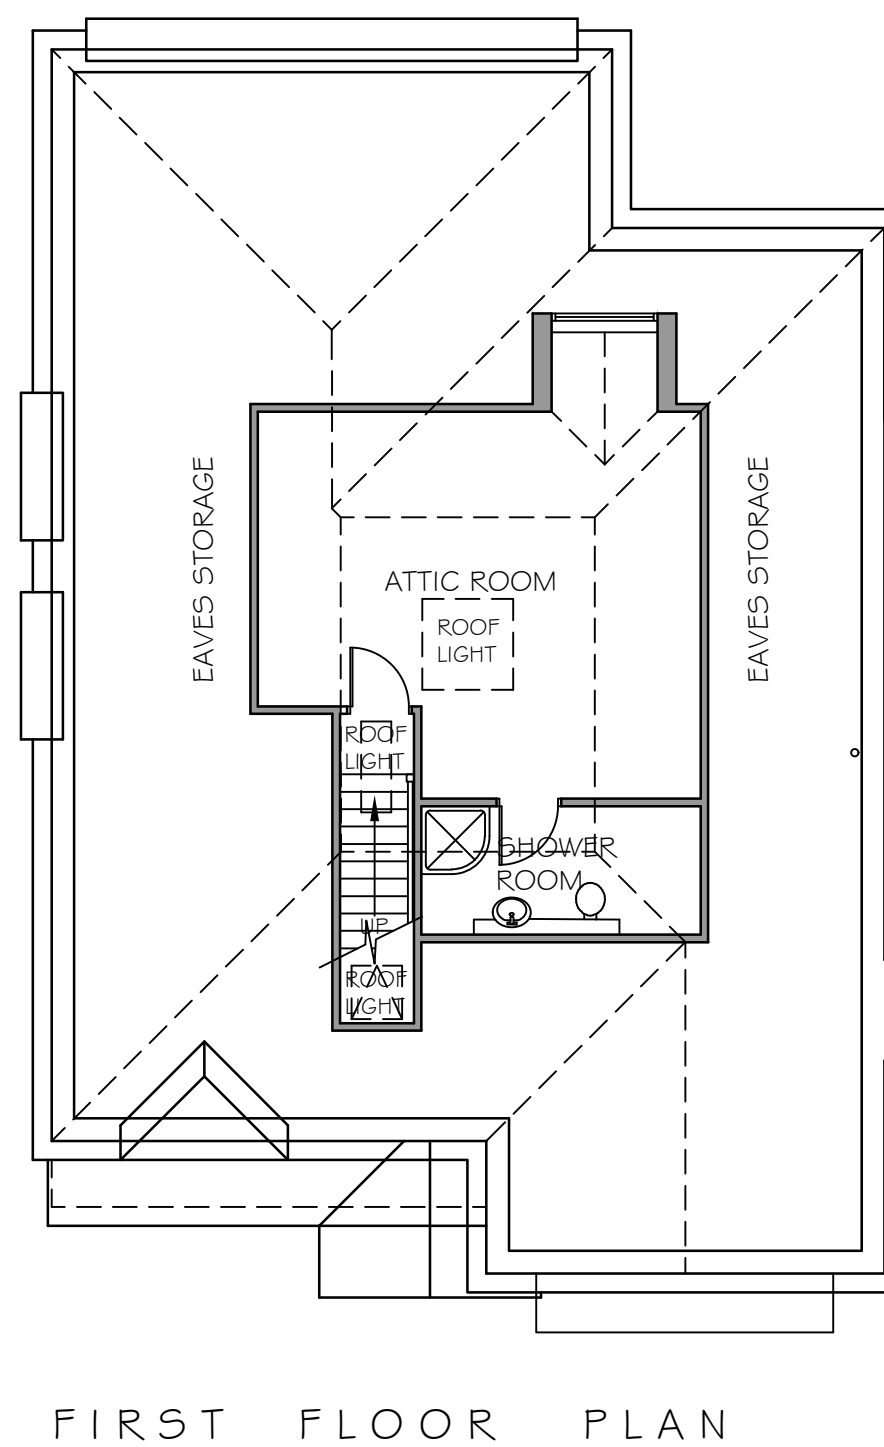
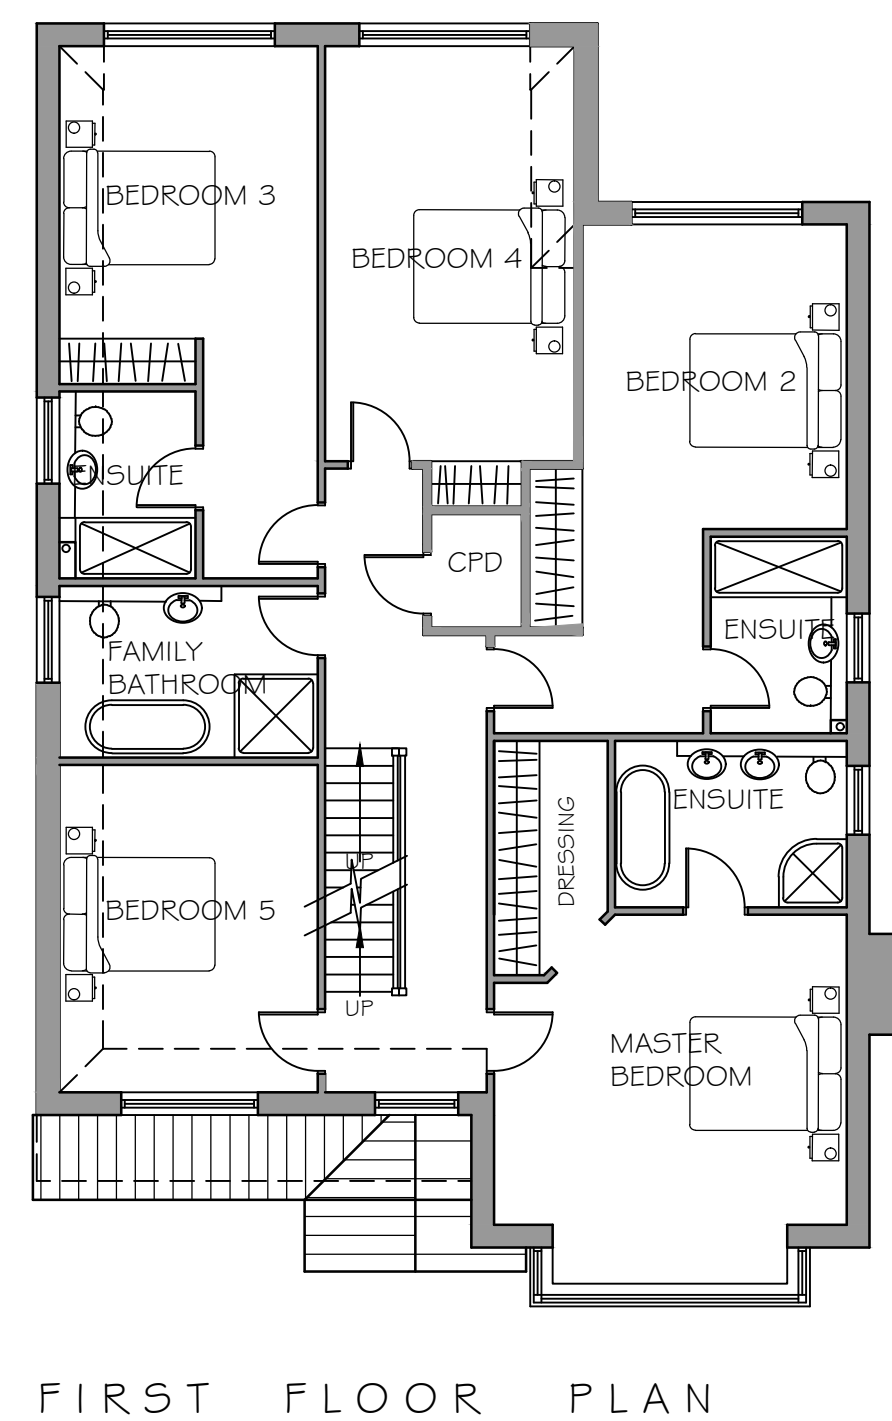
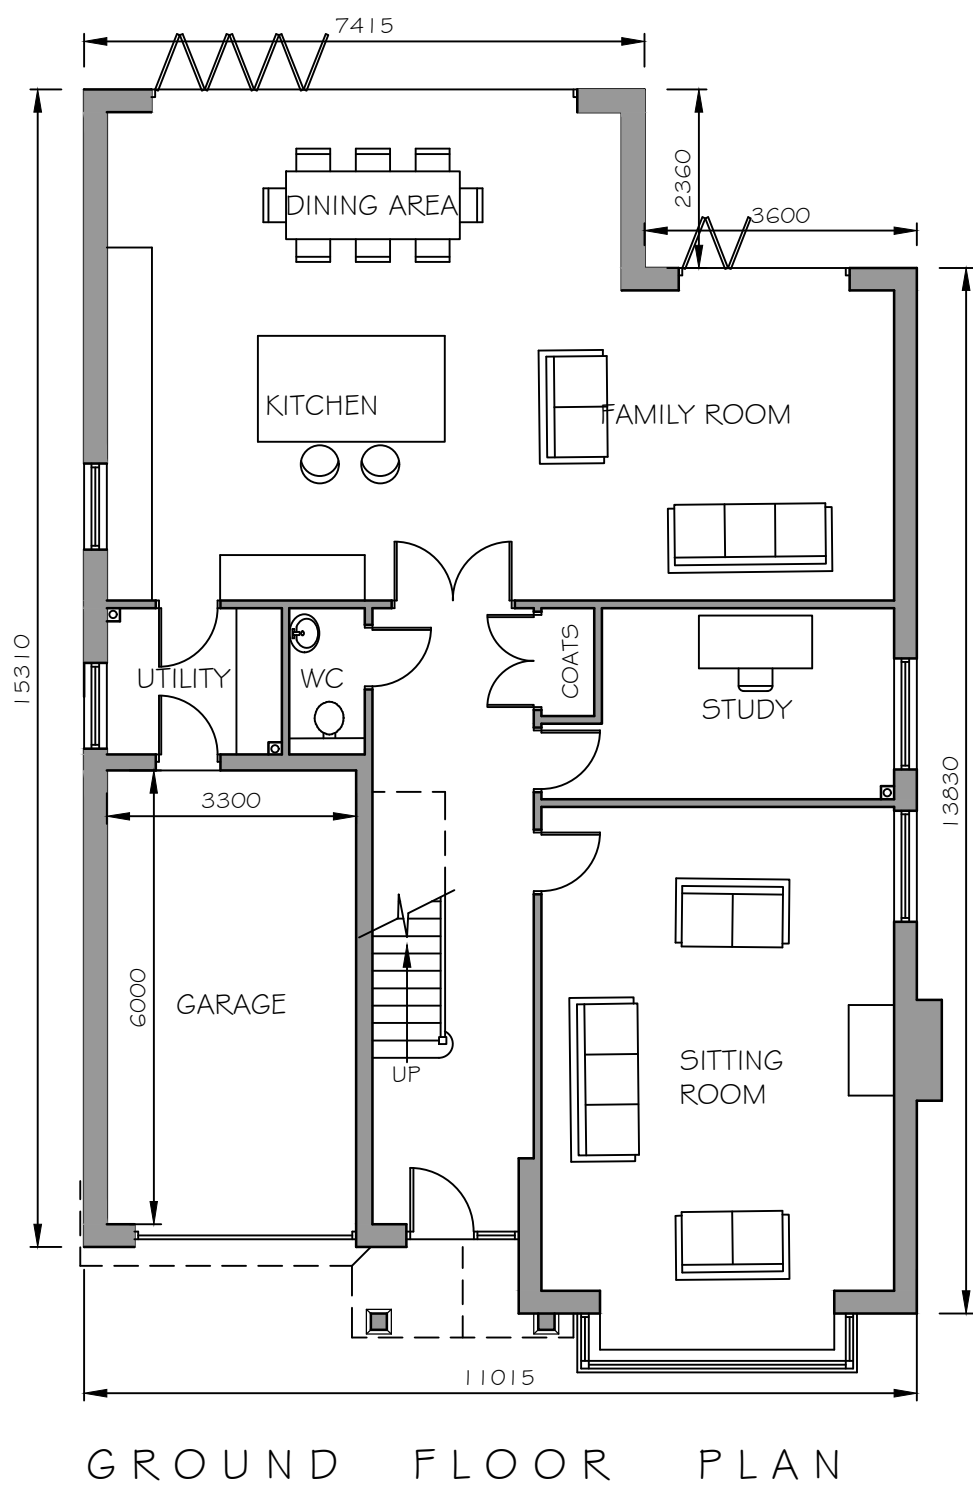
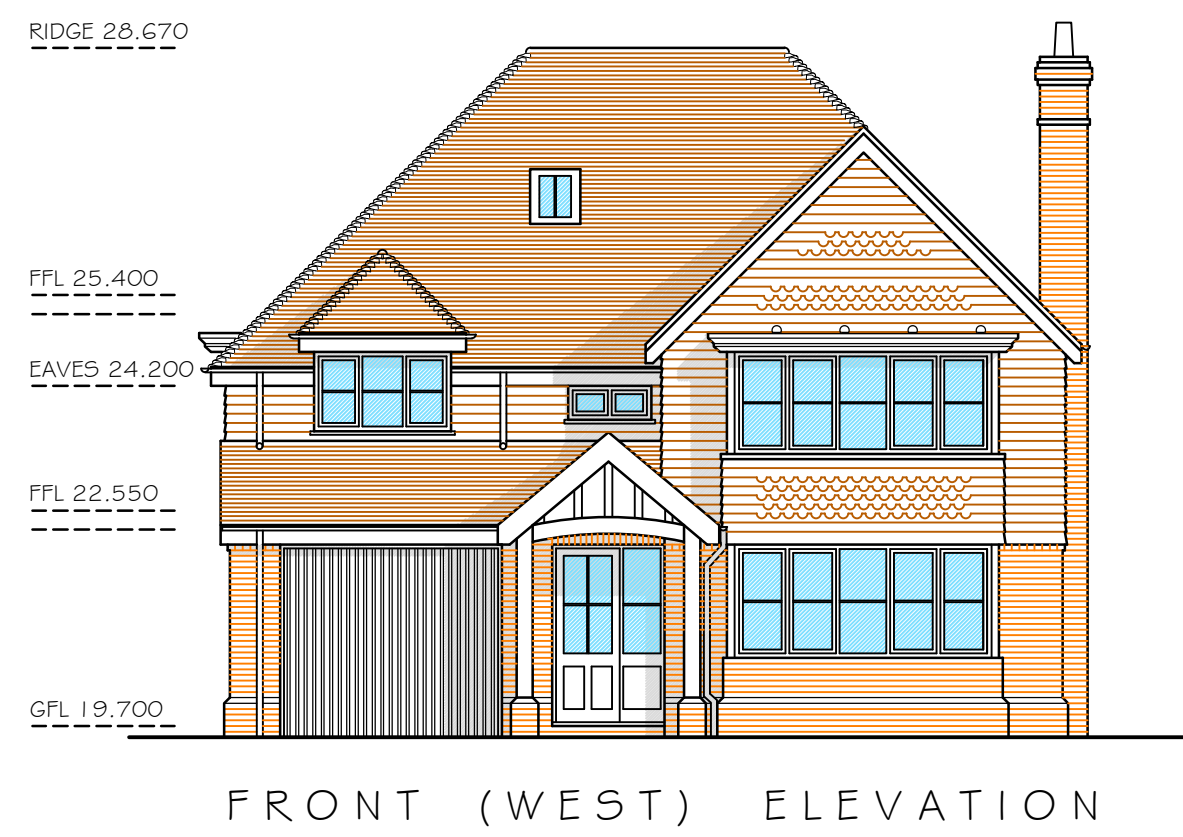


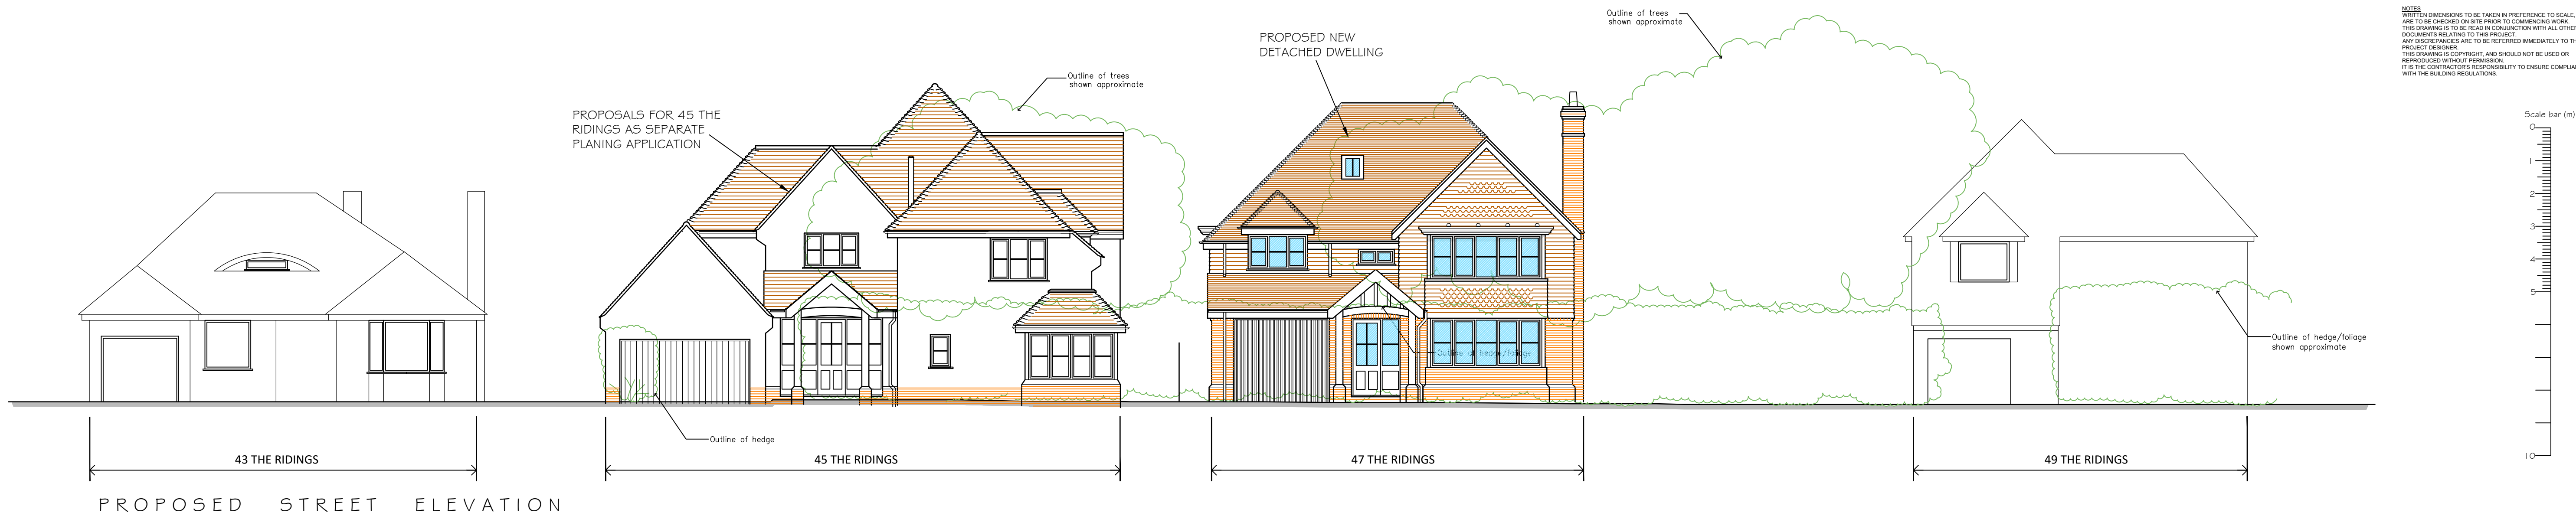

B	GARAGE SIZE AMENDED AND WINDOWS TO NORTH ELEVATION ADJUSTED	01.07.20
A	STREET ELEVATION ADDED	07.04.20
REV	DESCRIPTION	DATE

PROJECT
PLOT ADJACENT TO 45 THE RIDINGS
EAST PRESTON
WEST SUSSEX
BN16 2TW

DRAWING TITLE
PROPOSED FLOOR PLANS, ROOF PLAN & ELEVATIONS

CLIENT
MRS J B SHULMAN

SCALE
1:100 @A1

DRAWN BY
PLB

DATE
MAR 20

DWG NO
935/PO1

REV
B

Unit 3b Woodhorn Business Centre
Woodhorn Lane
Oving - Chichester
West Sussex - PO20 2BX
Tel 01243 774764
www.sloaneandbrown.co.uk

CHARTERED BUILDING SURVEYORS
SLOANE & BROWN
ARCHITECTURAL SERVICES

APRIL DISTRICT COUNCIL EPRISDRA