
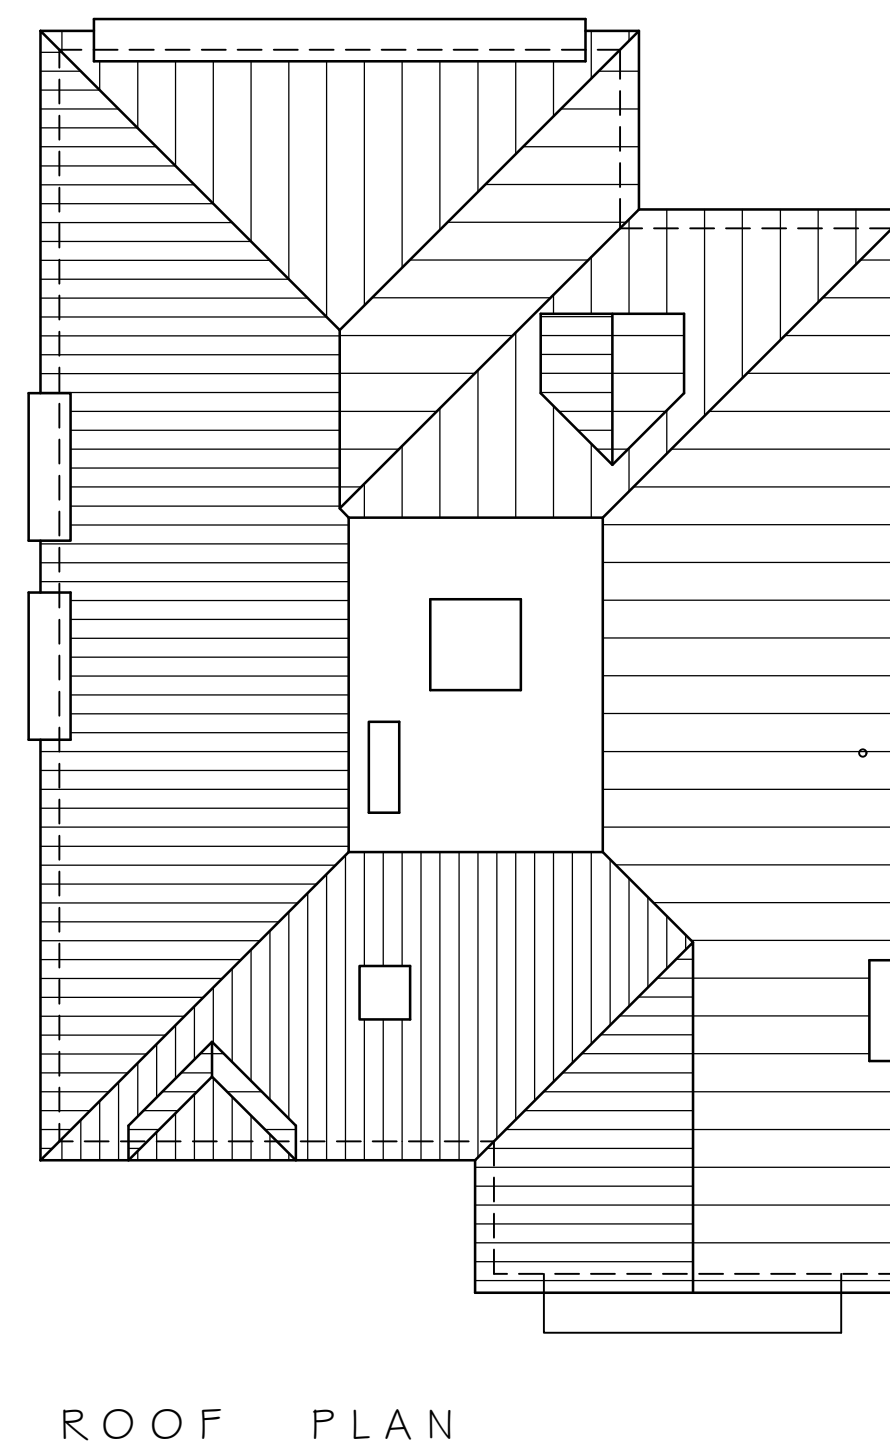
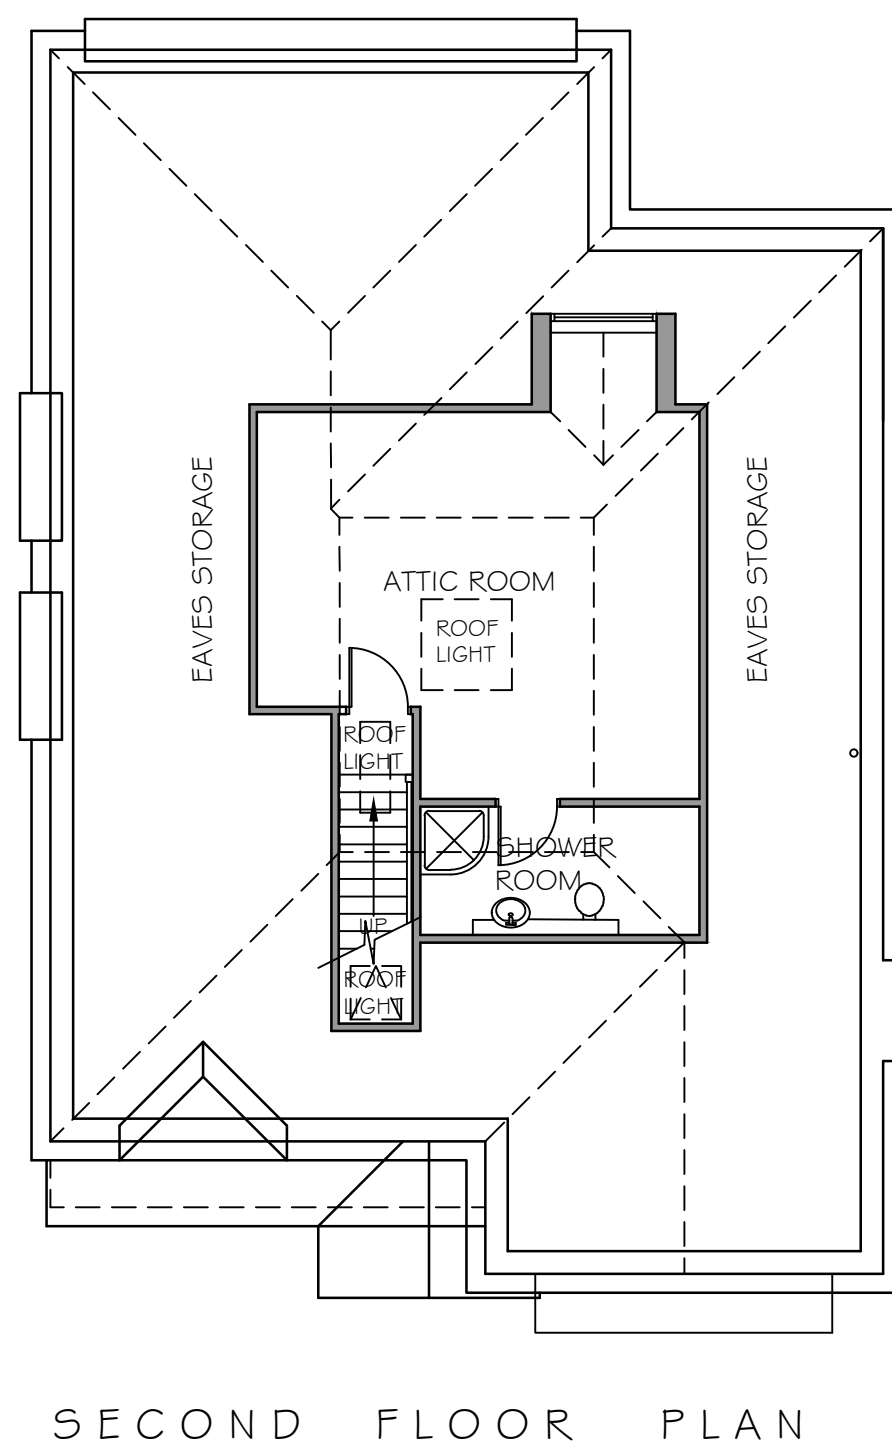
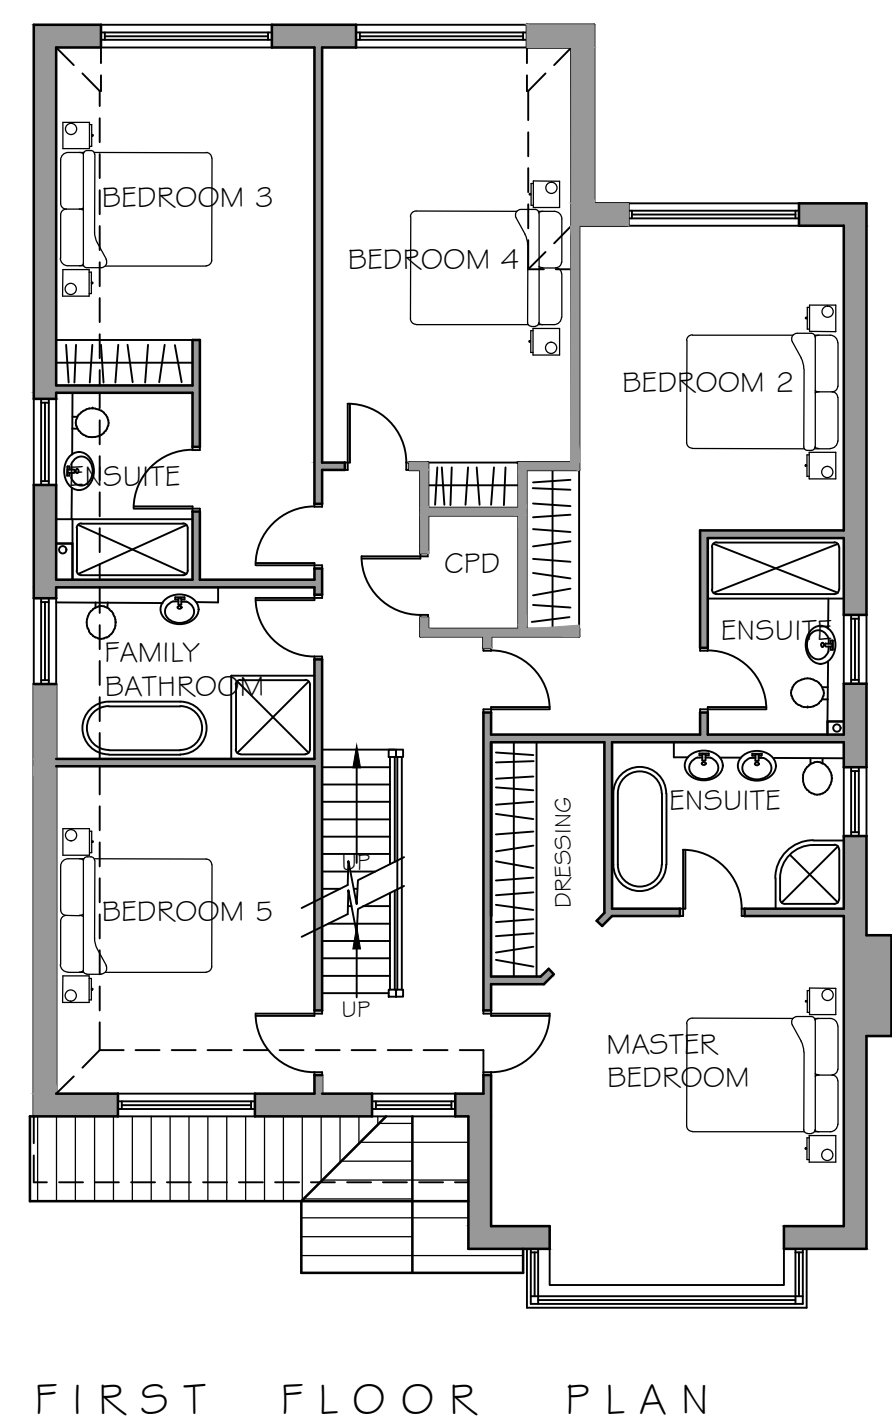
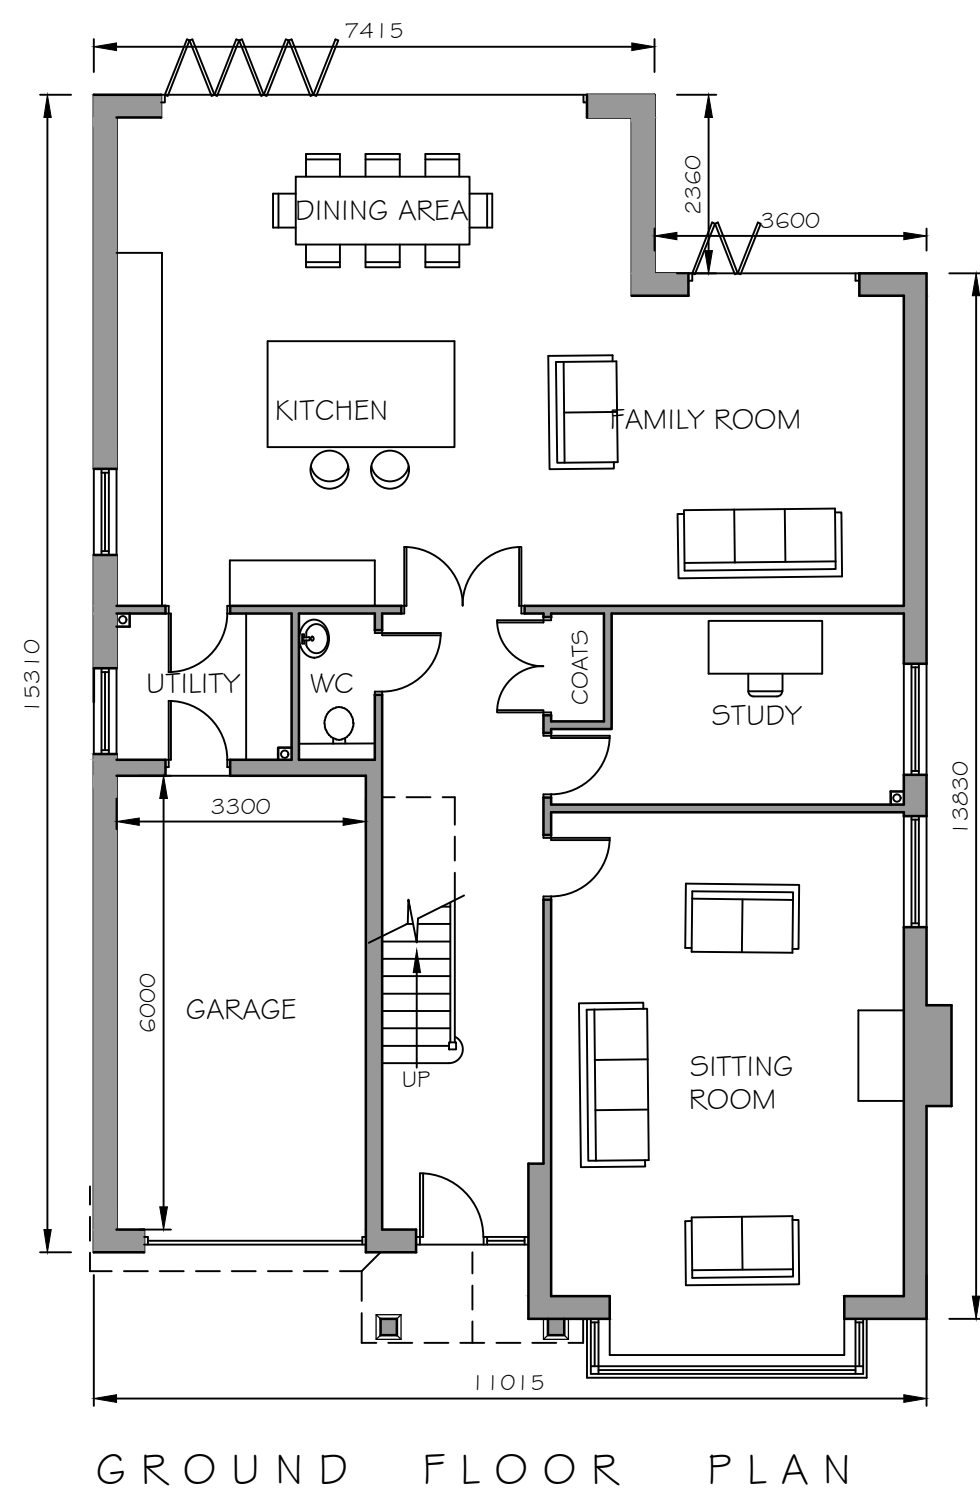
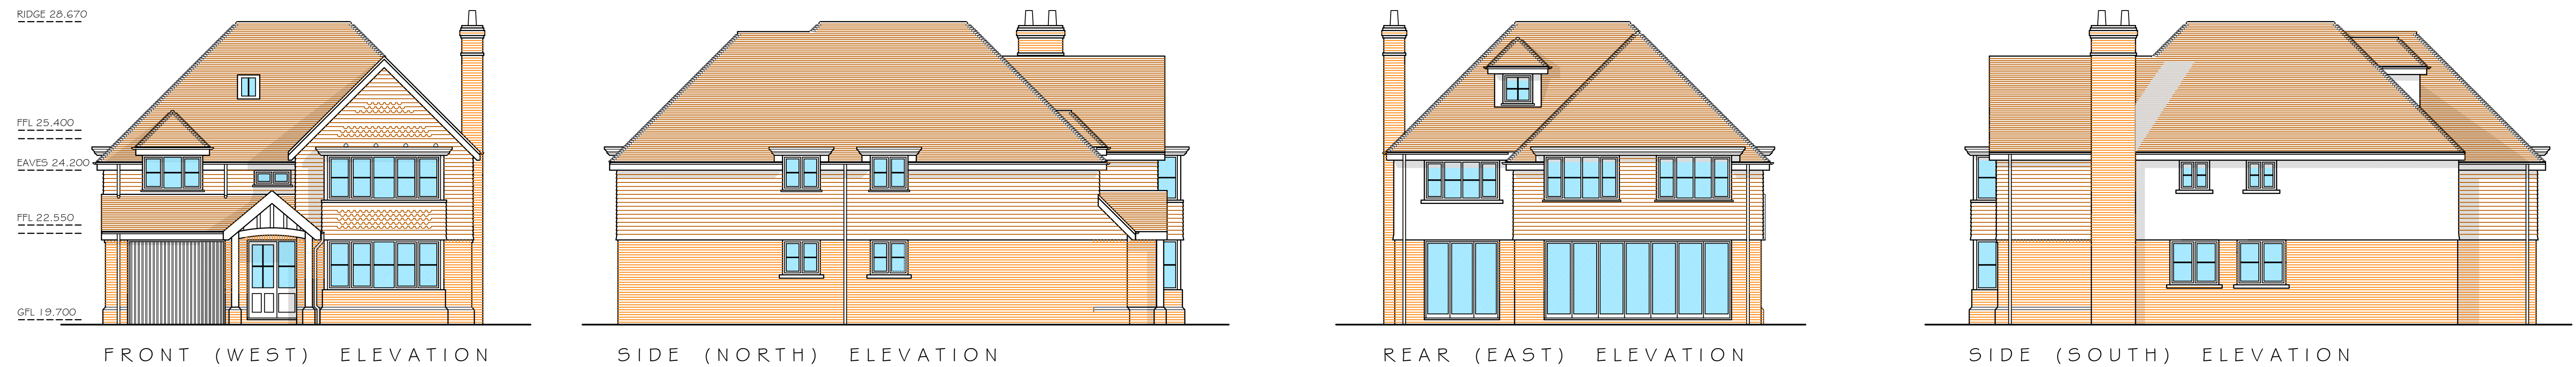


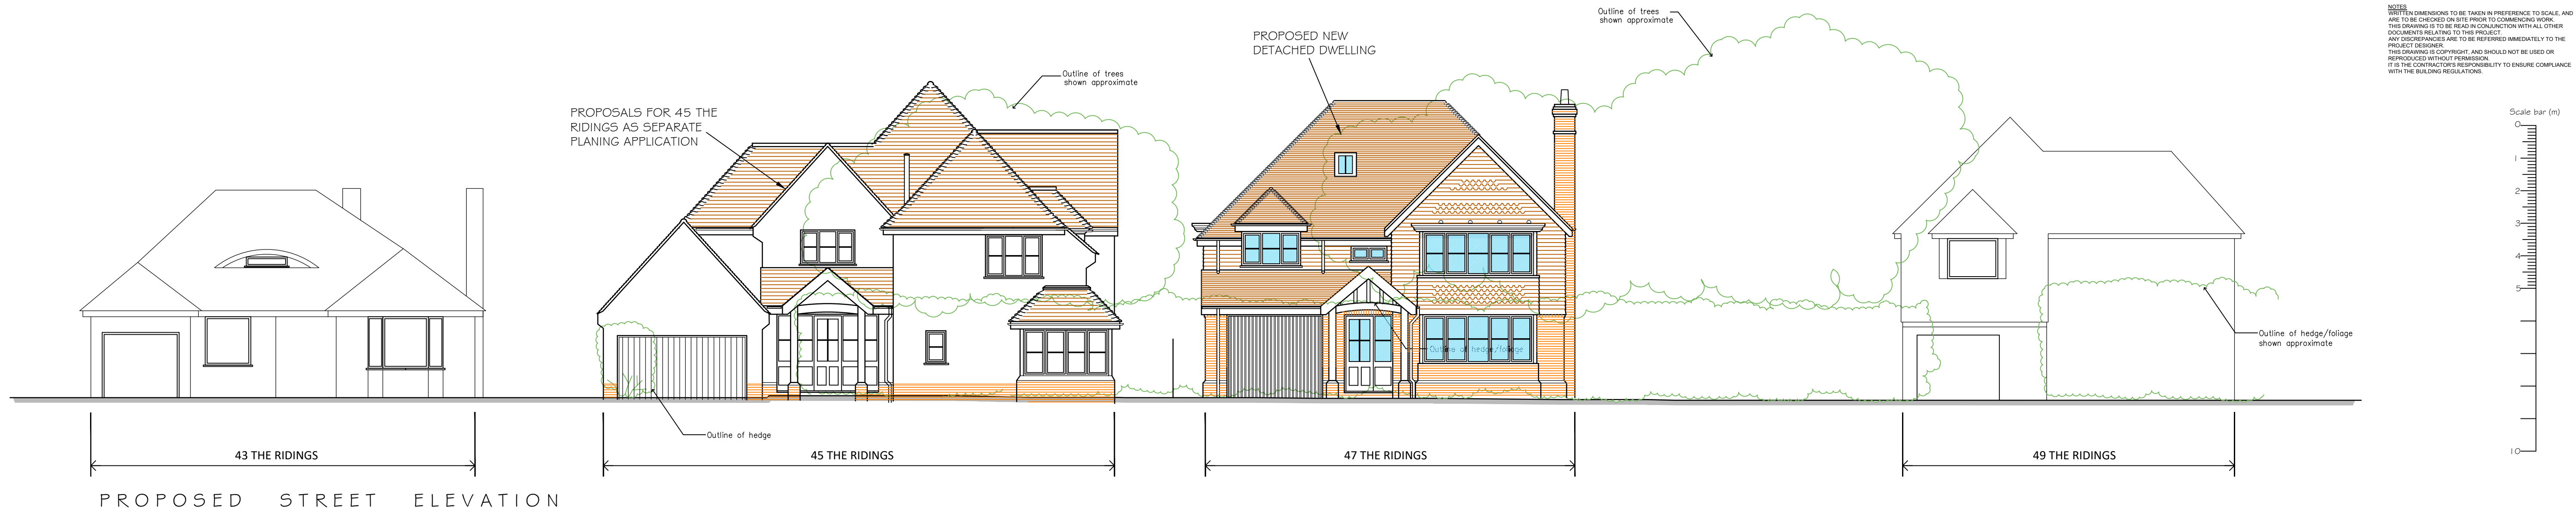

C SECOND FLOOR CORRECTLY ANNOTATED 10.07.20
D GARAGE SIZE AMENDED AND WINDOWS TO NORTH ELEVATION ADJUSTED 01.07.20
A STREET ELEVATION ADDED 07.04.20
REV. DESCRIPTION DATE

PROJECT
PLOT ADJACENT TO 45 THE RIDINGS
EAST PRESTON
WEST SUSSEX
BN16 2TW

DRAWING TITLE
PROPOSED FLOOR PLANS, ROOF PLAN & ELEVATIONS

CLIENT
MRS J B SHULMAN

SCALE 1:100 @A1
DRAWN BY PLB
DATE MAR 20

DWG NO 935/PO1
REV. C