





Proposed Right elevation

Proposed front elevation

Proposed Left elevation

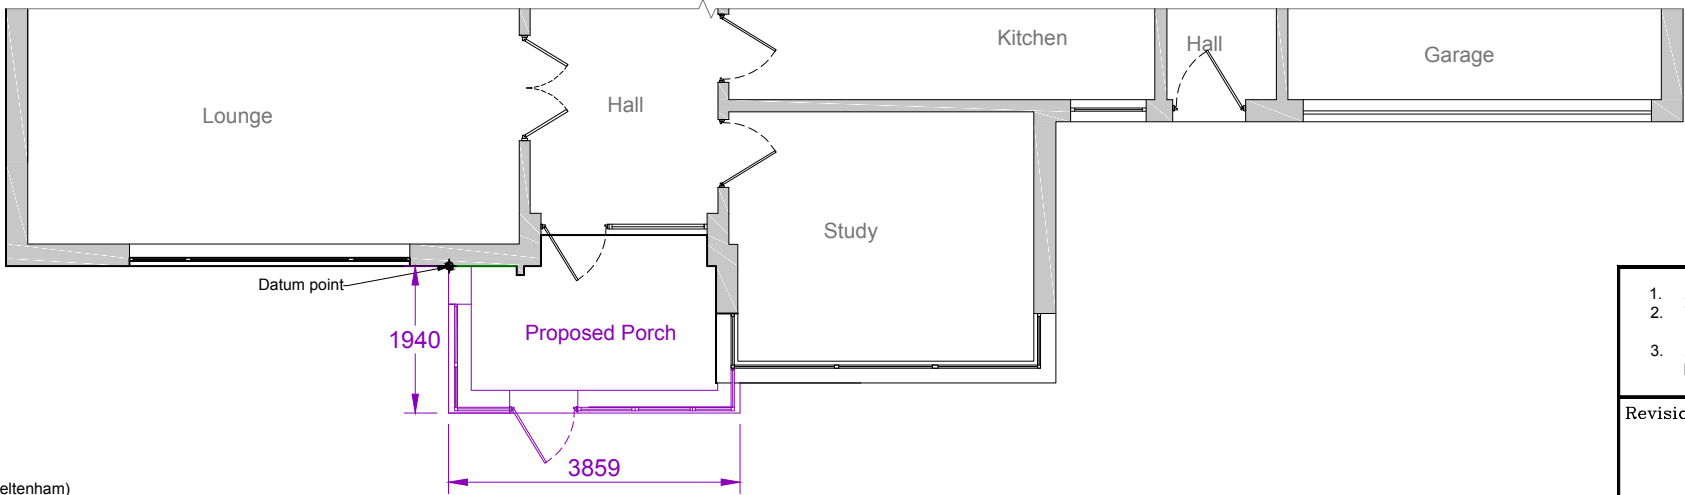

Proposed floor plan

 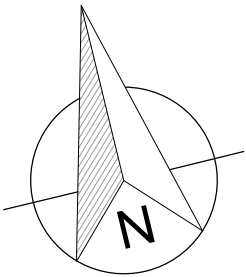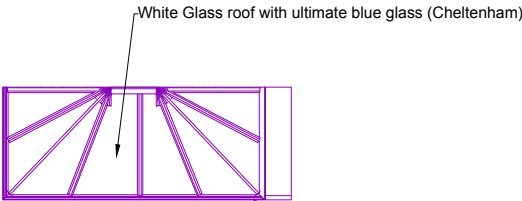

1. All dimensions in millimetres (mm) and levels in metres (m) unless noted otherwise.
2. This drawing to be read in conjunction with all other relevant drawings and specification.
3. All work to comply with the relevant British Standards, Codes of Practice and the Building Regulations.

Revisions:

Customer: Dr John Storey
21 Michel Grove
East Preston
Littlehampton
BN16 2SX

Drawing Title:
Proposed elevation and floor plan

Drawing No:	0816/PP/03	Contract No:	EF0816AW
Scale:	1:100	Starting Date:	23 April 2018
Drawn:	E.Radinaite	Revision:	.
Size:	A3	Ref No:	.



EVEREST
CONSERVATORIES
EVEREST HOUSE
SOPERS ROAD
CUFFLEY
EN6 4SG

© Crown copyright. All rights reserved.
License numbers 010031673 and 100042205