





1 Split face exterior grade slate tile cladding

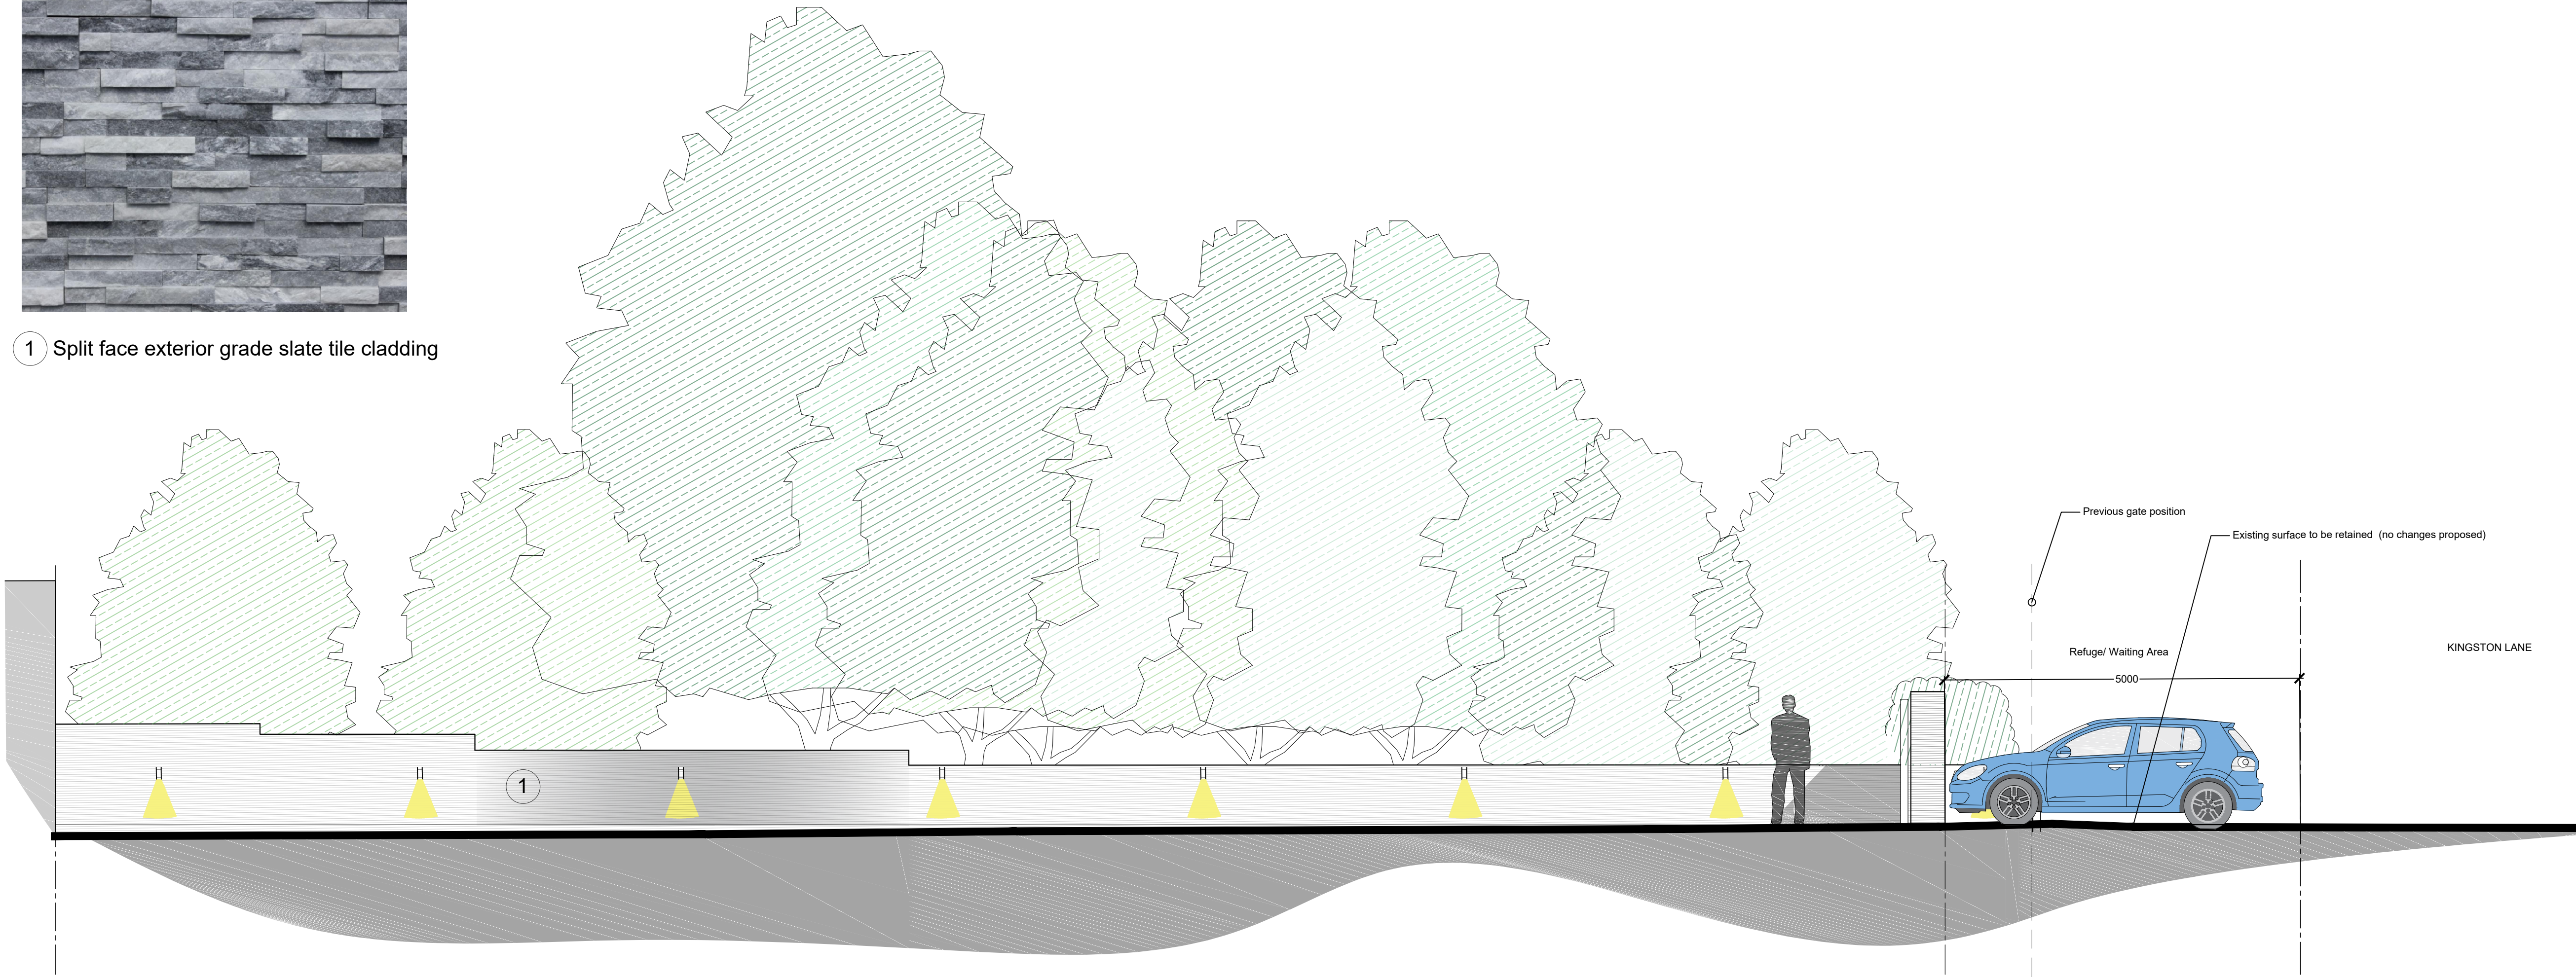


South Elevation 1:50 (Proposed wall & Driveway)



2 Automated Sliding Gates

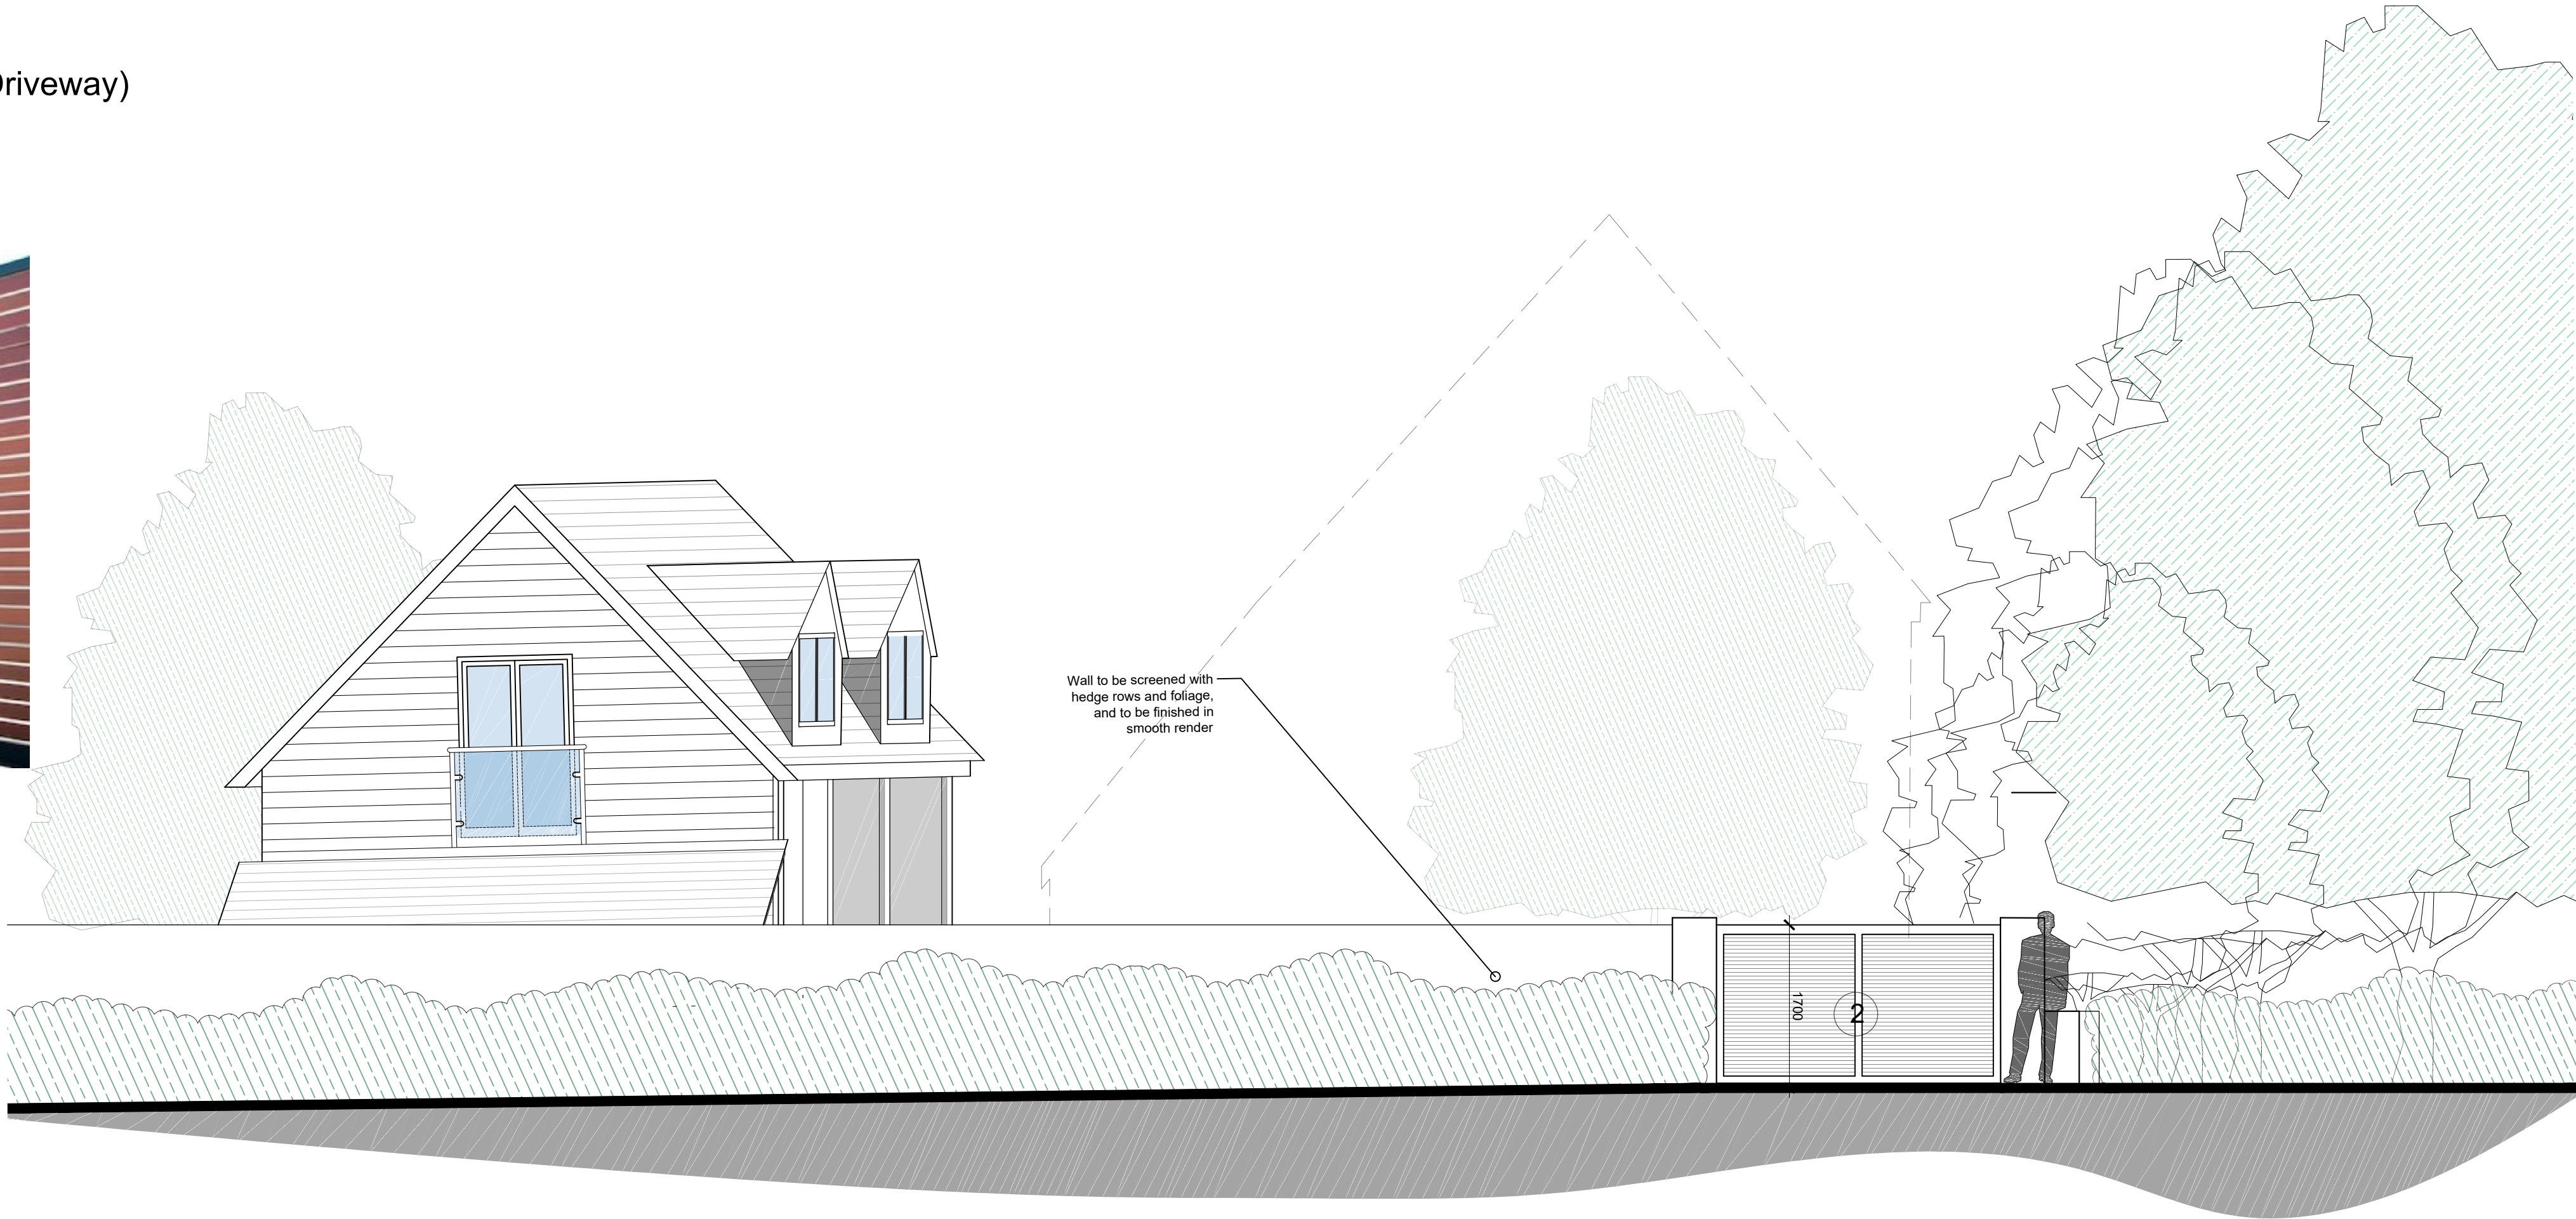

East Elevation 1:50

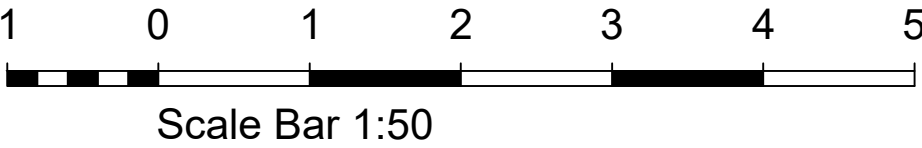

NOTES

- DO NOT SCALE OFF THIS DRAWING EXCEPT FOR PLANNING PURPOSES
- CHECK ALL DIMENSIONS ON SITE BEFORE ANY WORK IS COMMENCED
- ALL GOODS MATERIALS AND WORKMANSHIP MUST CONFORM WITH CURRENT BUILDING REGULATIONS, BRITISH STANDARDS AND CODES OF PRACTICE
- COPYRIGHT OF THIS DRAWING IS RETAINED BY THE ARCHITECT AND IT MUST NOT BE REPRODUCED WITHOUT WRITTEN CONSENT

REV	DATE	BY	AMENDMENT

**folkes architects**
L 01903 868629
info@folkesarchitects.co.uk
The Old Forge
6 Church Street
Storrington
West Sussex
BN20 4LA

CLIENT
Mr Domiitt

JOB TITLE
**Merrydown
Kingston Lane
East Preston
BN16 1RP**

DRAWING TITLE
**Proposed Driveway Gates & Wall
Planning Issue**

DATE	SCALE	DRAWN BY	RF
May 21	Shown on A1	CHECKED BY	MF

JOB NO.	DRAWING NO.	REVISION
21043	2.03	