






North Elevation 1:50

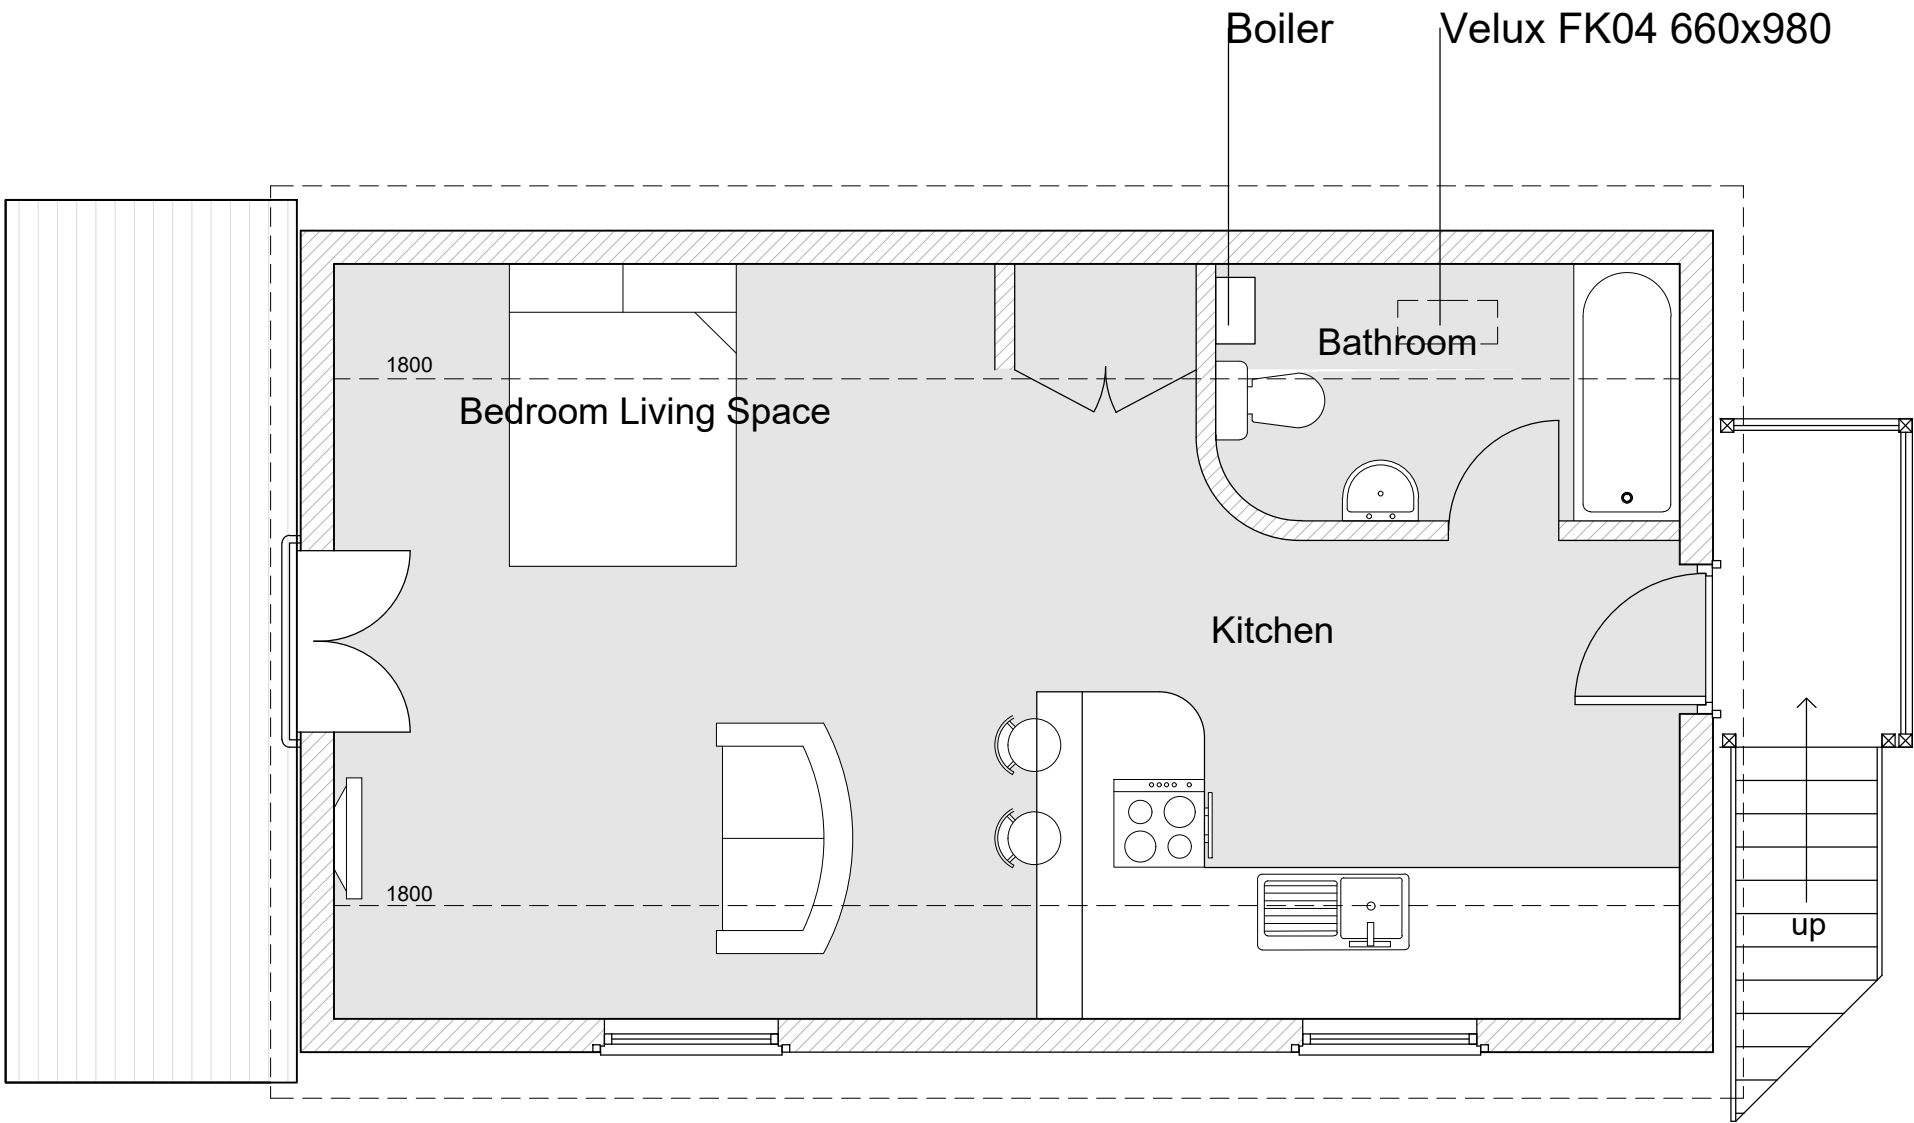

First Floor Plan 1:50

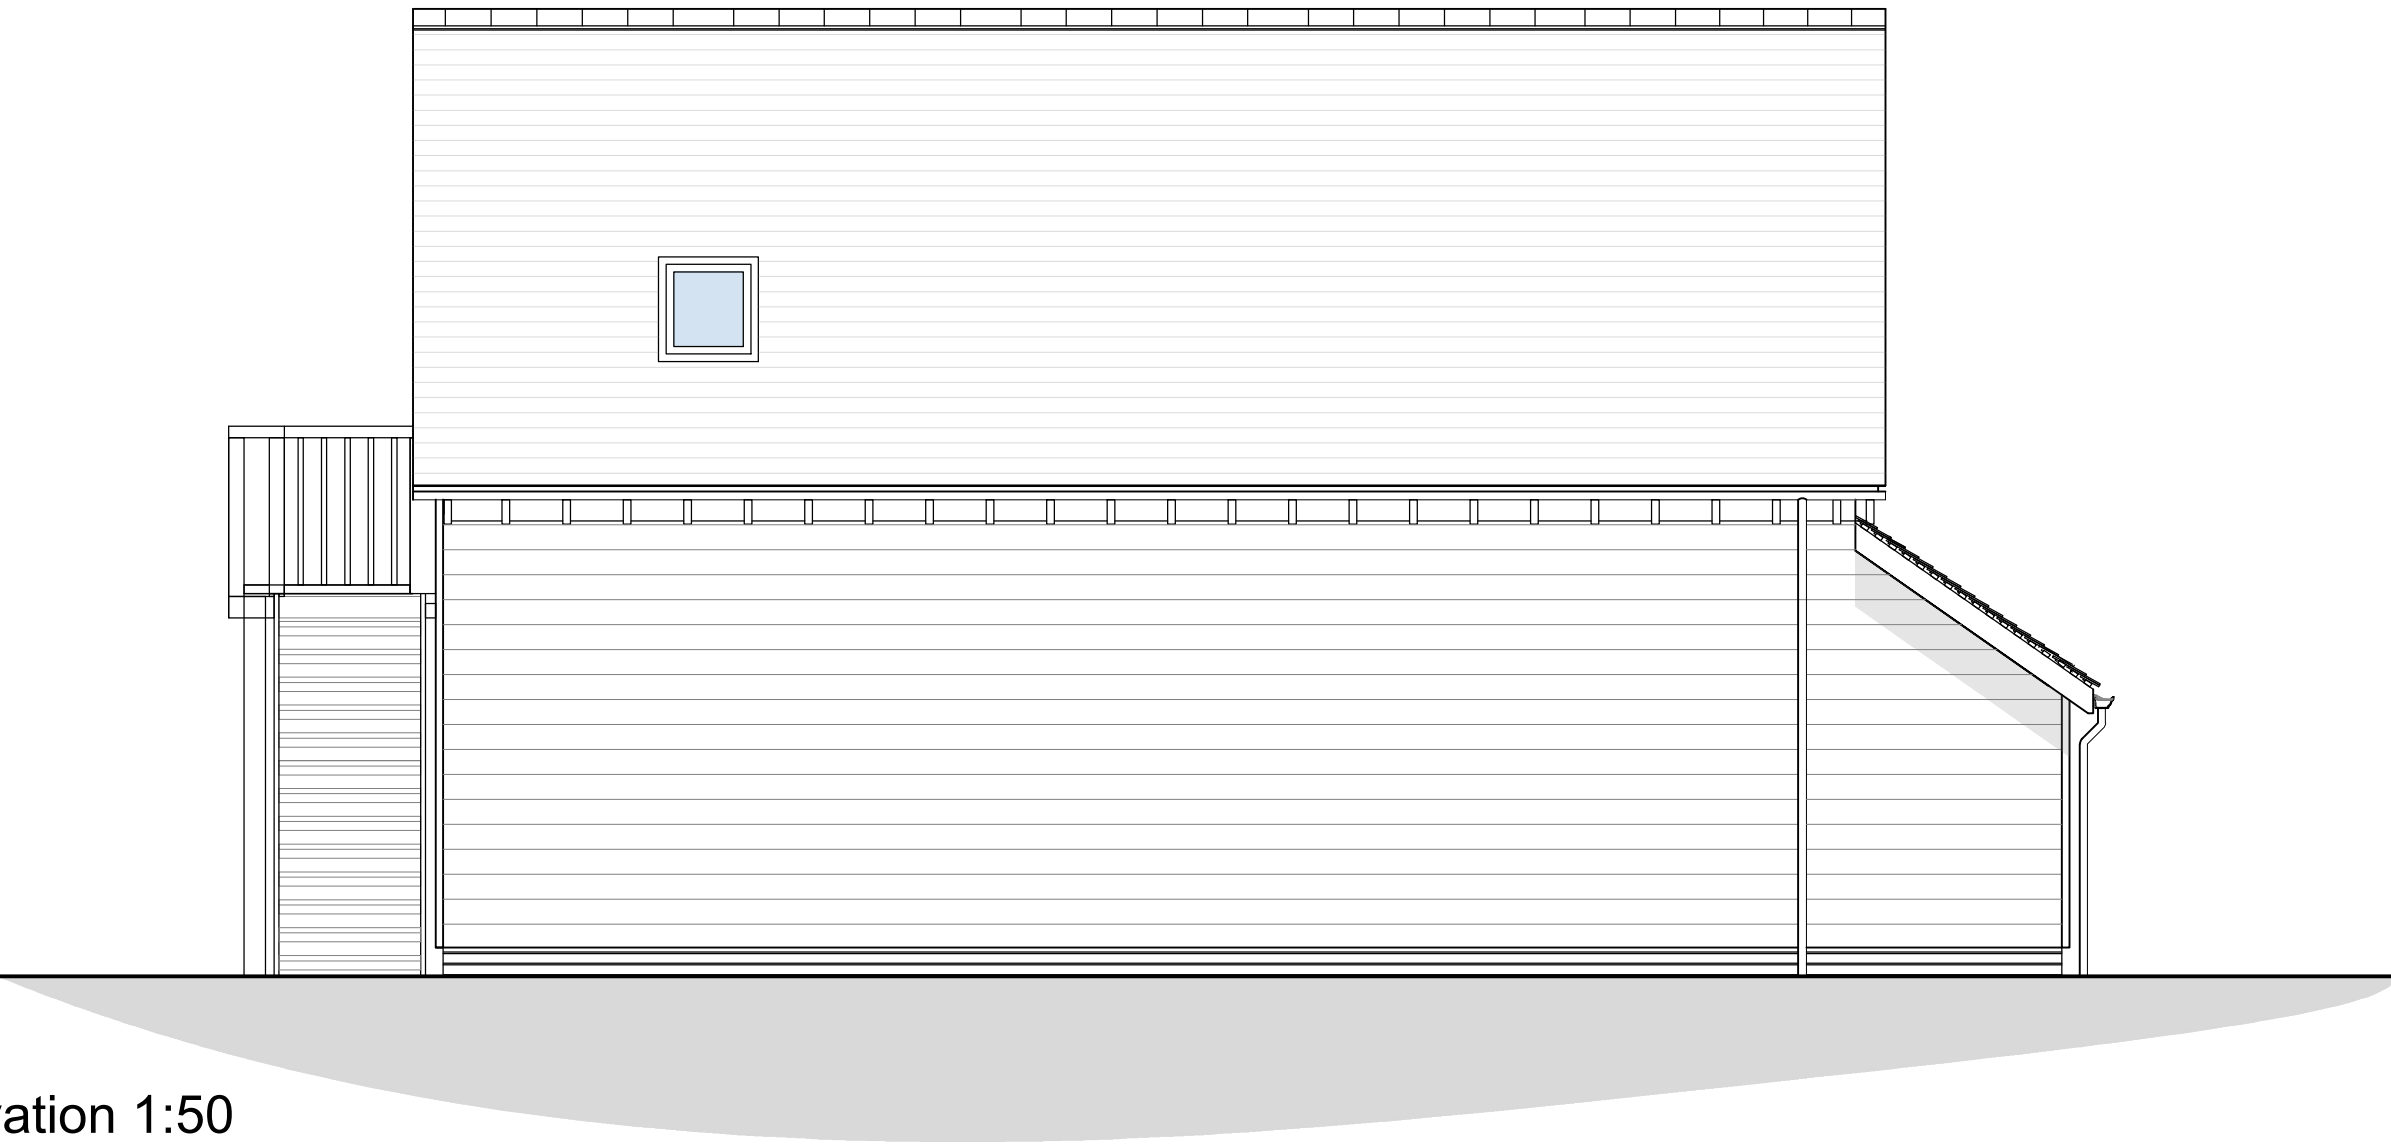


South Elevation 1:50

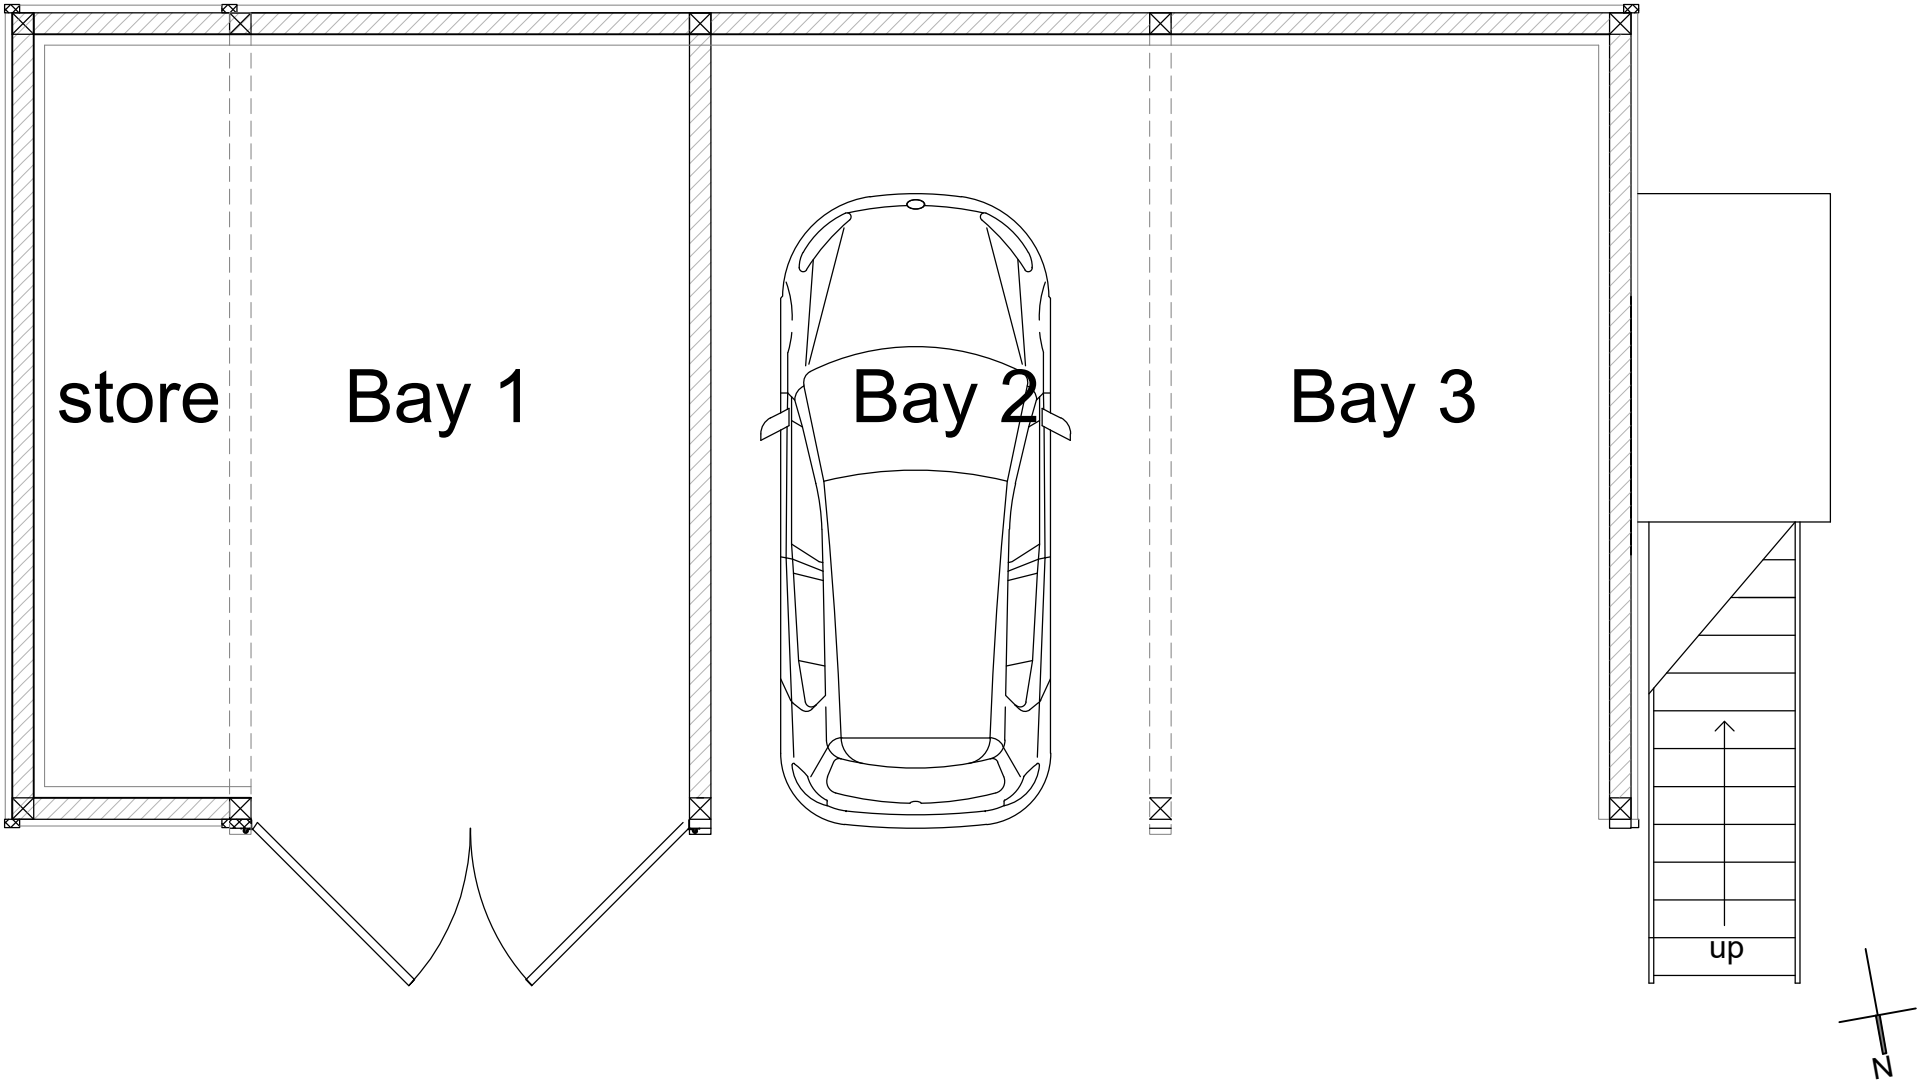


Ground Floor Plan 1:50




West Elevation 1:50

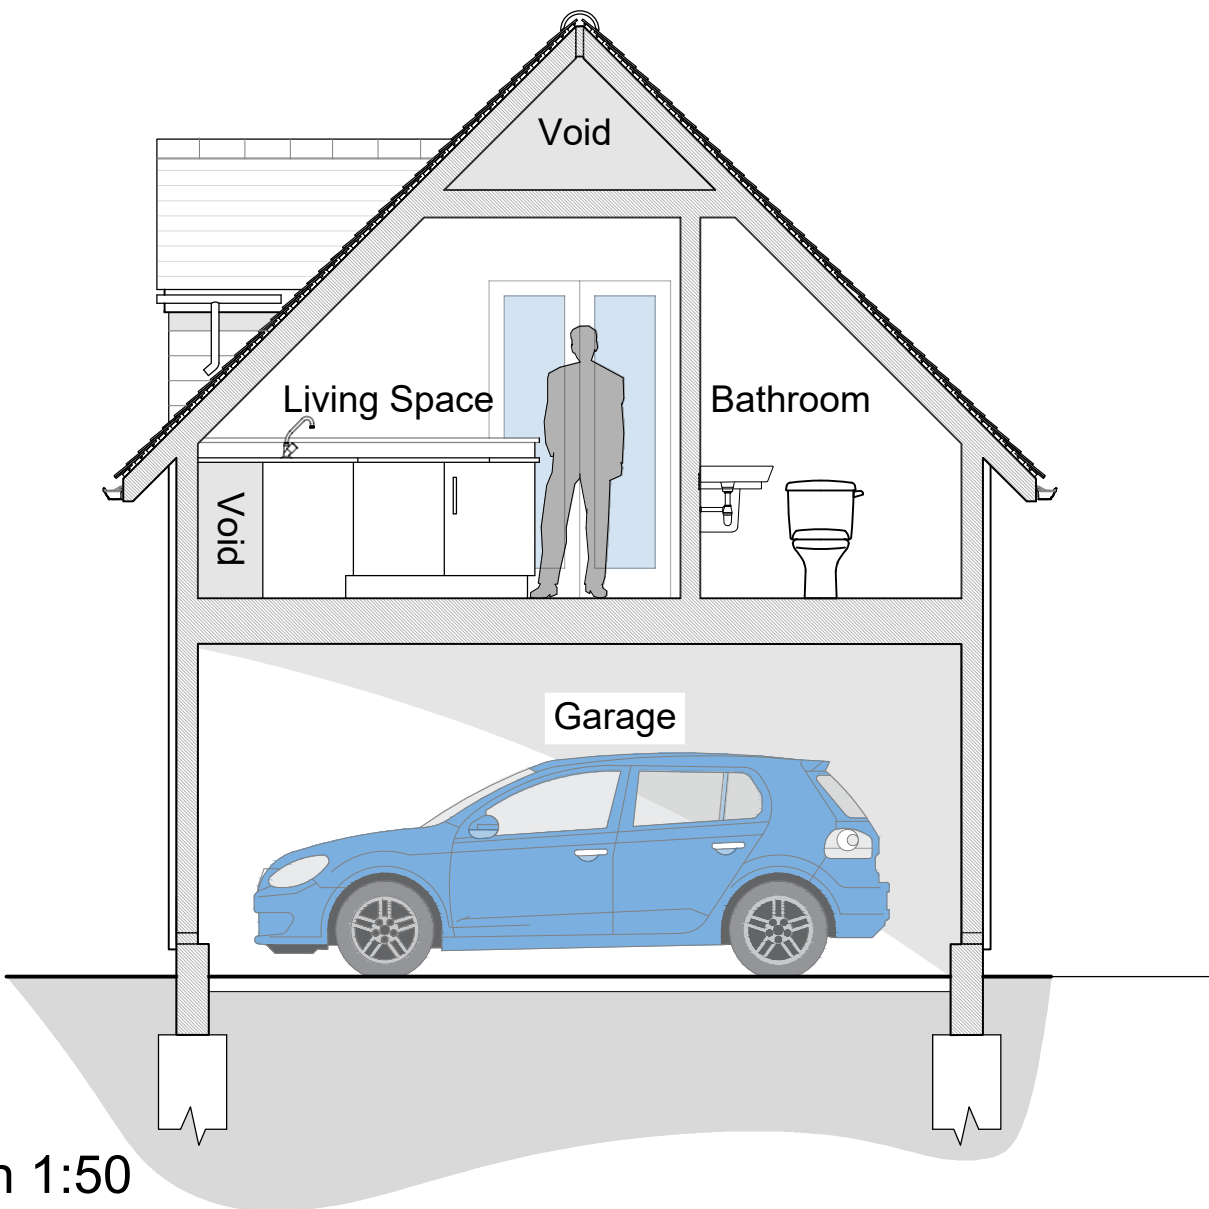

Section 1:50

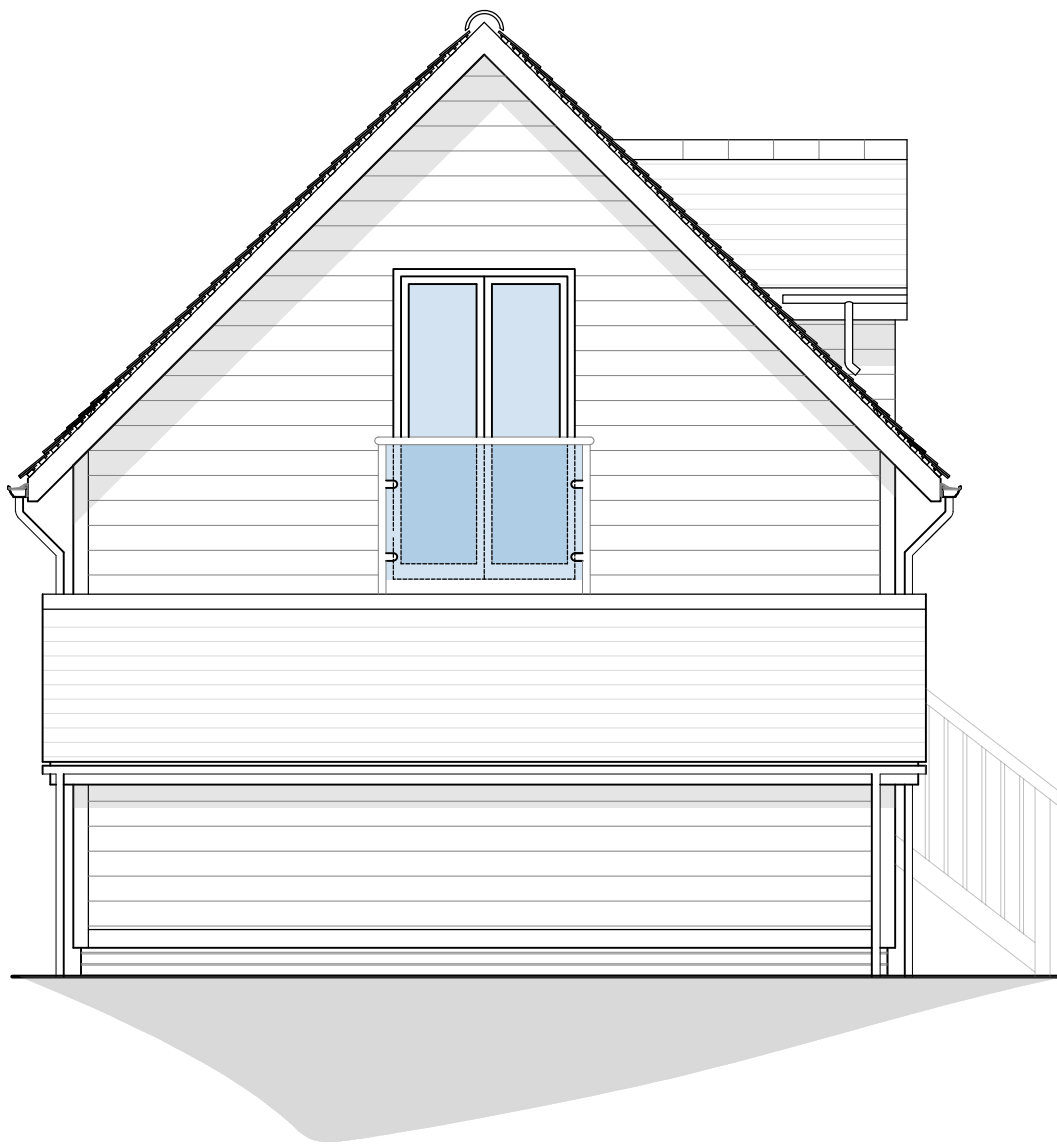

East Elevation 1:50

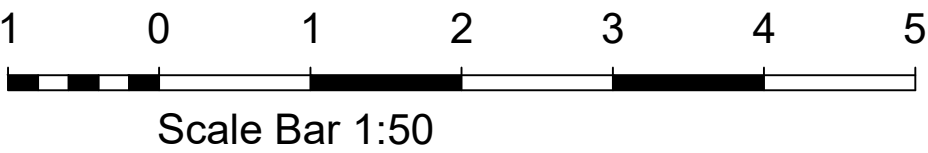

- NOTES**
- DO NOT SCALE OFF THIS DRAWING EXCEPT FOR PLANNING PURPOSES
 - CHECK ALL DIMENSIONS ON SITE BEFORE ANY WORK IS COMMENCED
 - ALL GOODS MATERIALS AND WORKMANSHIP MUST CONFORM WITH CURRENT BUILDING REGULATIONS, BRITISH STANDARDS AND CODES OF PRACTICE
 - COPYRIGHT OF THIS DRAWING IS RETAINED BY THE ARCHITECT AND IT MUST NOT BE REPRODUCED WITHOUT WRITTEN CONSENT

REV	DATE	BY	AMENDMENT
 folkes architects The Old Forge 6 Church Street Storrington West Sussex PO20 4LA			
CLIENT Mr Dommett			
JOB TITLE Merrydown Kingston Lane East Preston BN16 1RP			
DRAWING TITLE Proposed Garage Block and accommodation Planning Issue			
DATE May 21	SCALE Shown on A1	DRAWN BY RF	CHECKED BY MF
JOB NO. 21043	DRAWING NO. 2.01	REVISION	