



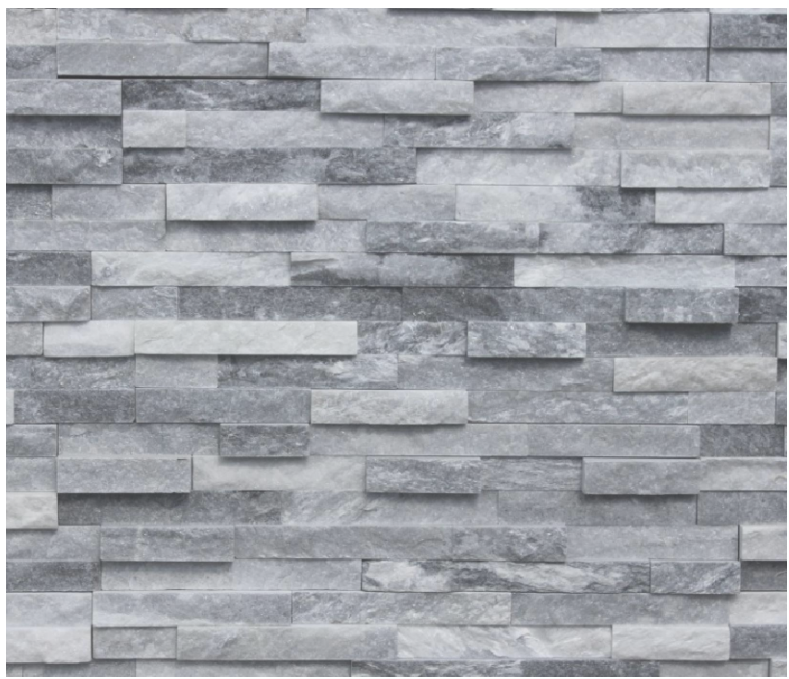


1 Split face exterior grade slate tile cladding

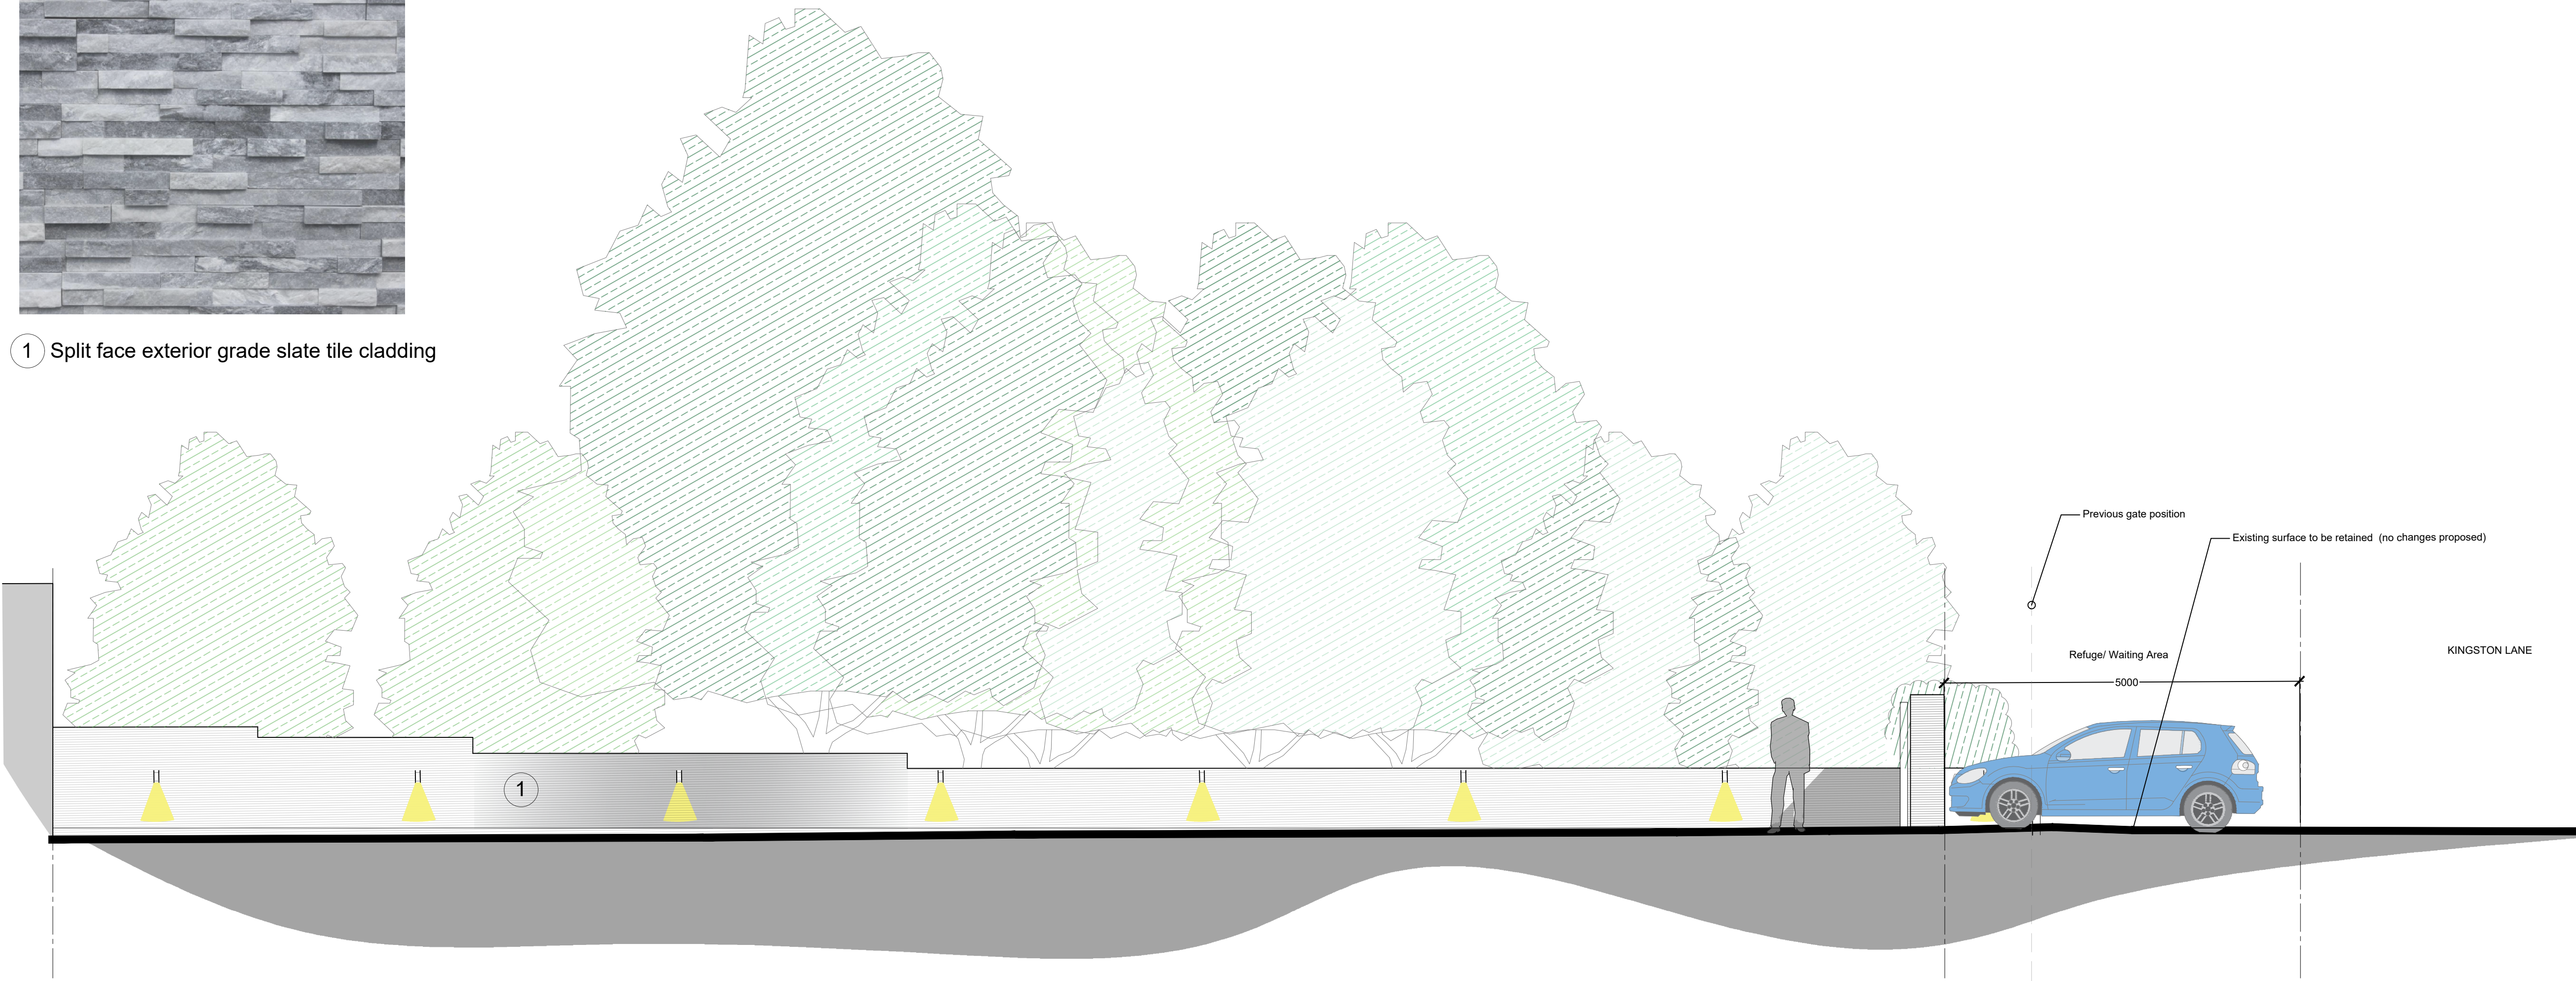


South Elevation 1:50 (Proposed wall & Driveway)



2 Automated Sliding Gates

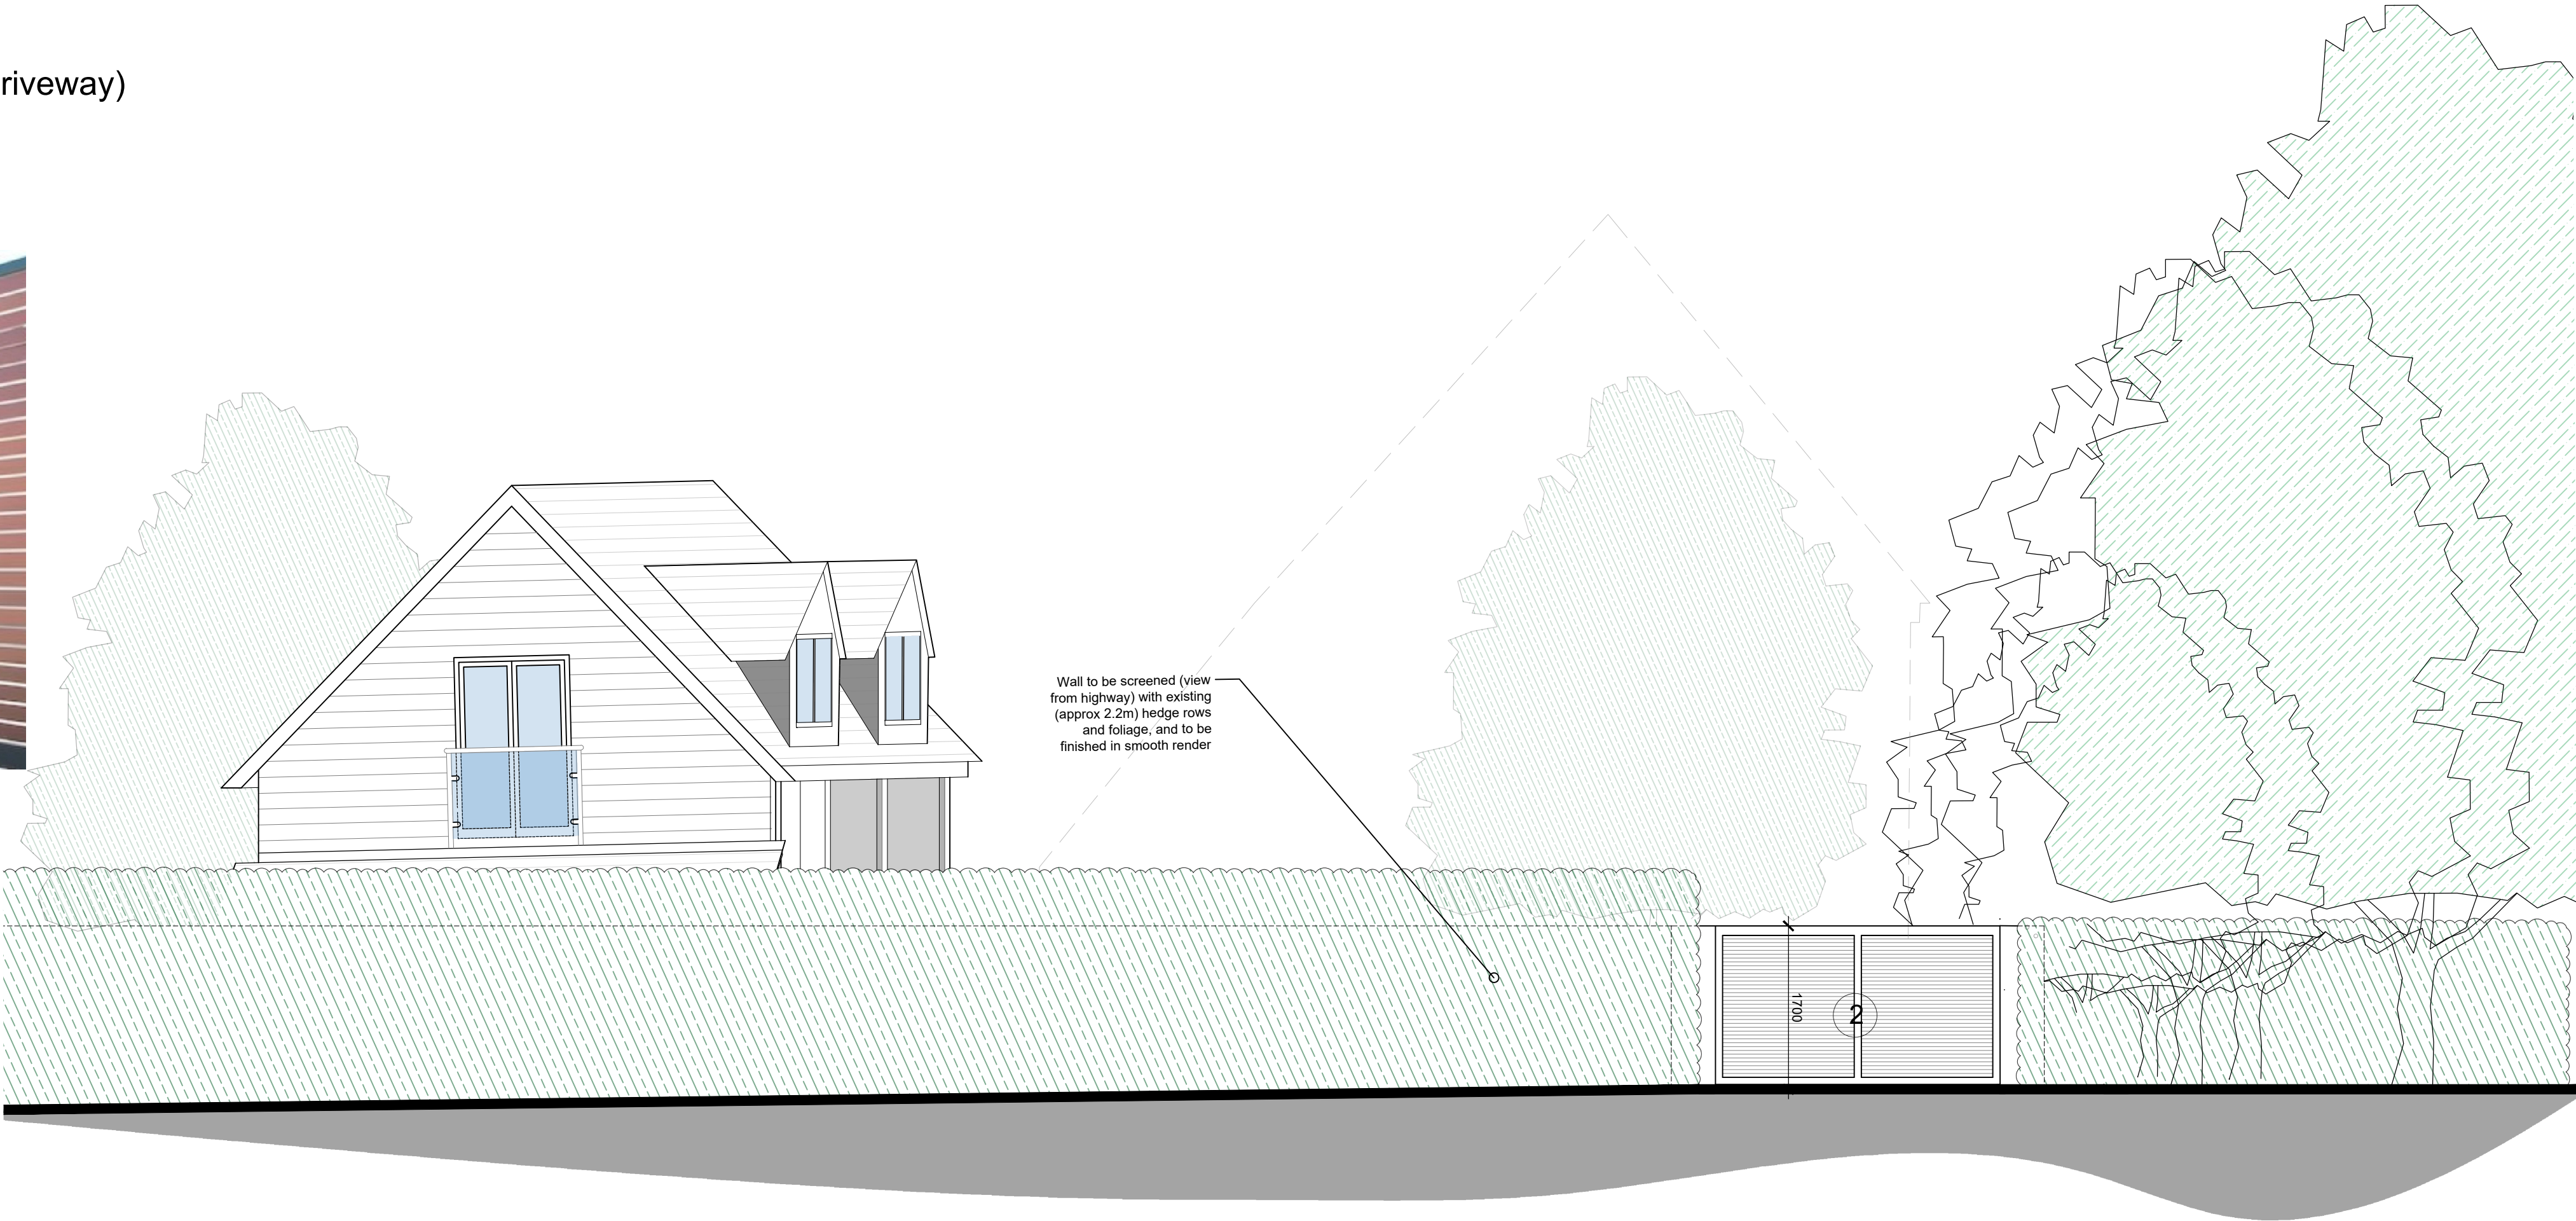

East Elevation 1:50

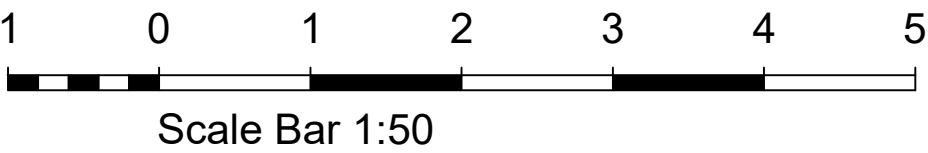

- NOTES**
- DO NOT SCALE OFF THIS DRAWING EXCEPT FOR PLANNING PURPOSES
 - CHECK ALL DIMENSIONS ON SITE BEFORE ANY WORK IS COMMENCED
 - ALL GOODS MATERIALS AND WORKMANSHIP MUST CONFORM WITH CURRENT BUILDING REGULATIONS, BRITISH STANDARDS AND CODES OF PRACTICE
 - COPYRIGHT OF THIS DRAWING IS RETAINED BY THE ARCHITECT AND IT MUST NOT BE REPRODUCED WITHOUT WRITTEN CONSENT

REV	DATE	BY	AMENDMENT
A	13.07.21	RF	Revised Details of Existing Hedgerows



folkes architects

The Old Forge
6 Church Street
Storrington
West Sussex
PO20 4LA

1 01903 86820
info@folkesarchitects.co.uk

CLIENT
Mr Dommett

JOB TITLE
Merrydown
Kingston Lane
East Preston
BN16 1RP

DRAWING TITLE
Proposed Driveway Gates & Wall
Planning Issue

DATE May 21	SCALE Shown on A1	DRAWN BY RF
JOB NO. 21043	DRAWING NO. 2.03	CHECKED BY MF
	REVISION A	