



No dimensions to be scaled from drawing except for planning purposes
The contractor should check all dimensions on site
It is the contractors responsibility to ensure compliance with Building Regulations.
C.D.M. Regs. 2007. The Client is advised of his responsibilities to appoint a Planning Supervisor under these Regs
All works to comply with the C.D.M. Regs. 2007
The Party Wall Act, 1996 The property owner is advised of the requirements of the Act, & the requirement to serve a Party Wall Notice on any adjoining owners as required under the act

REVISIONS.

ARUN DISTRICT COUNCIL				
No.	EP	69	08	
RECEIVED				

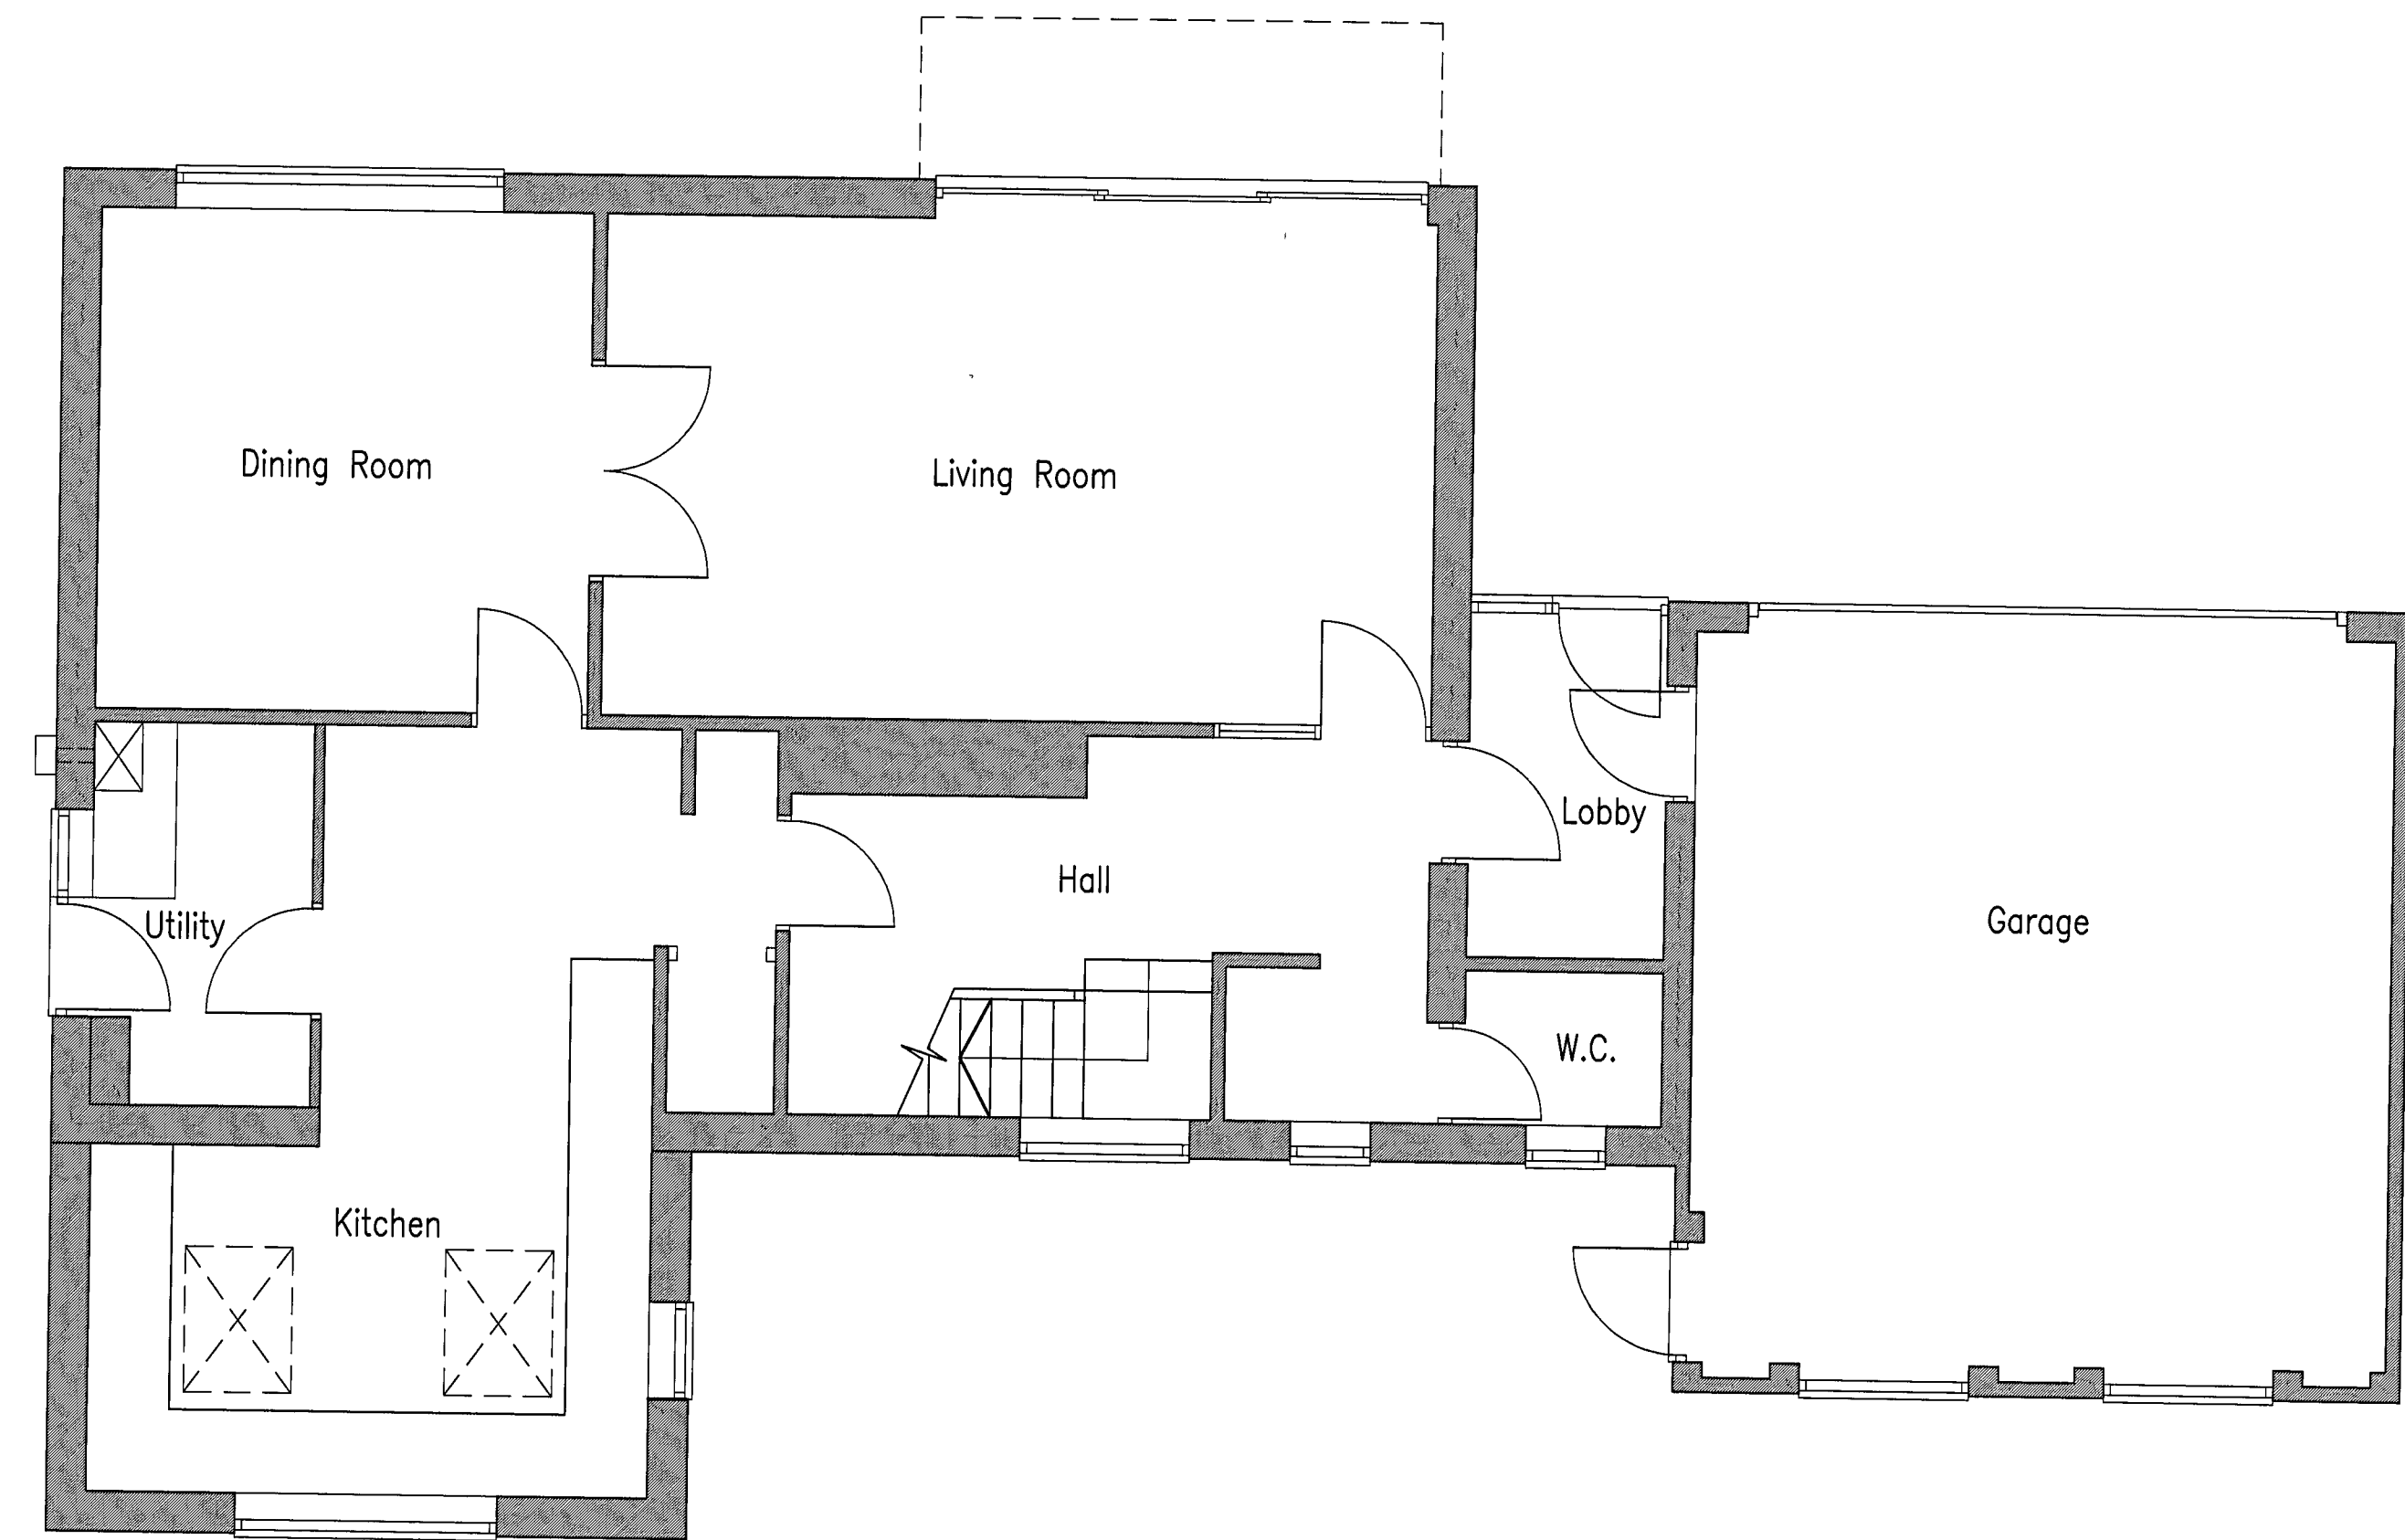


EXISTING
GROUND FLOOR PLAN
Scale 1:50

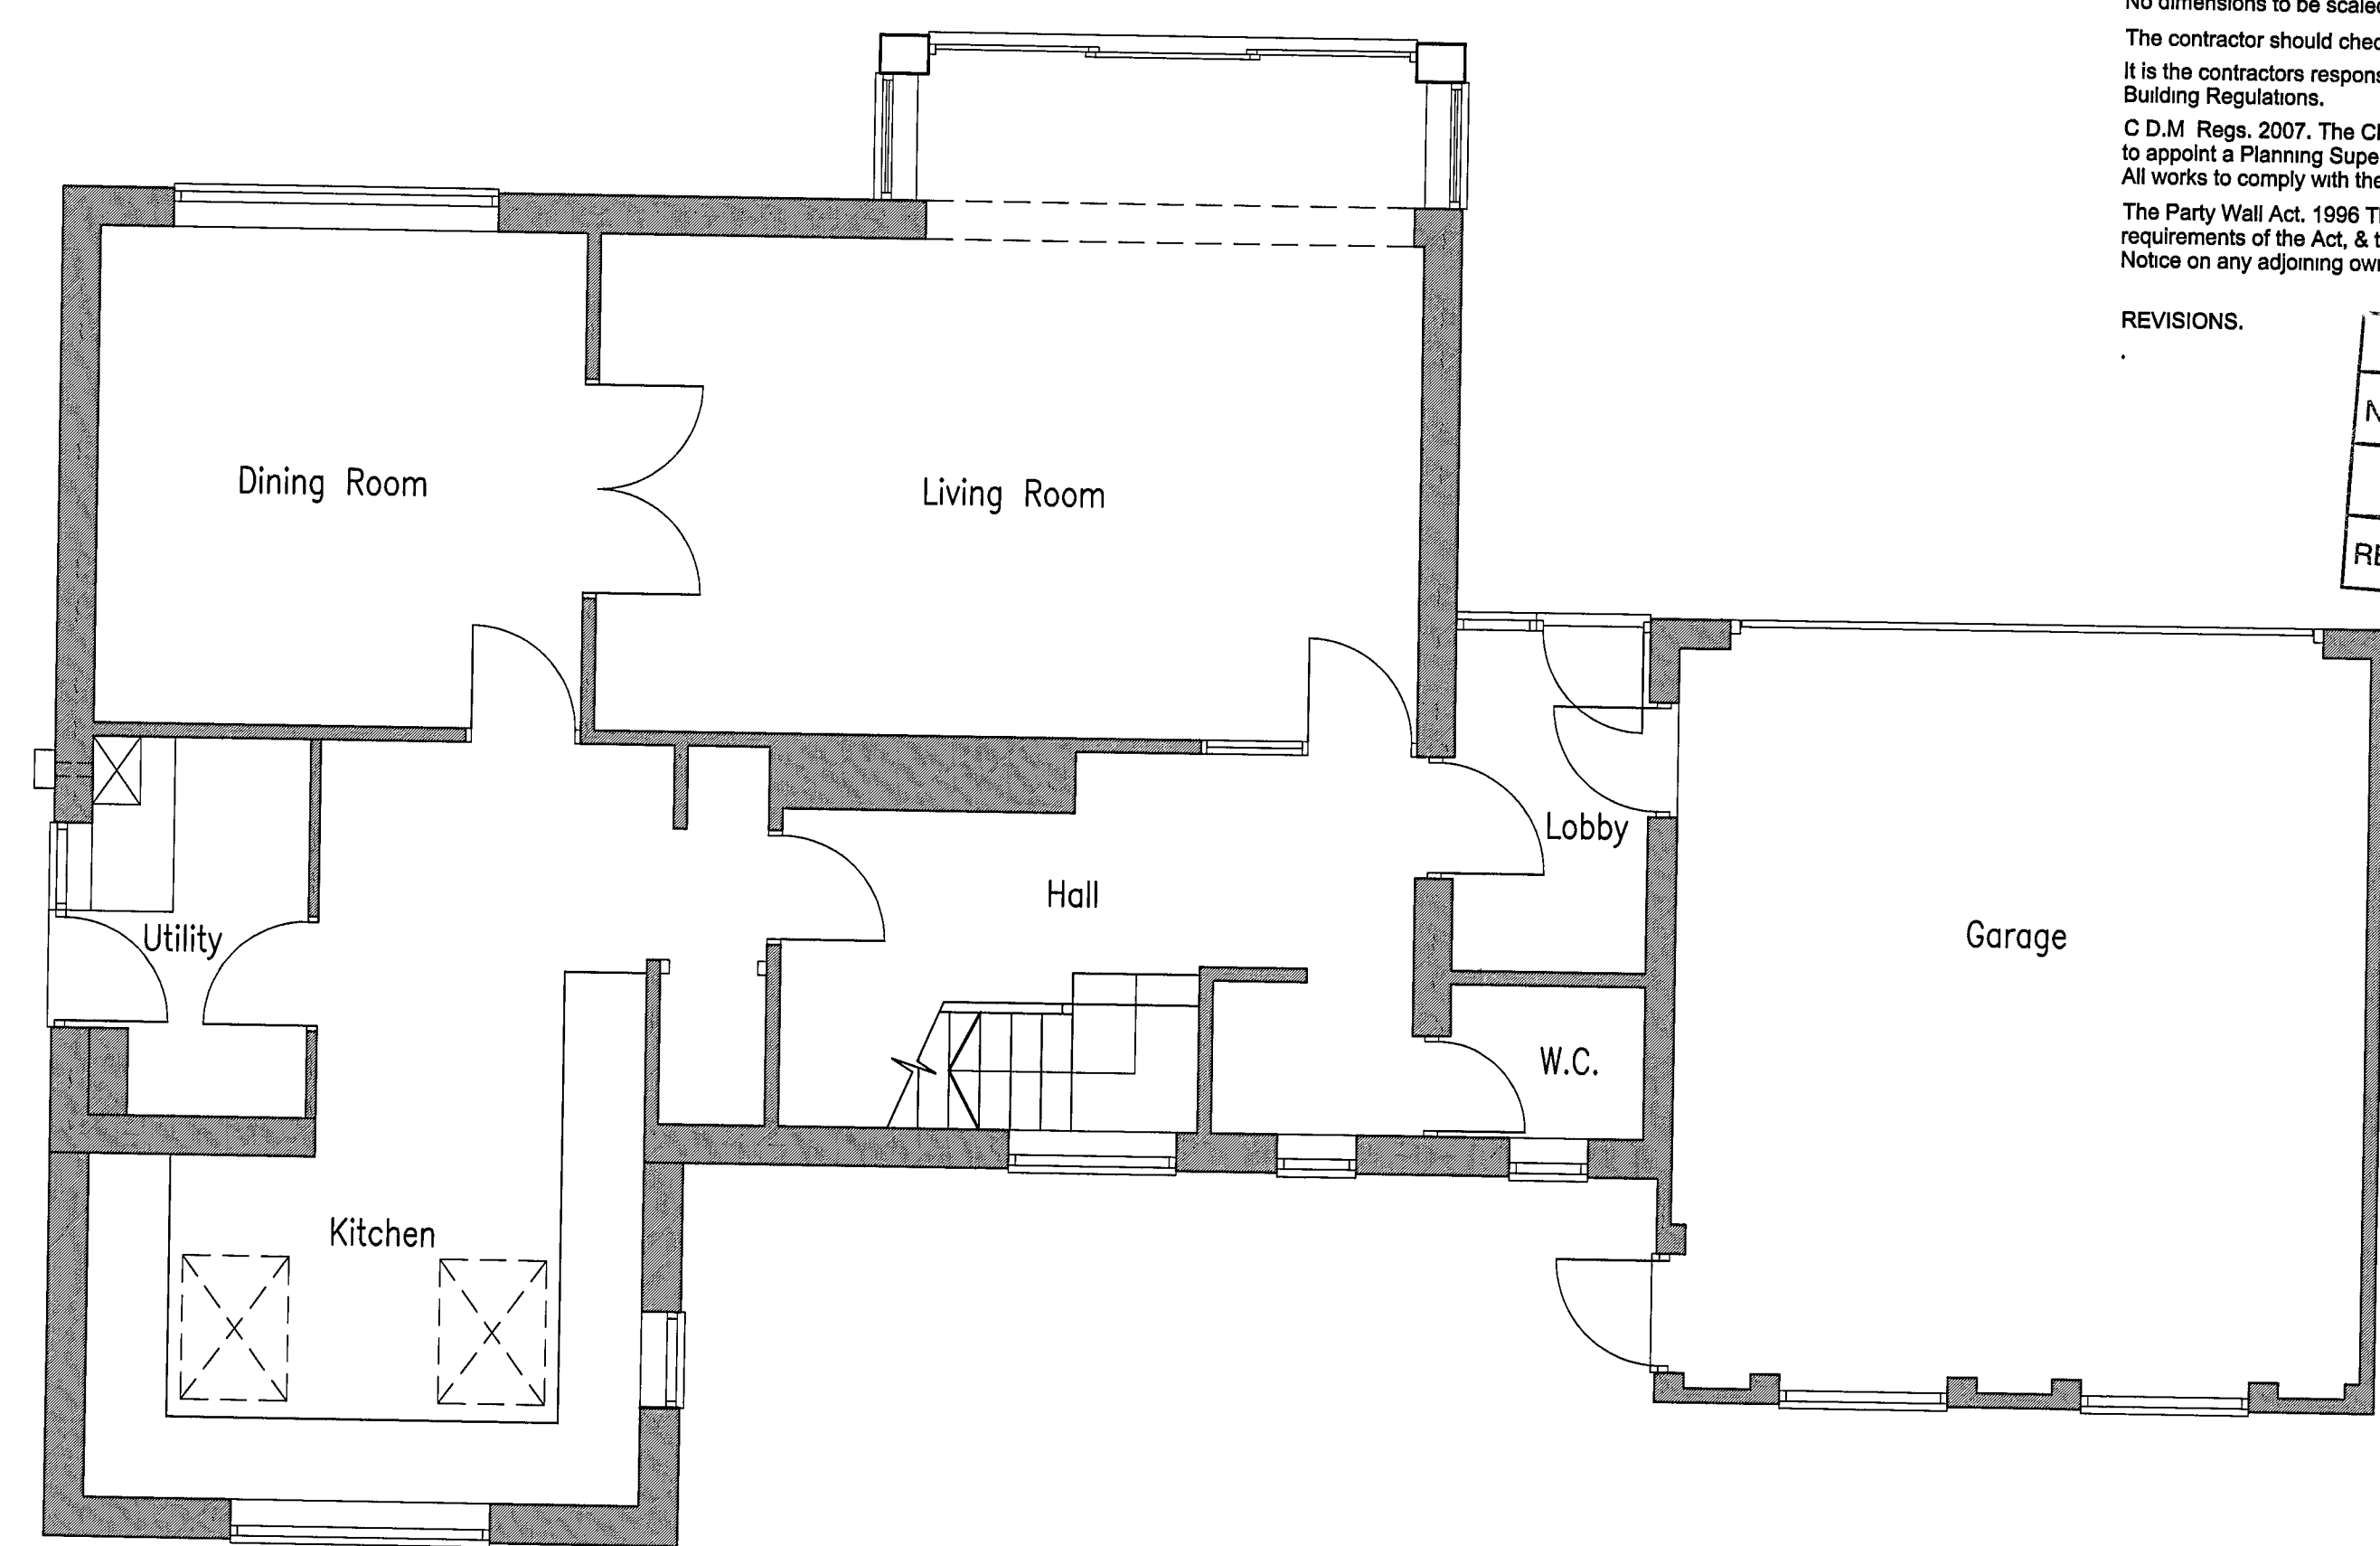


PROPOSED
GROUND FLOOR PLAN
Scale 1:50




FRONT
PROPOSED ELEVATIONS
Scale 1:100

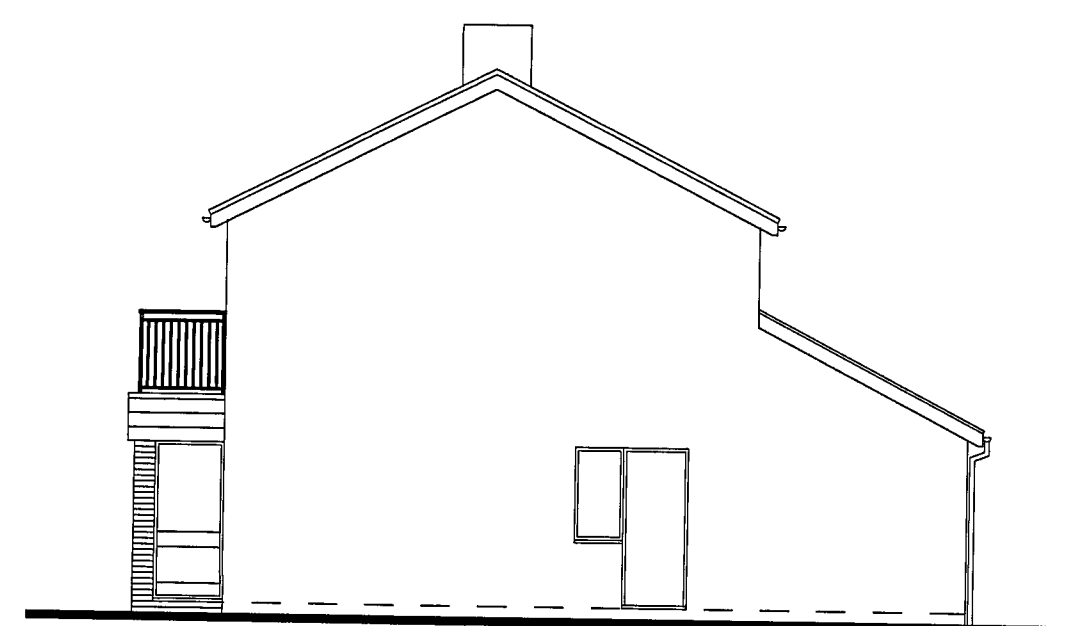

SIDE

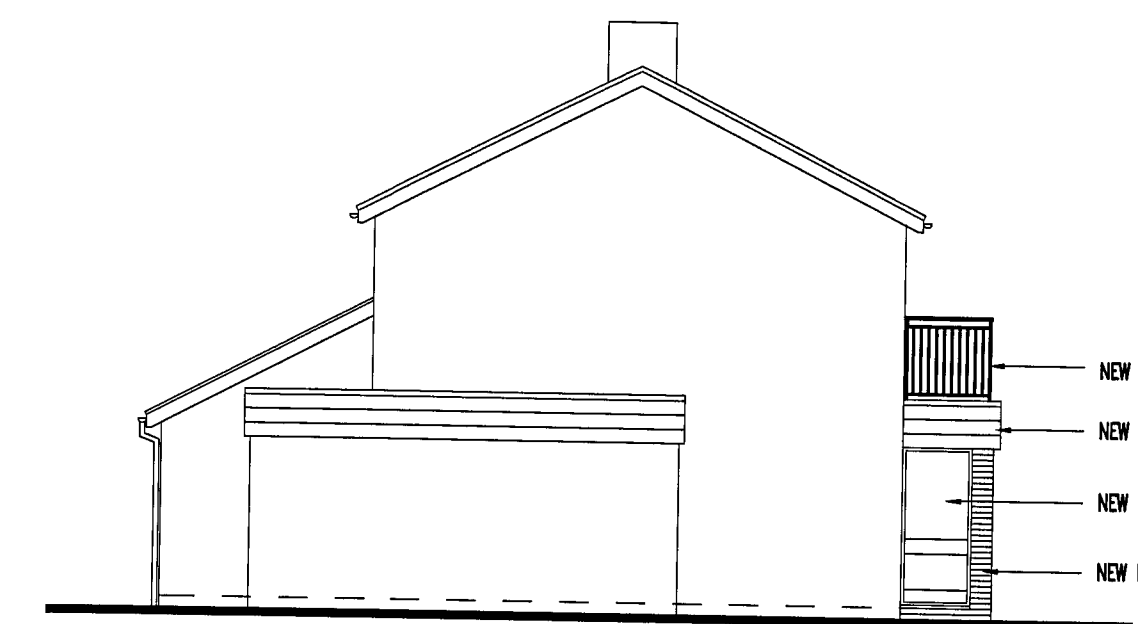


SIDE

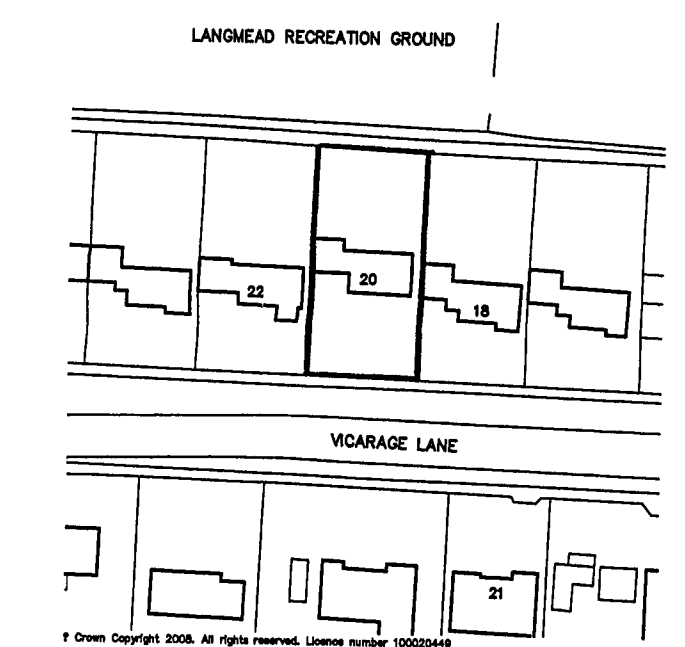


LOCATION PLAN
Scale 1:1250




FRONT
EXISTING ELEVATIONS
Scale 1:100

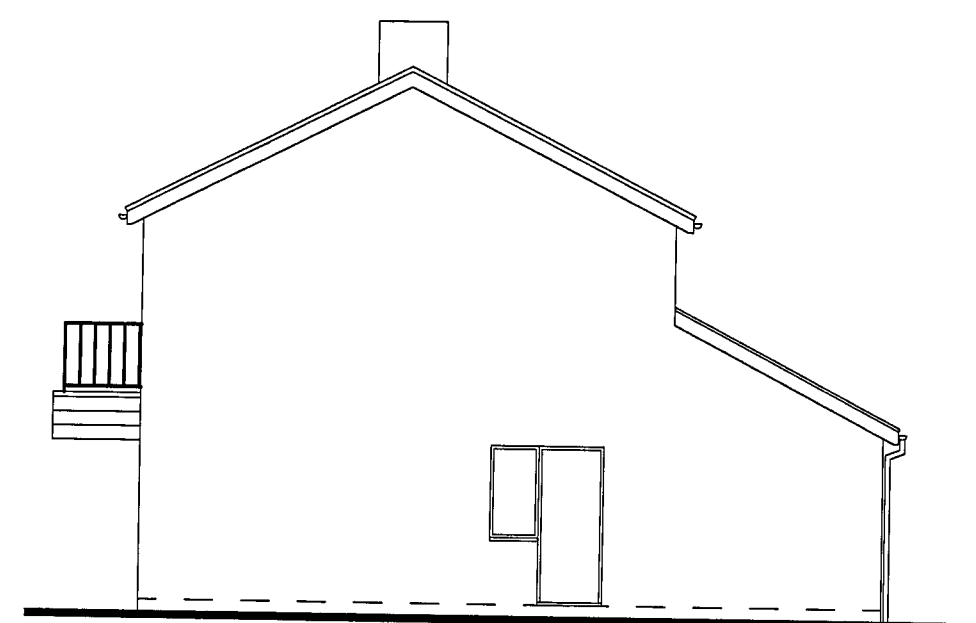

SIDE

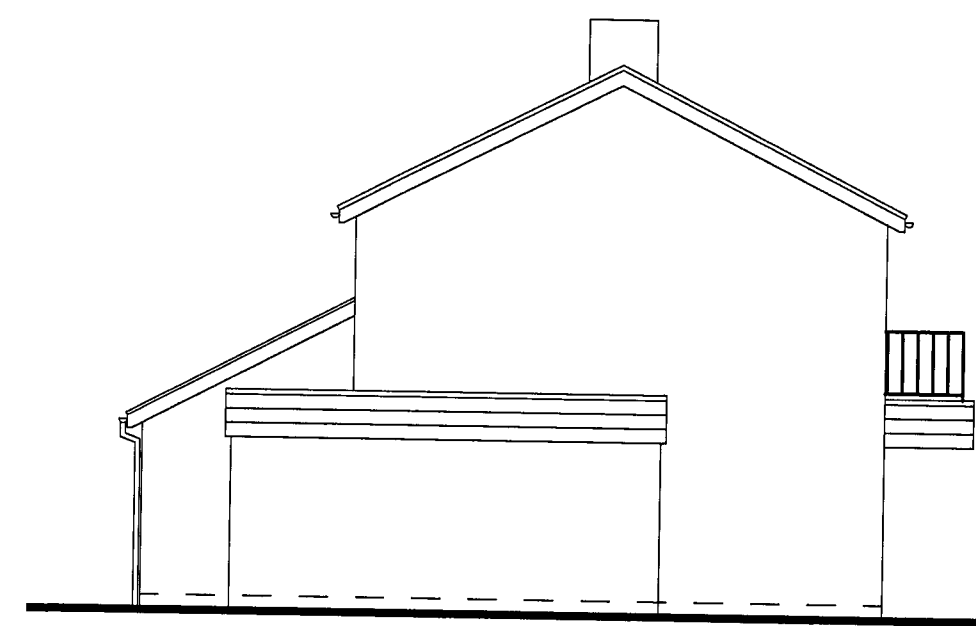

SIDE

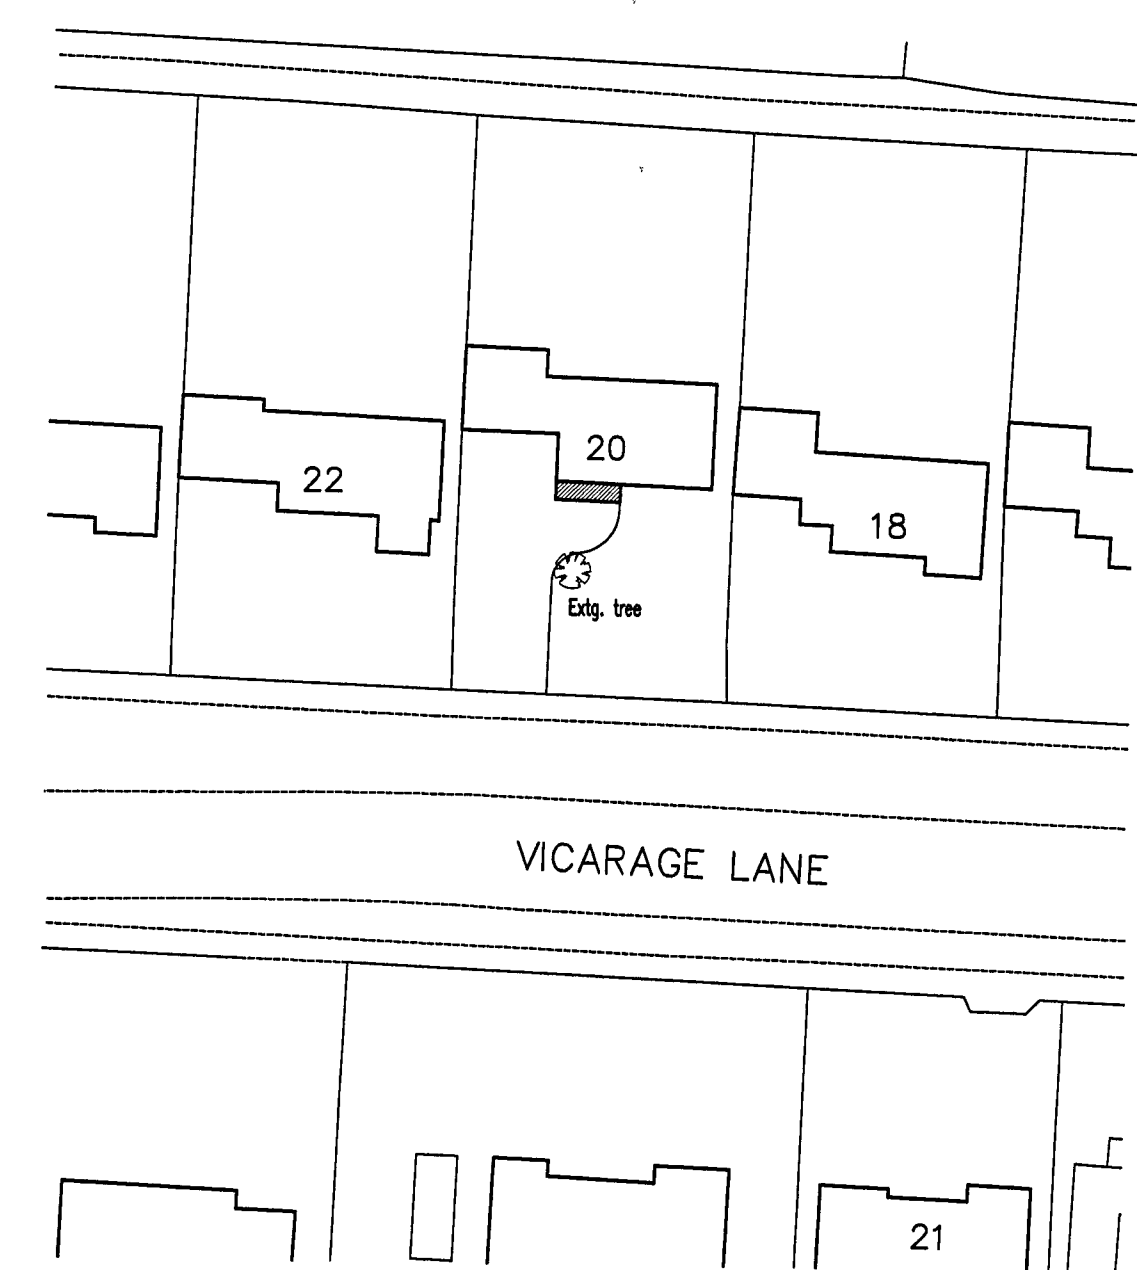

BLOCK PLAN
Scale 1:500

ADCS
Architectural Design
Computer Services
17 Springfield Gardens
Offington
Worthing
West Sussex
BN13 2DP
Tel: 01903 280701
E-mail: adcs@sky.com

Client	MR J. & MRS C. COGMAN		
Project	NEW GROUND FLOOR FRONT EXTENSIO 20 VICARAGE LANE EAST PRESTON WEST SUSSEX		
Drawing	EXISTING & PROPOSED FLOOR PLANS & ELEVATIONS		
Scale	Date	Drawn	
1:50 & 1:100	26.03.08	TP	
Drawing No	Revision		