


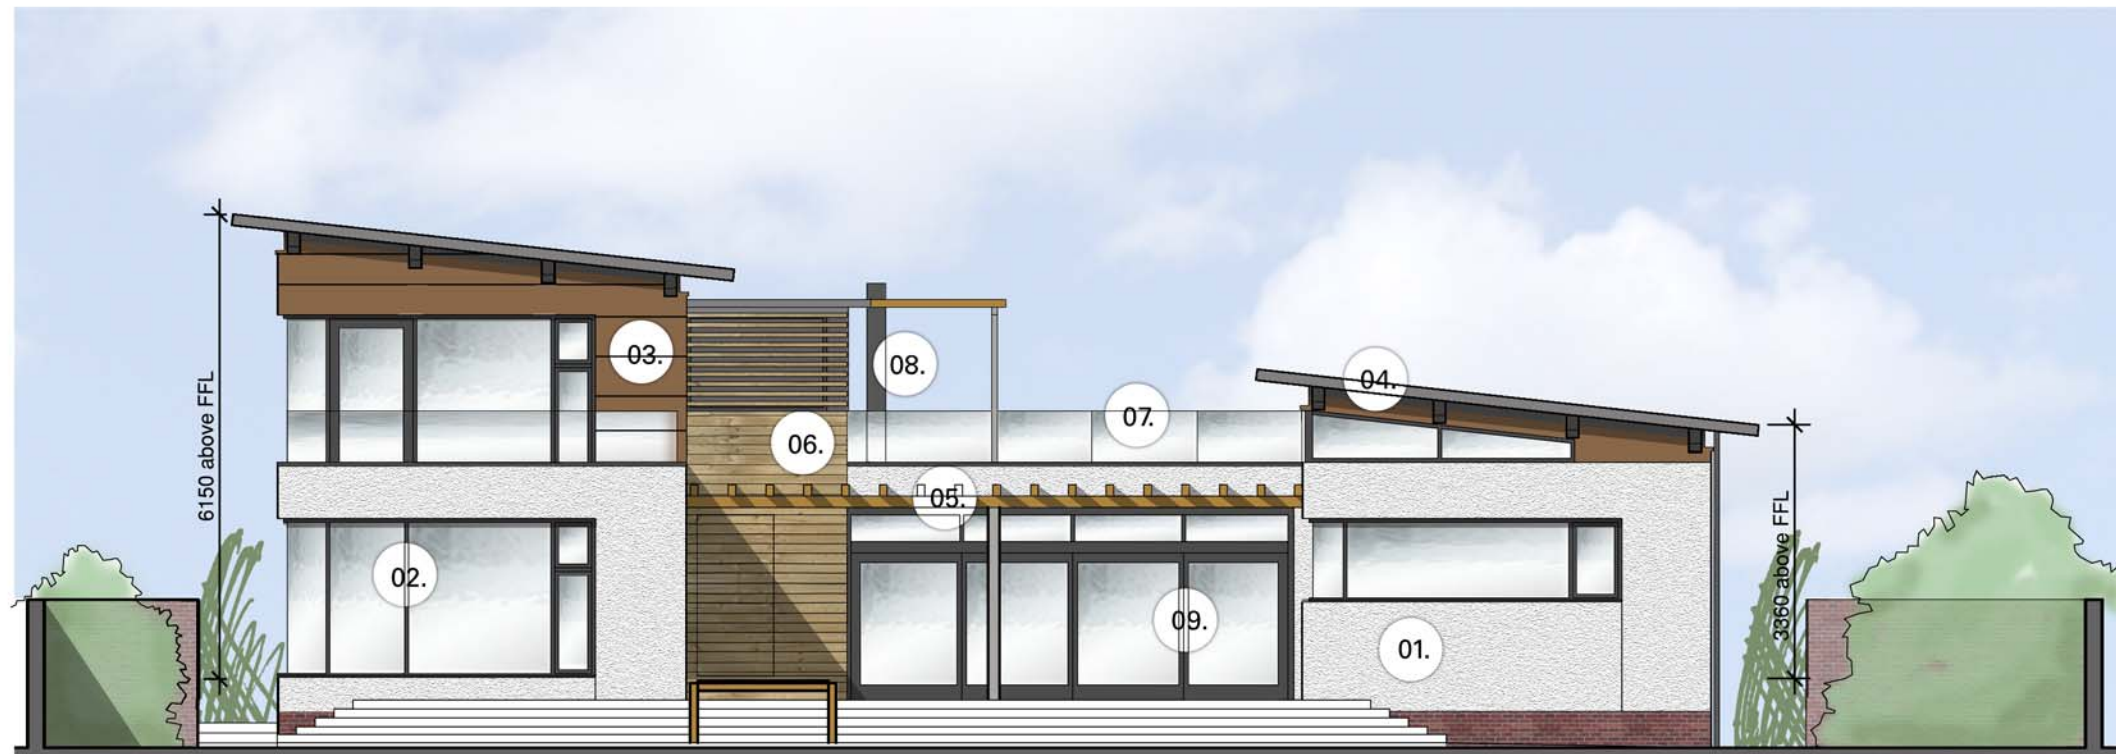

South Elevation

- 01. Render
- 02. Powder coated aluminium double glazed windows
- 03. Fibre cement cladding
- 04. Standing seam sheet metal roof
- 05. Timber pergola
- 06. Horizontal timber cladding
- 07. Glass balustrading
- 08. Wood burning stove flue
- 09. Powder coated aluminium double glazed sliding doors
- 10. Obscured glazing to aluminium windows
- 11. Rain water pipe
- 12. Flat roof roofing membrane
- 13. Entrance canopy - standing seam sheet metal



East Elevation

1207 SK26
 Sandgate House, East Preston
 Elevations As Proposed - sheet 2
 June 2012
 scale: 1:100

saville jones architects

t +44 (0)1903 211 363
 f +44 (0)1903 211 114