



ONLY FIGURED DIMENSIONS TO BE USED FOR CONSTRUCTION PURPOSES.
ALL DIMENSIONS ARE TO BE CHECKED ON SITE PRIOR TO INSTALLATION AND
ANY DISCREPANCIES TO BE NOTIFIED TO THE ARCHITECT.
© This drawing is a copyright and must not be reproduced without the written consent of the Architect.

Rev.	Date	Description
A	02 July 12	Annotation to first floor windows amended at client request
B	02 Aug 12	Roof Pitch on West elevation altered to suit planning officer's request

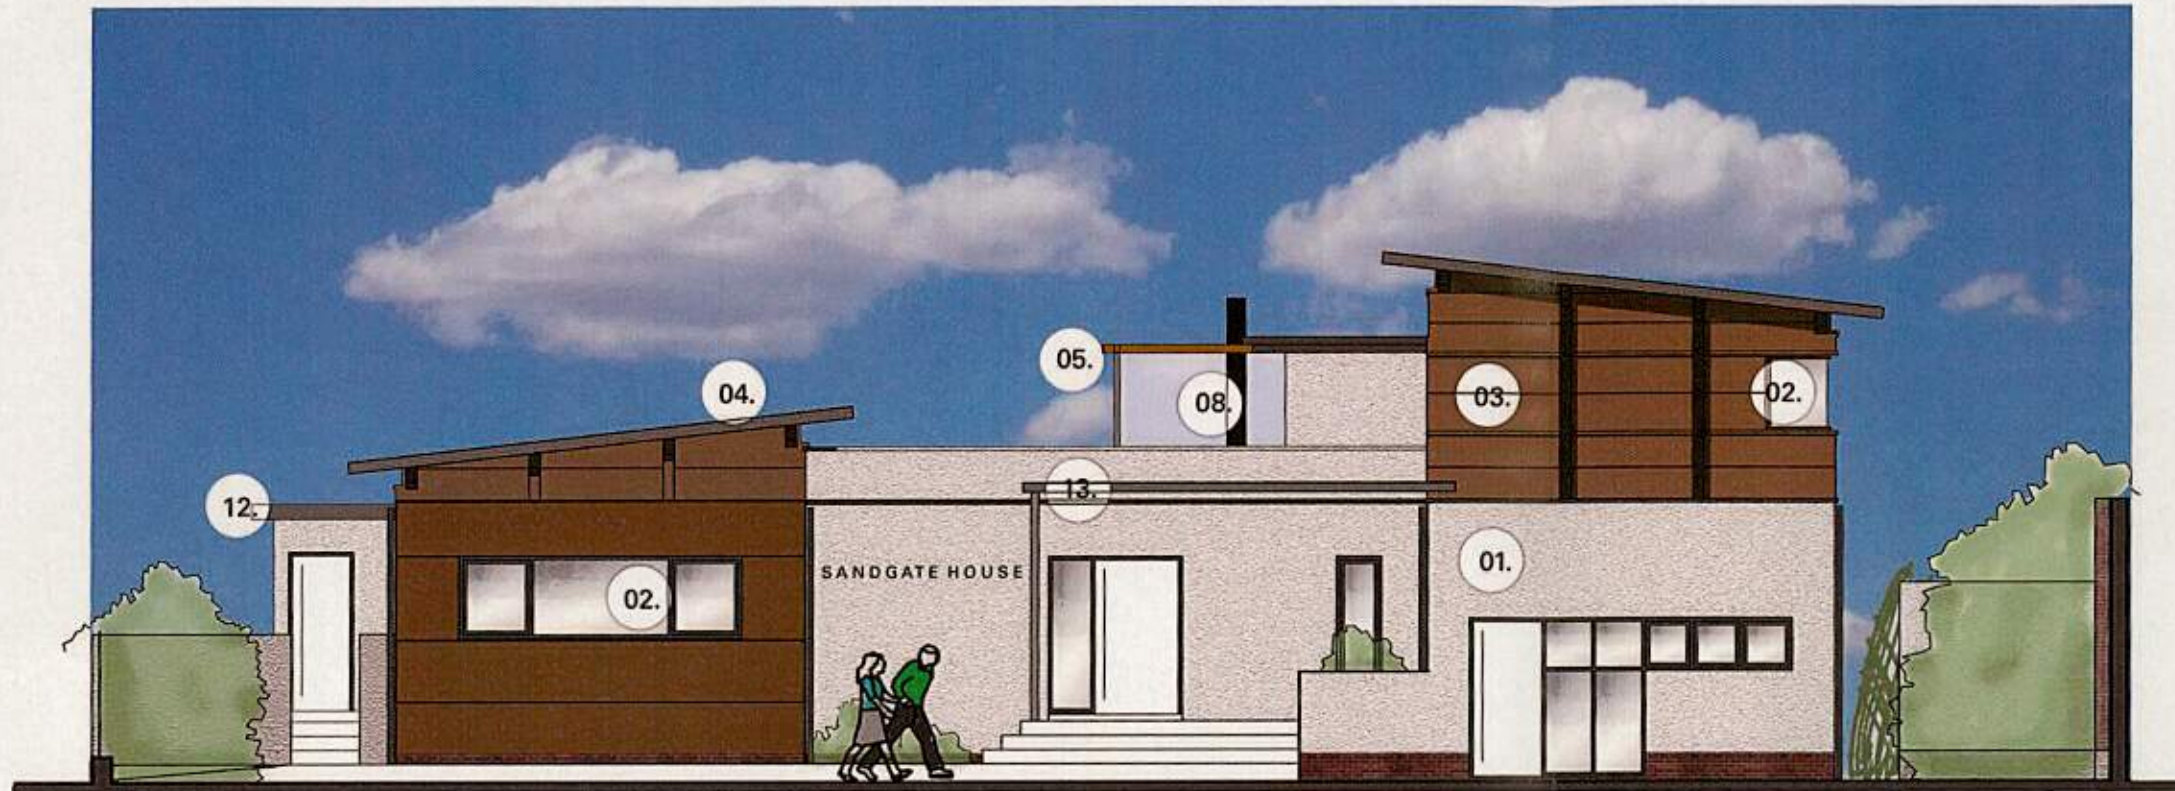

North Elevation

- 01. Render
- 02. Powder coated aluminium double glazed windows
- 03. Fibre cement cladding
- 04. Standing seam sheet metal roof
- 05. Timber pergola
- 06. Horizontal timber cladding
- 07. Glass balustrading
- 08. Wood burning stove flue
- 09. Powder coated aluminium double glazed sliding door
- 10. Obscured glazing to aluminium windows
- 11. Rain water pipe
- 12. Flat roof roofing membrane
- 13. Entrance canopy - standing seam sheet metal

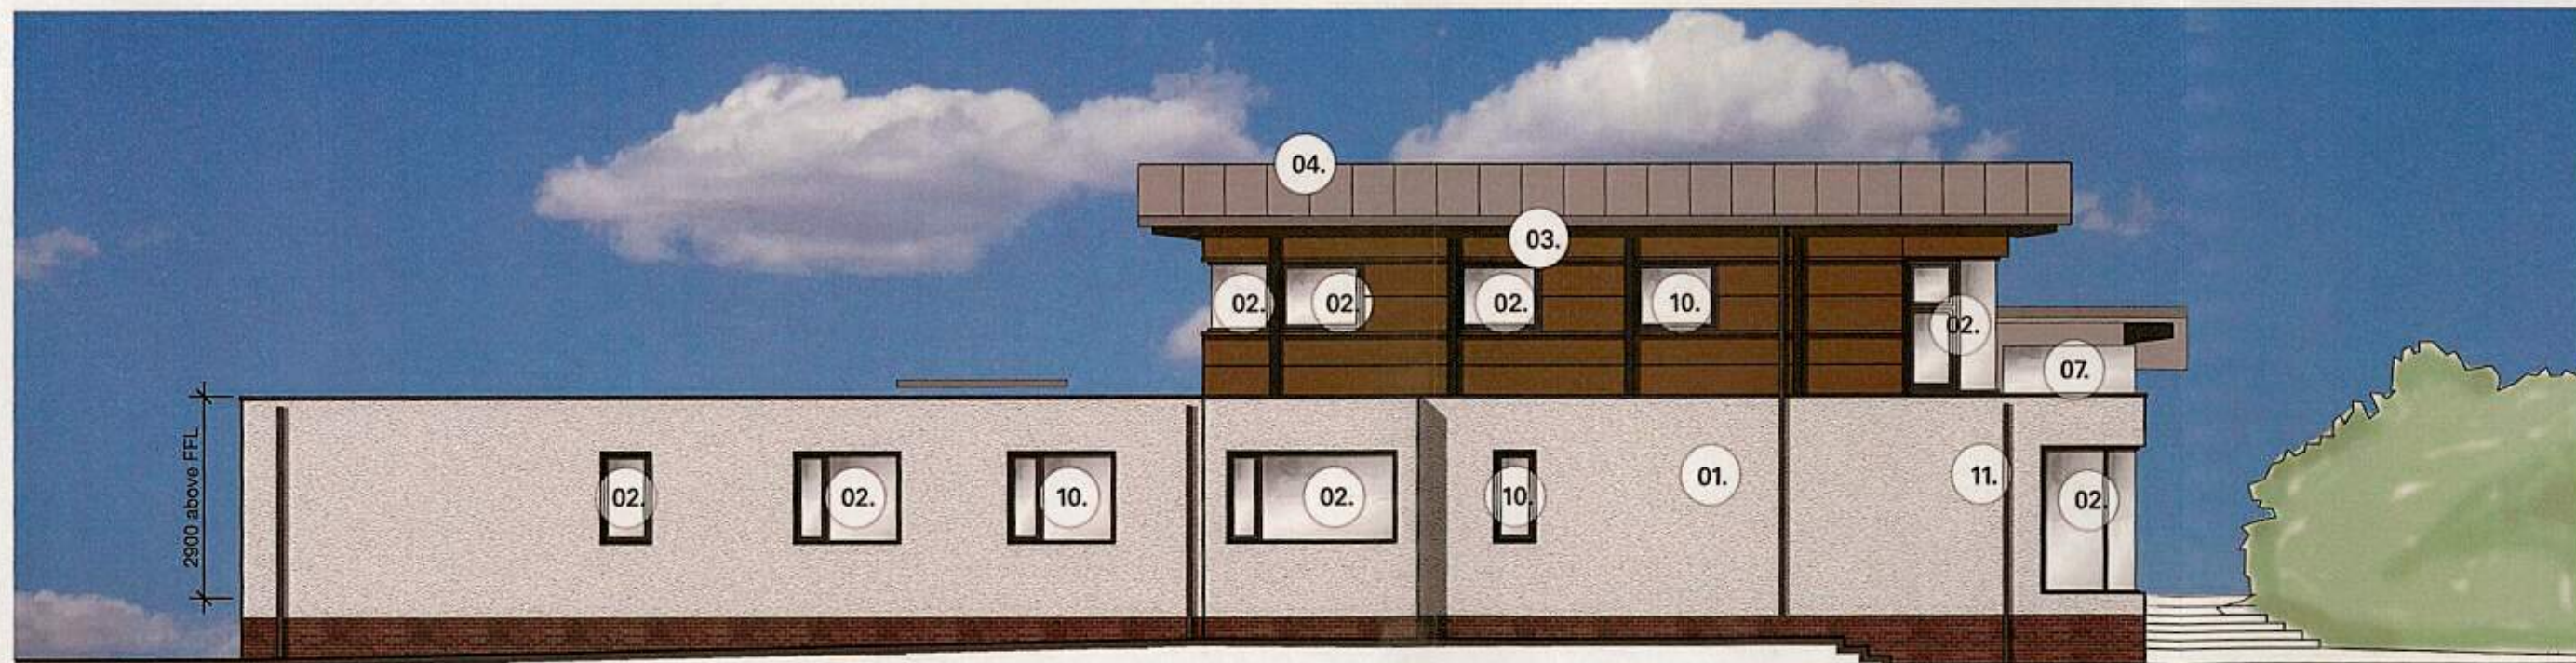

West Elevation

DISTRICT COUNCIL			
EP	70	12	
SUBSTITUTION			
Received	8-8-12		

1207 SK25B
Sandgate House, East Preston
Elevations As Proposed - sheet 1
August 2012
scale: 1:100

saville jones architects

T +44 (0)1903 211 363
F +44 (0)1903 211 114