

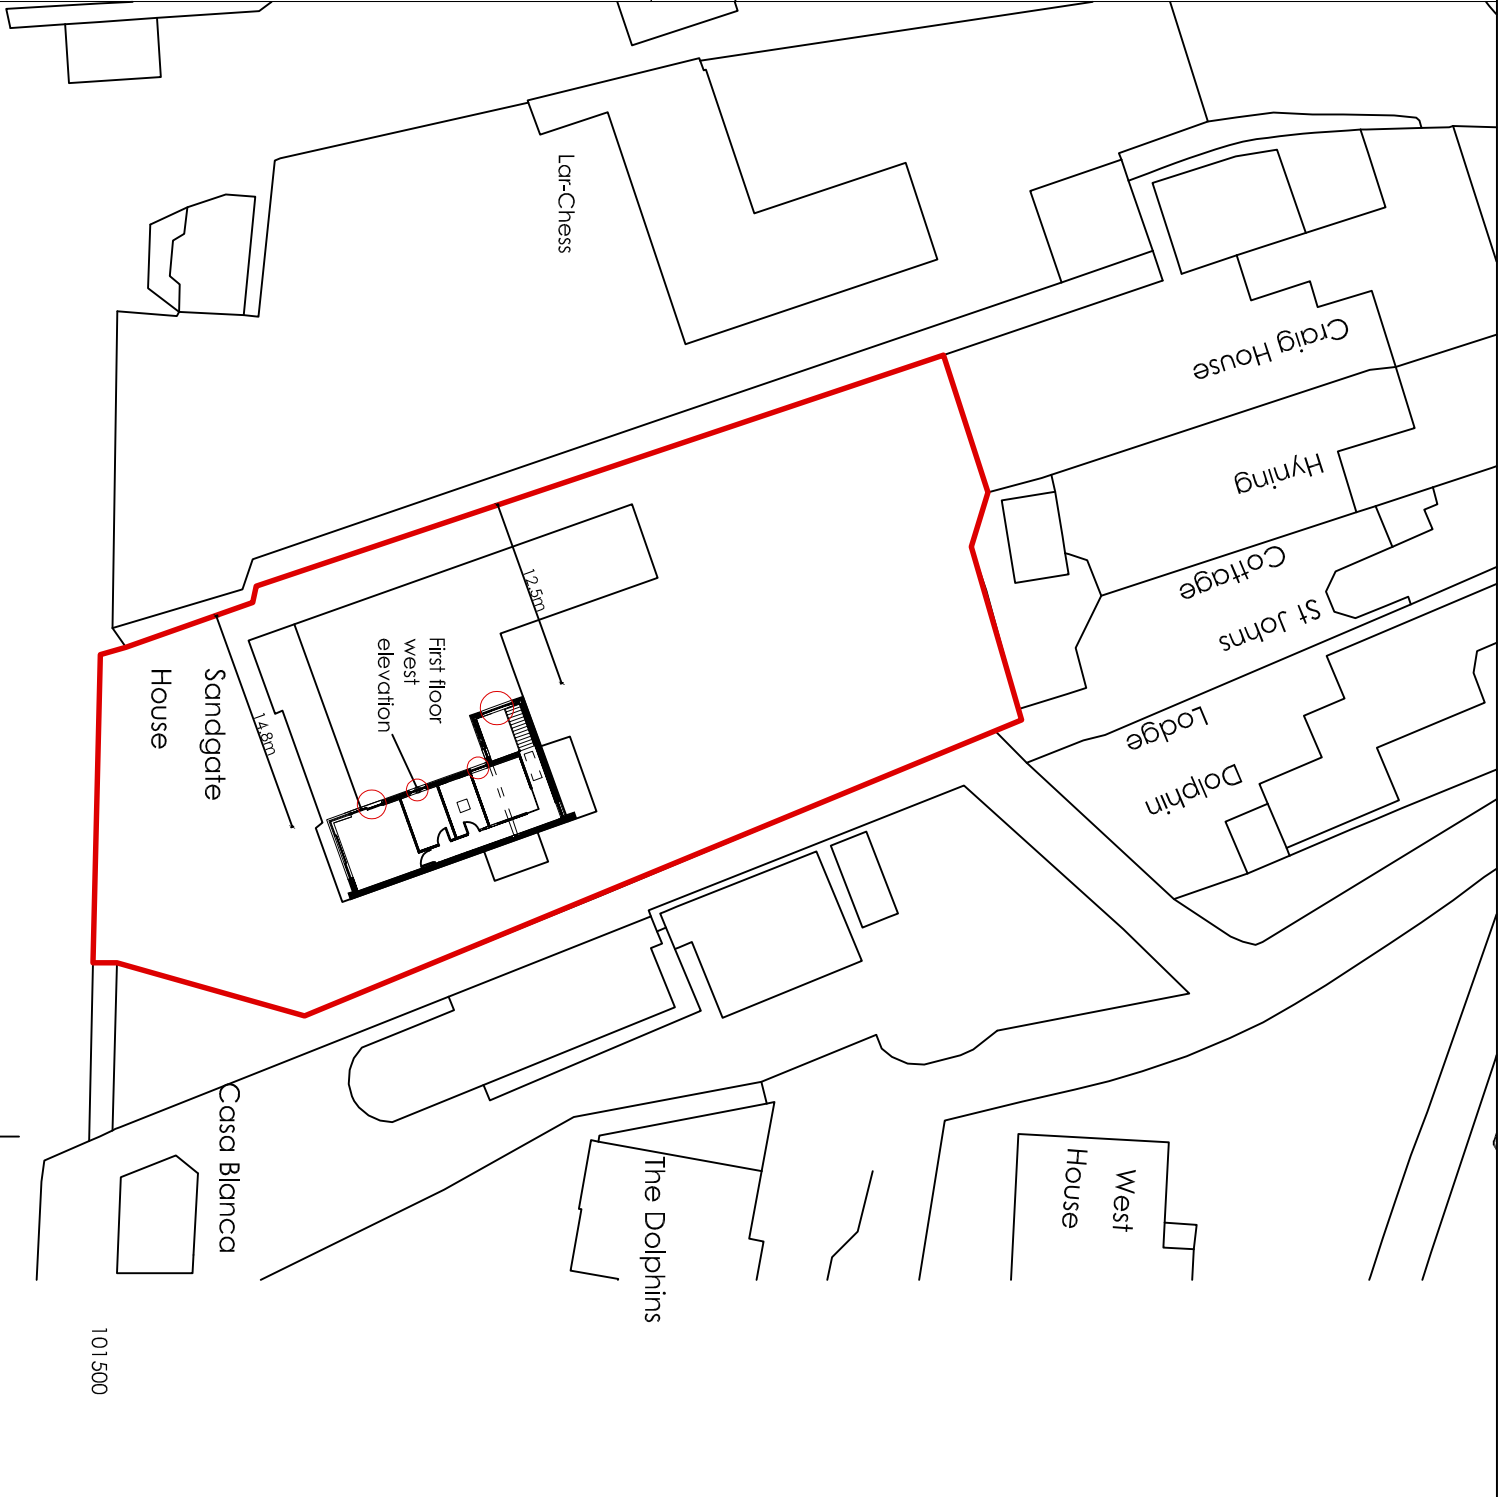
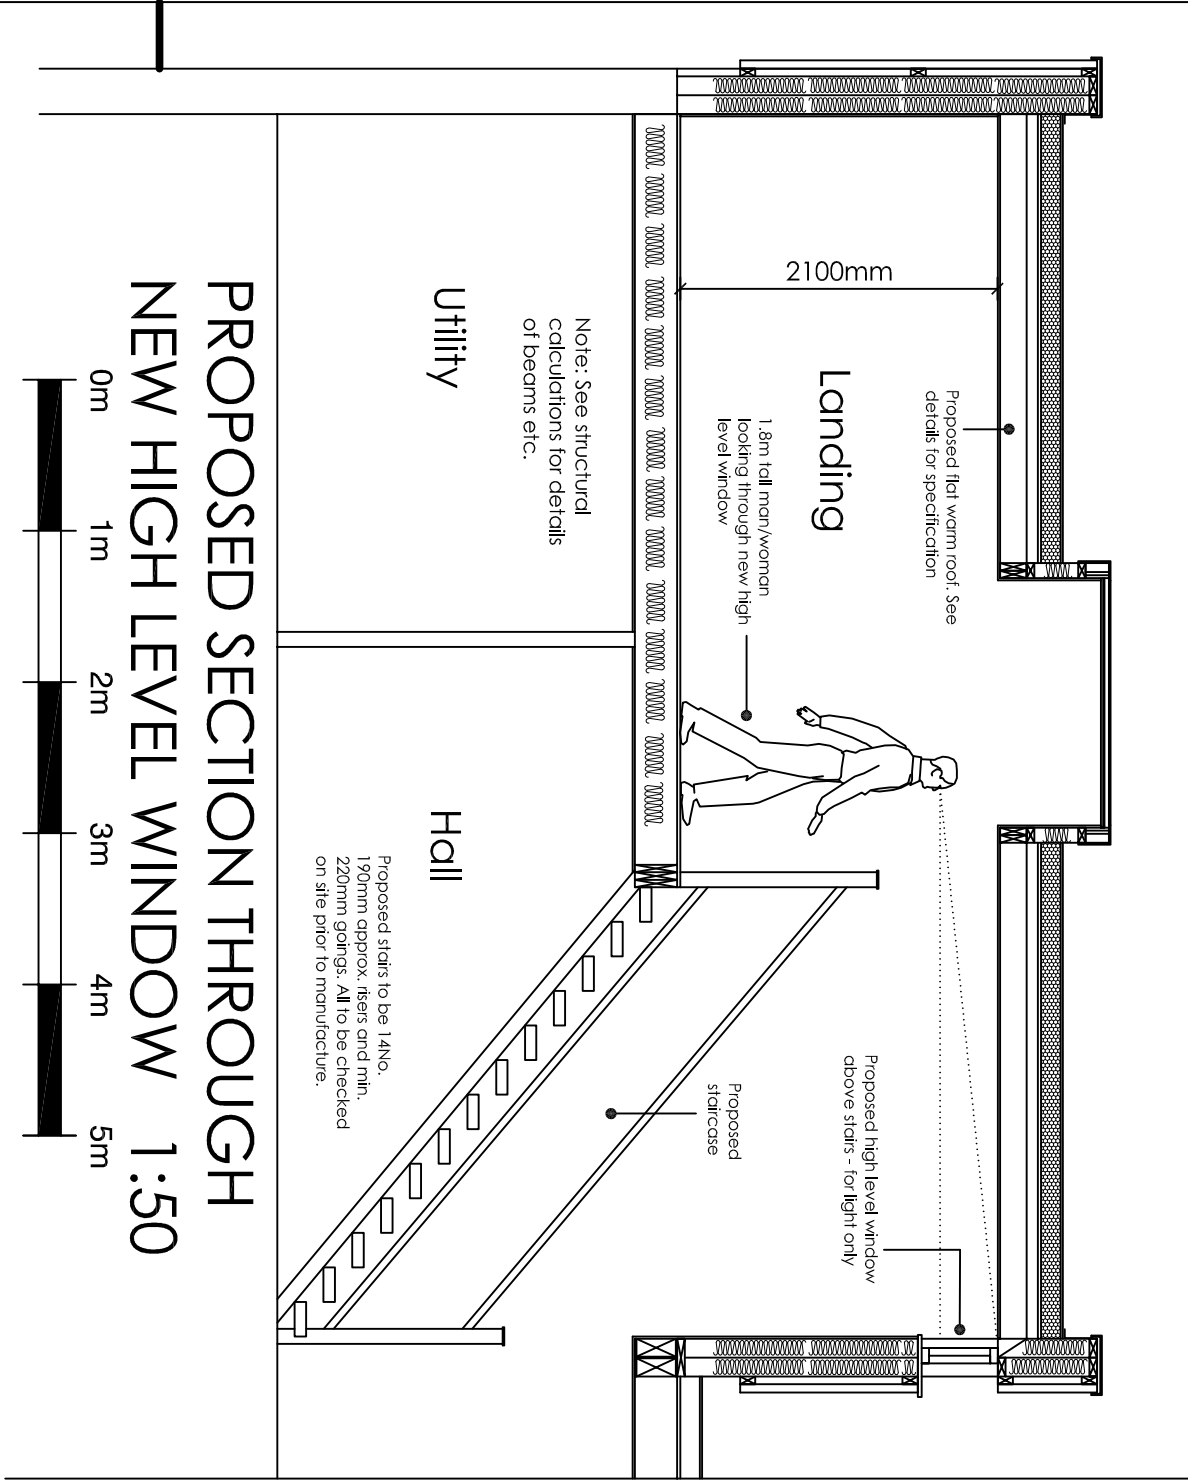


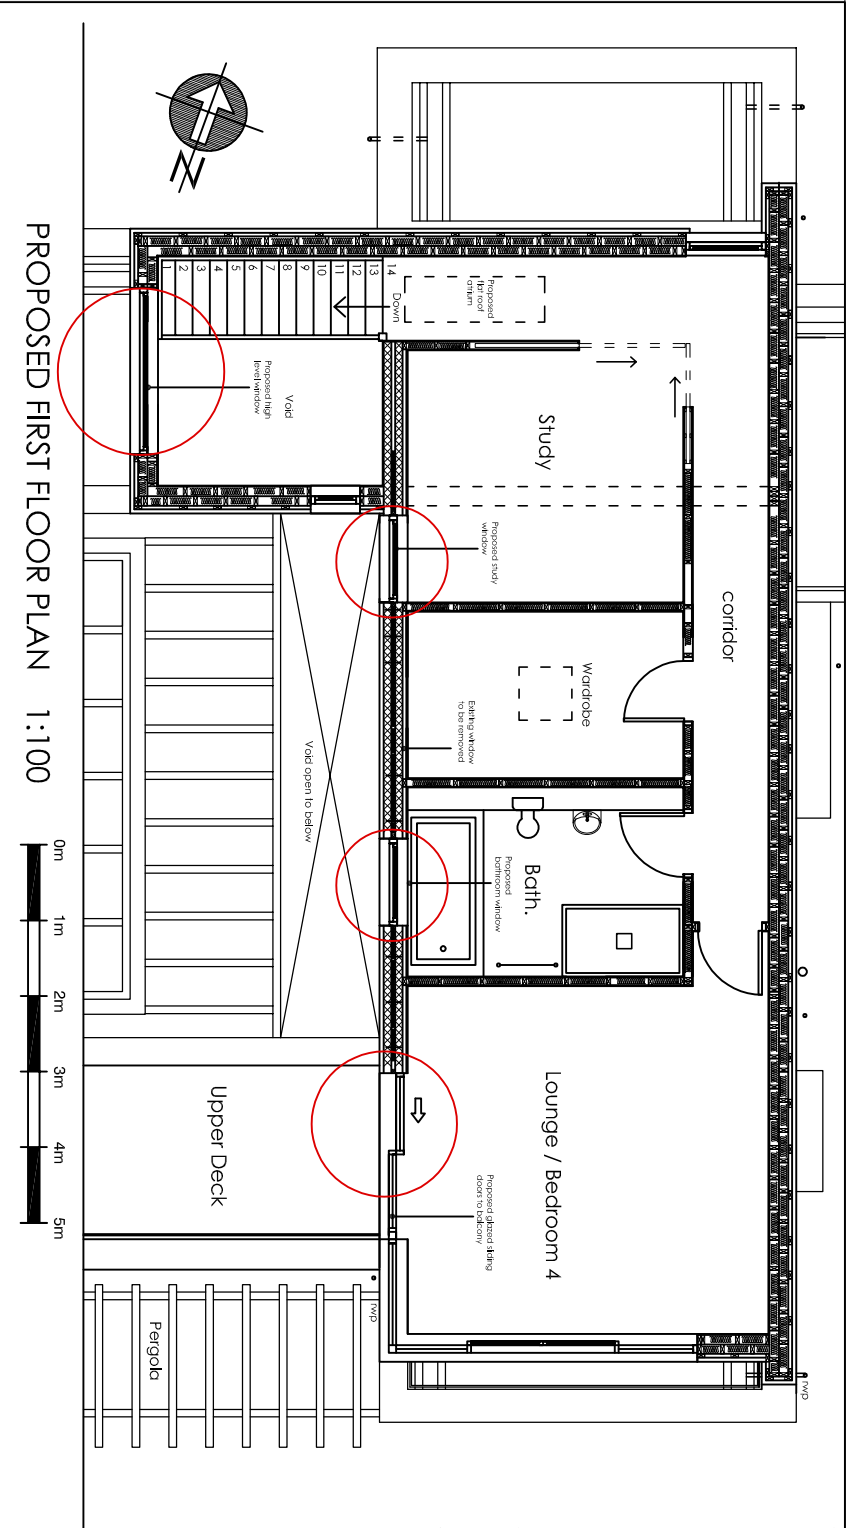

SITE PLAN 1:500

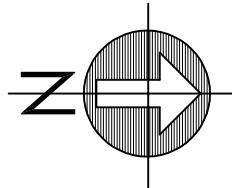

ama

architectural & quantity
surveying services

Unit 1 Gosling Croft Business Park
Clapham, Worthing
West Sussex BN13 3UT
01903 871131
call@atterburymoore.co.uk

Address of works:

Sandgate House, South Strand, east Preston

Drawing title:

Amendments to approved application EP/34/13

Date:

May 2019

Scales:

As shown

Paper size:

A3

Dwg No.:

AR-119-10

PROPOSED SECTION THROUGH
NEW HIGH LEVEL WINDOW 1:50

ARUN DISTRICT COUNCIL EP/70/19/NMA