



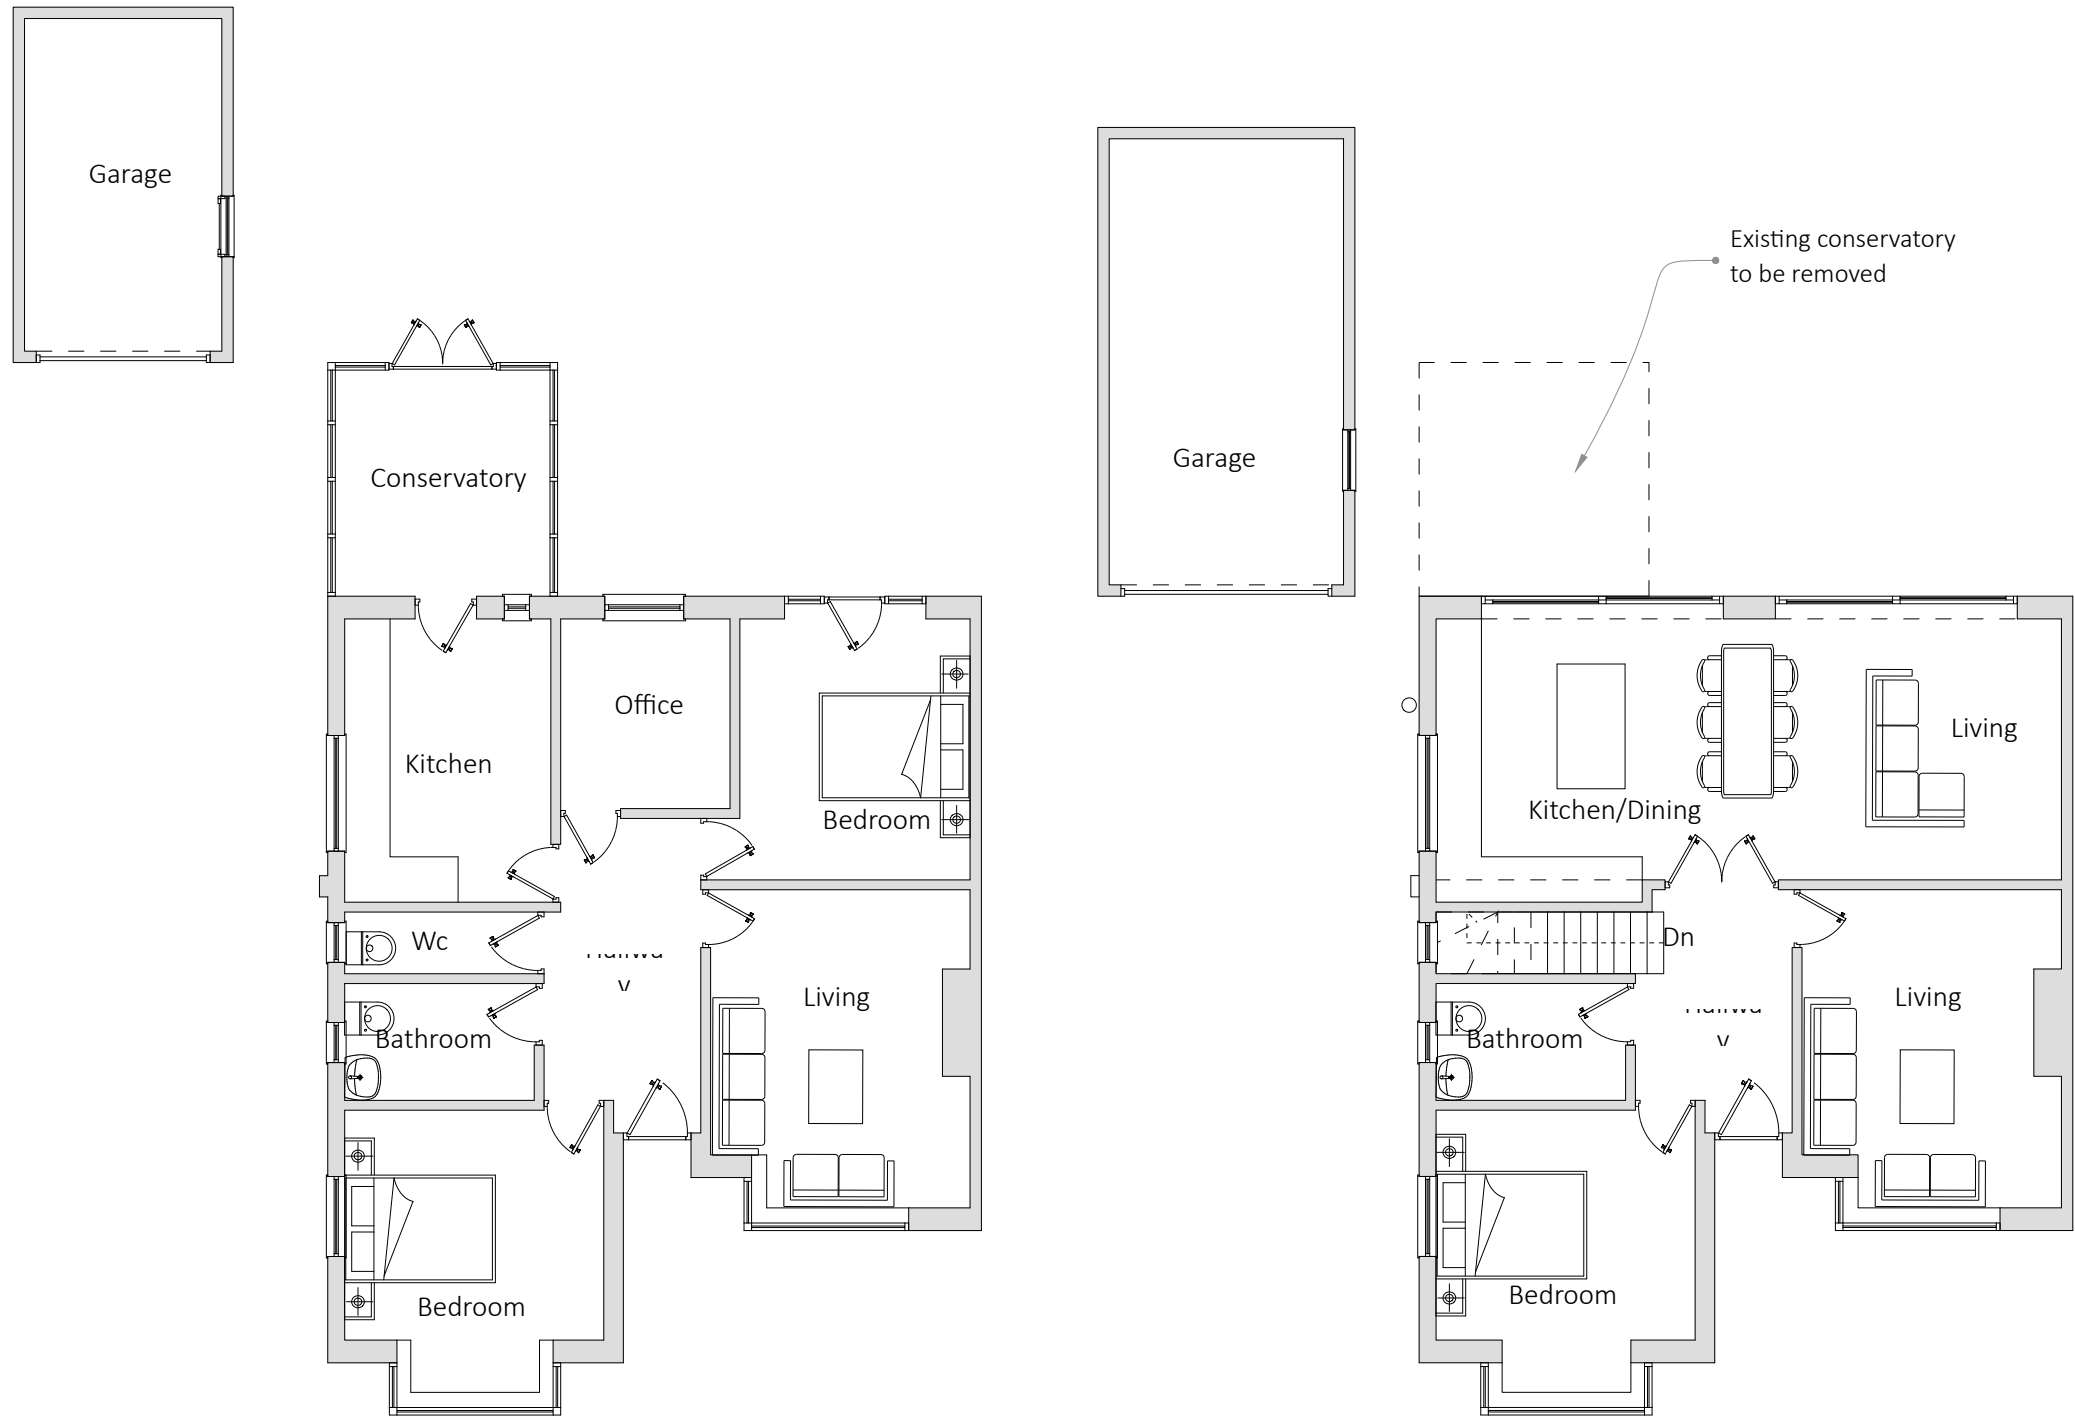


A :: Existing Ground Floor Plan
01 scale: 1:100


A :: Proposed Ground Floor Plan
01 scale: 1:100

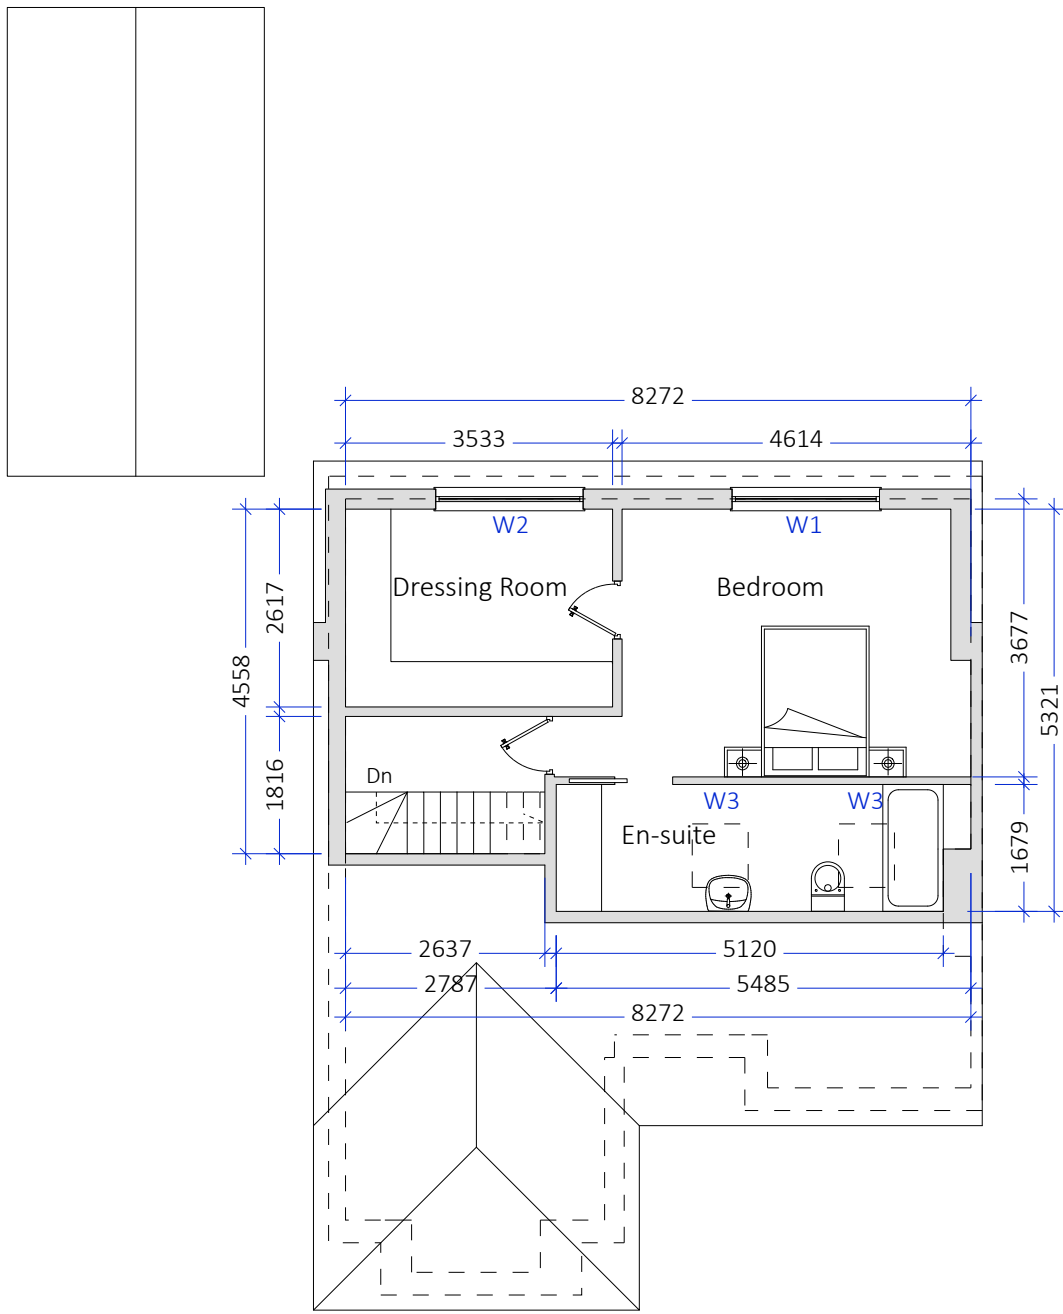

A :: Proposed First Floor Plan
01 scale: 1:100

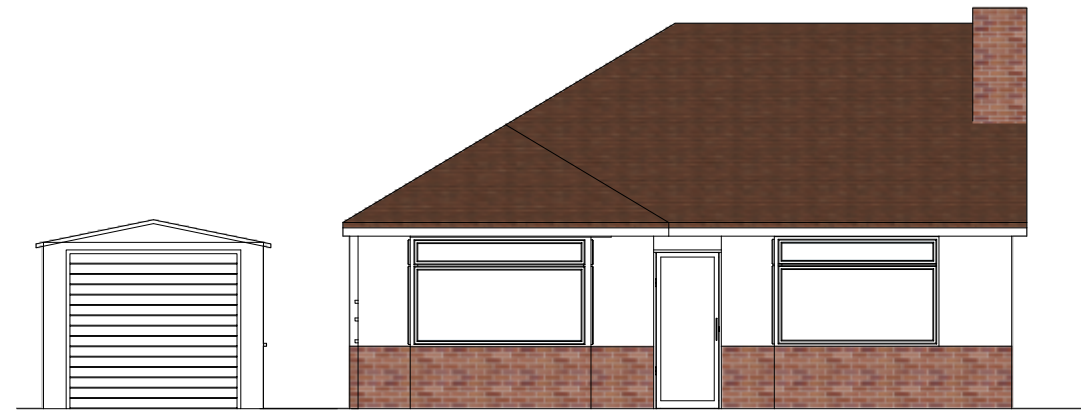

A :: Existing East Elevation
01 scale: 1:100

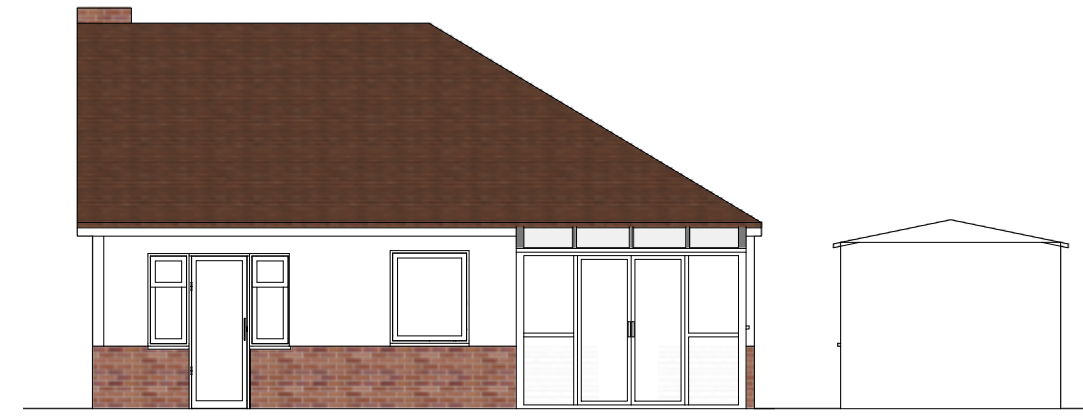


A :: Existing West Elevation
01 scale: 1:100



A :: Proposed East Elevation
01 scale: 1:100




A :: Proposed West Elevation
01 scale: 1:100

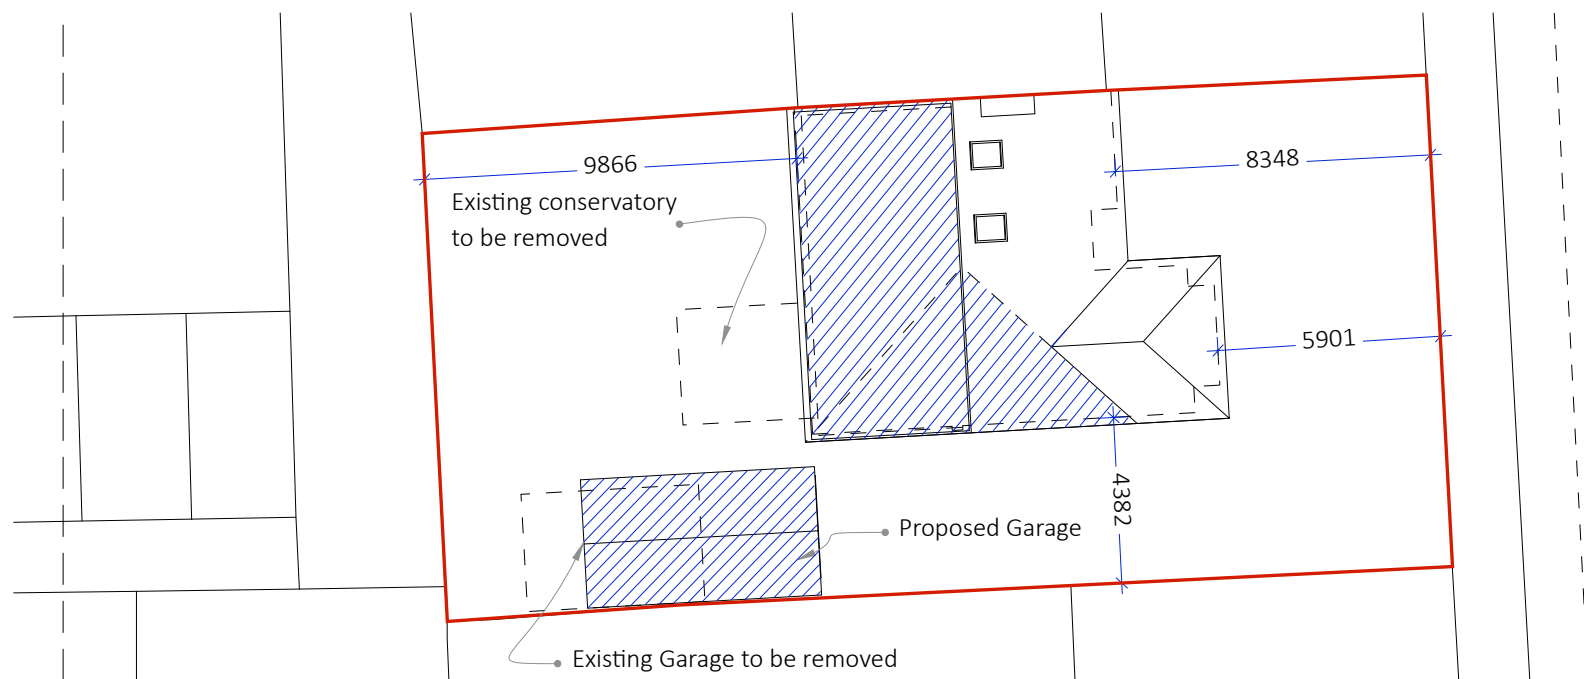

A :: Block Plan
01 scale: 1:200


0 4 8 12
1:200

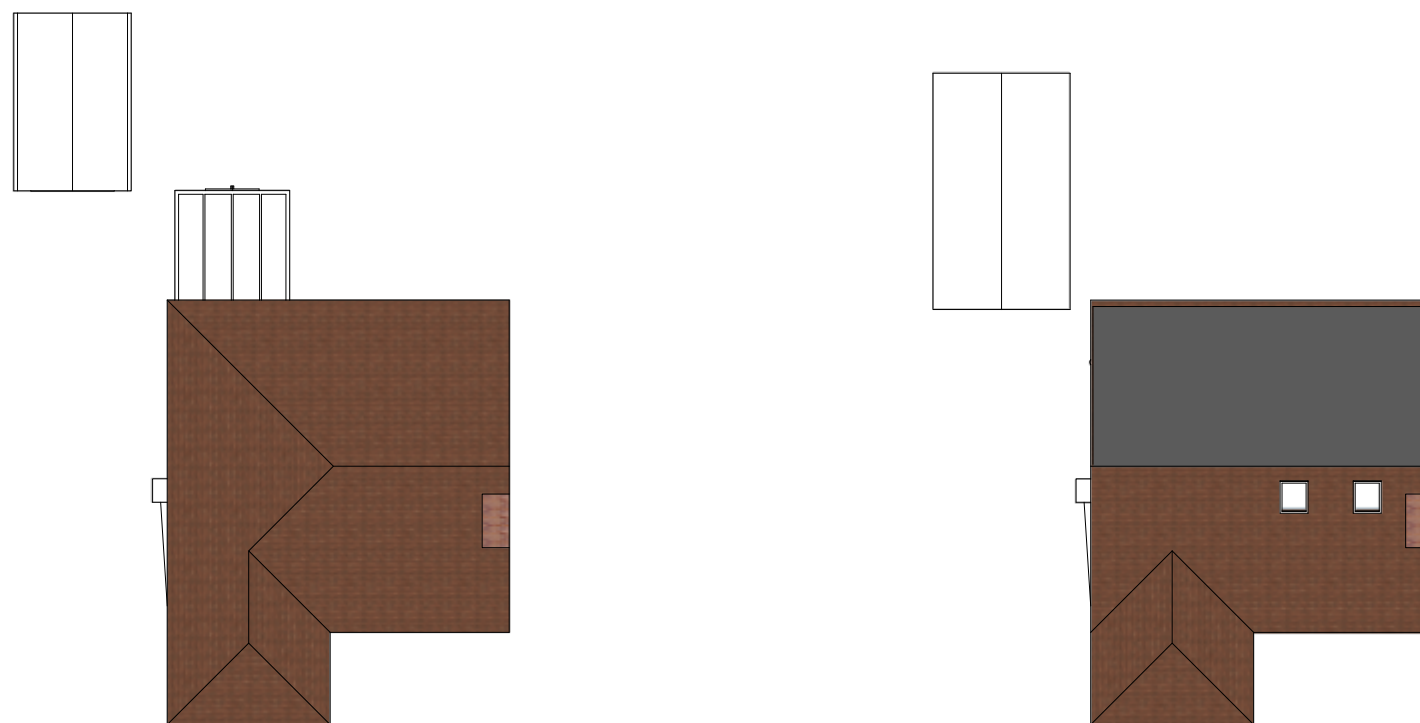

A :: Existing Roof Plan
01 scale: 1:200

A :: Proposed Roof Plan
01 scale: 1:200


Windows Schedule				
S. NO.		TYPE	SIL	Window Height
W1	1	1950mm	800mm	1100mm
W2	1	1950mm	800mm	1100 mm
W3	2	Velux MK04 740x980		

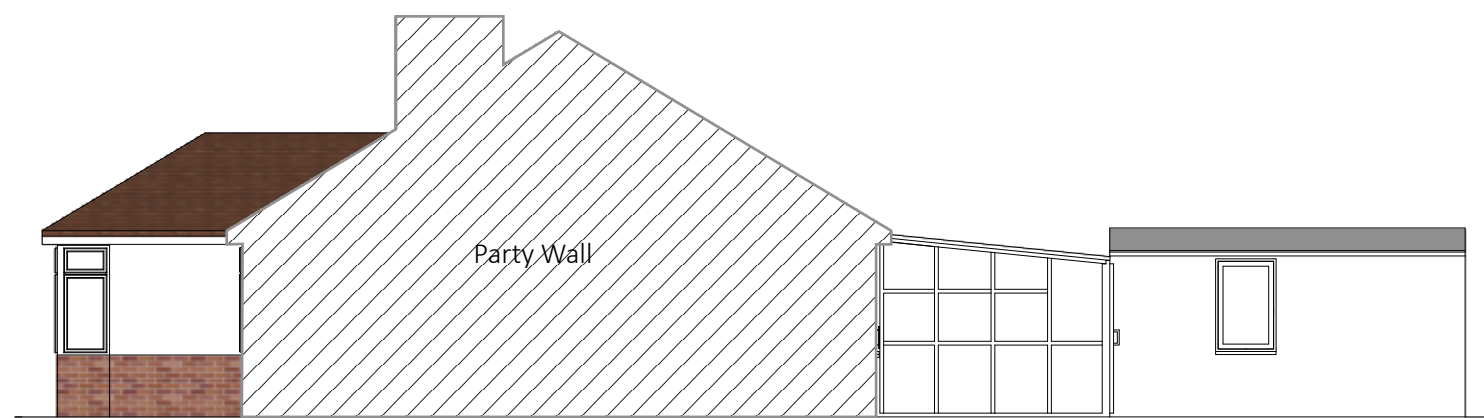


A :: Existing North Elevation
01 scale: 1:100



A :: Existing South Elevation
01 scale: 1:100

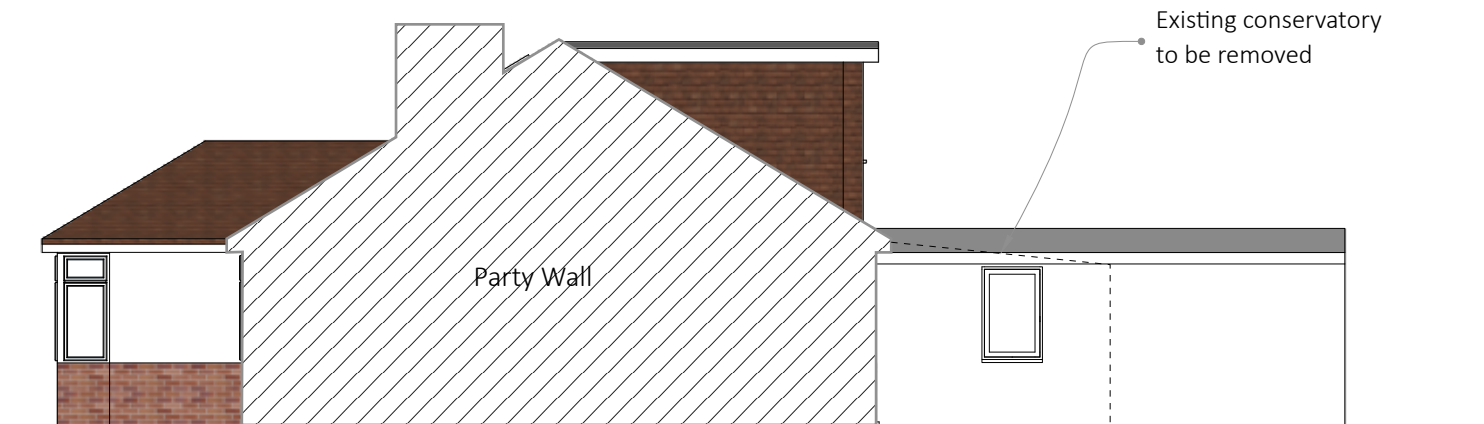

A :: Proposed North Elevation
01 scale: 1:100

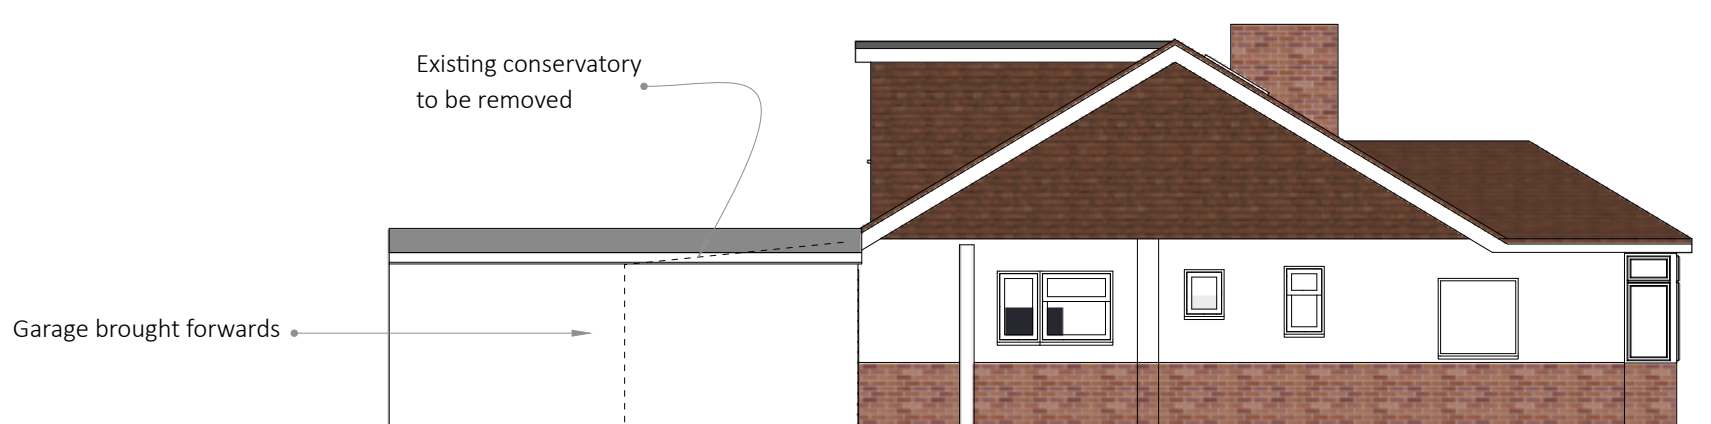

A :: Proposed South Elevation
01 scale: 1:100



A :: Location Plan
01 scale: 1:1250

0 10 20 30 40 50 100
1:1250

0 2 4 6 m 0 1 2 3 m
1:200 1:100

