


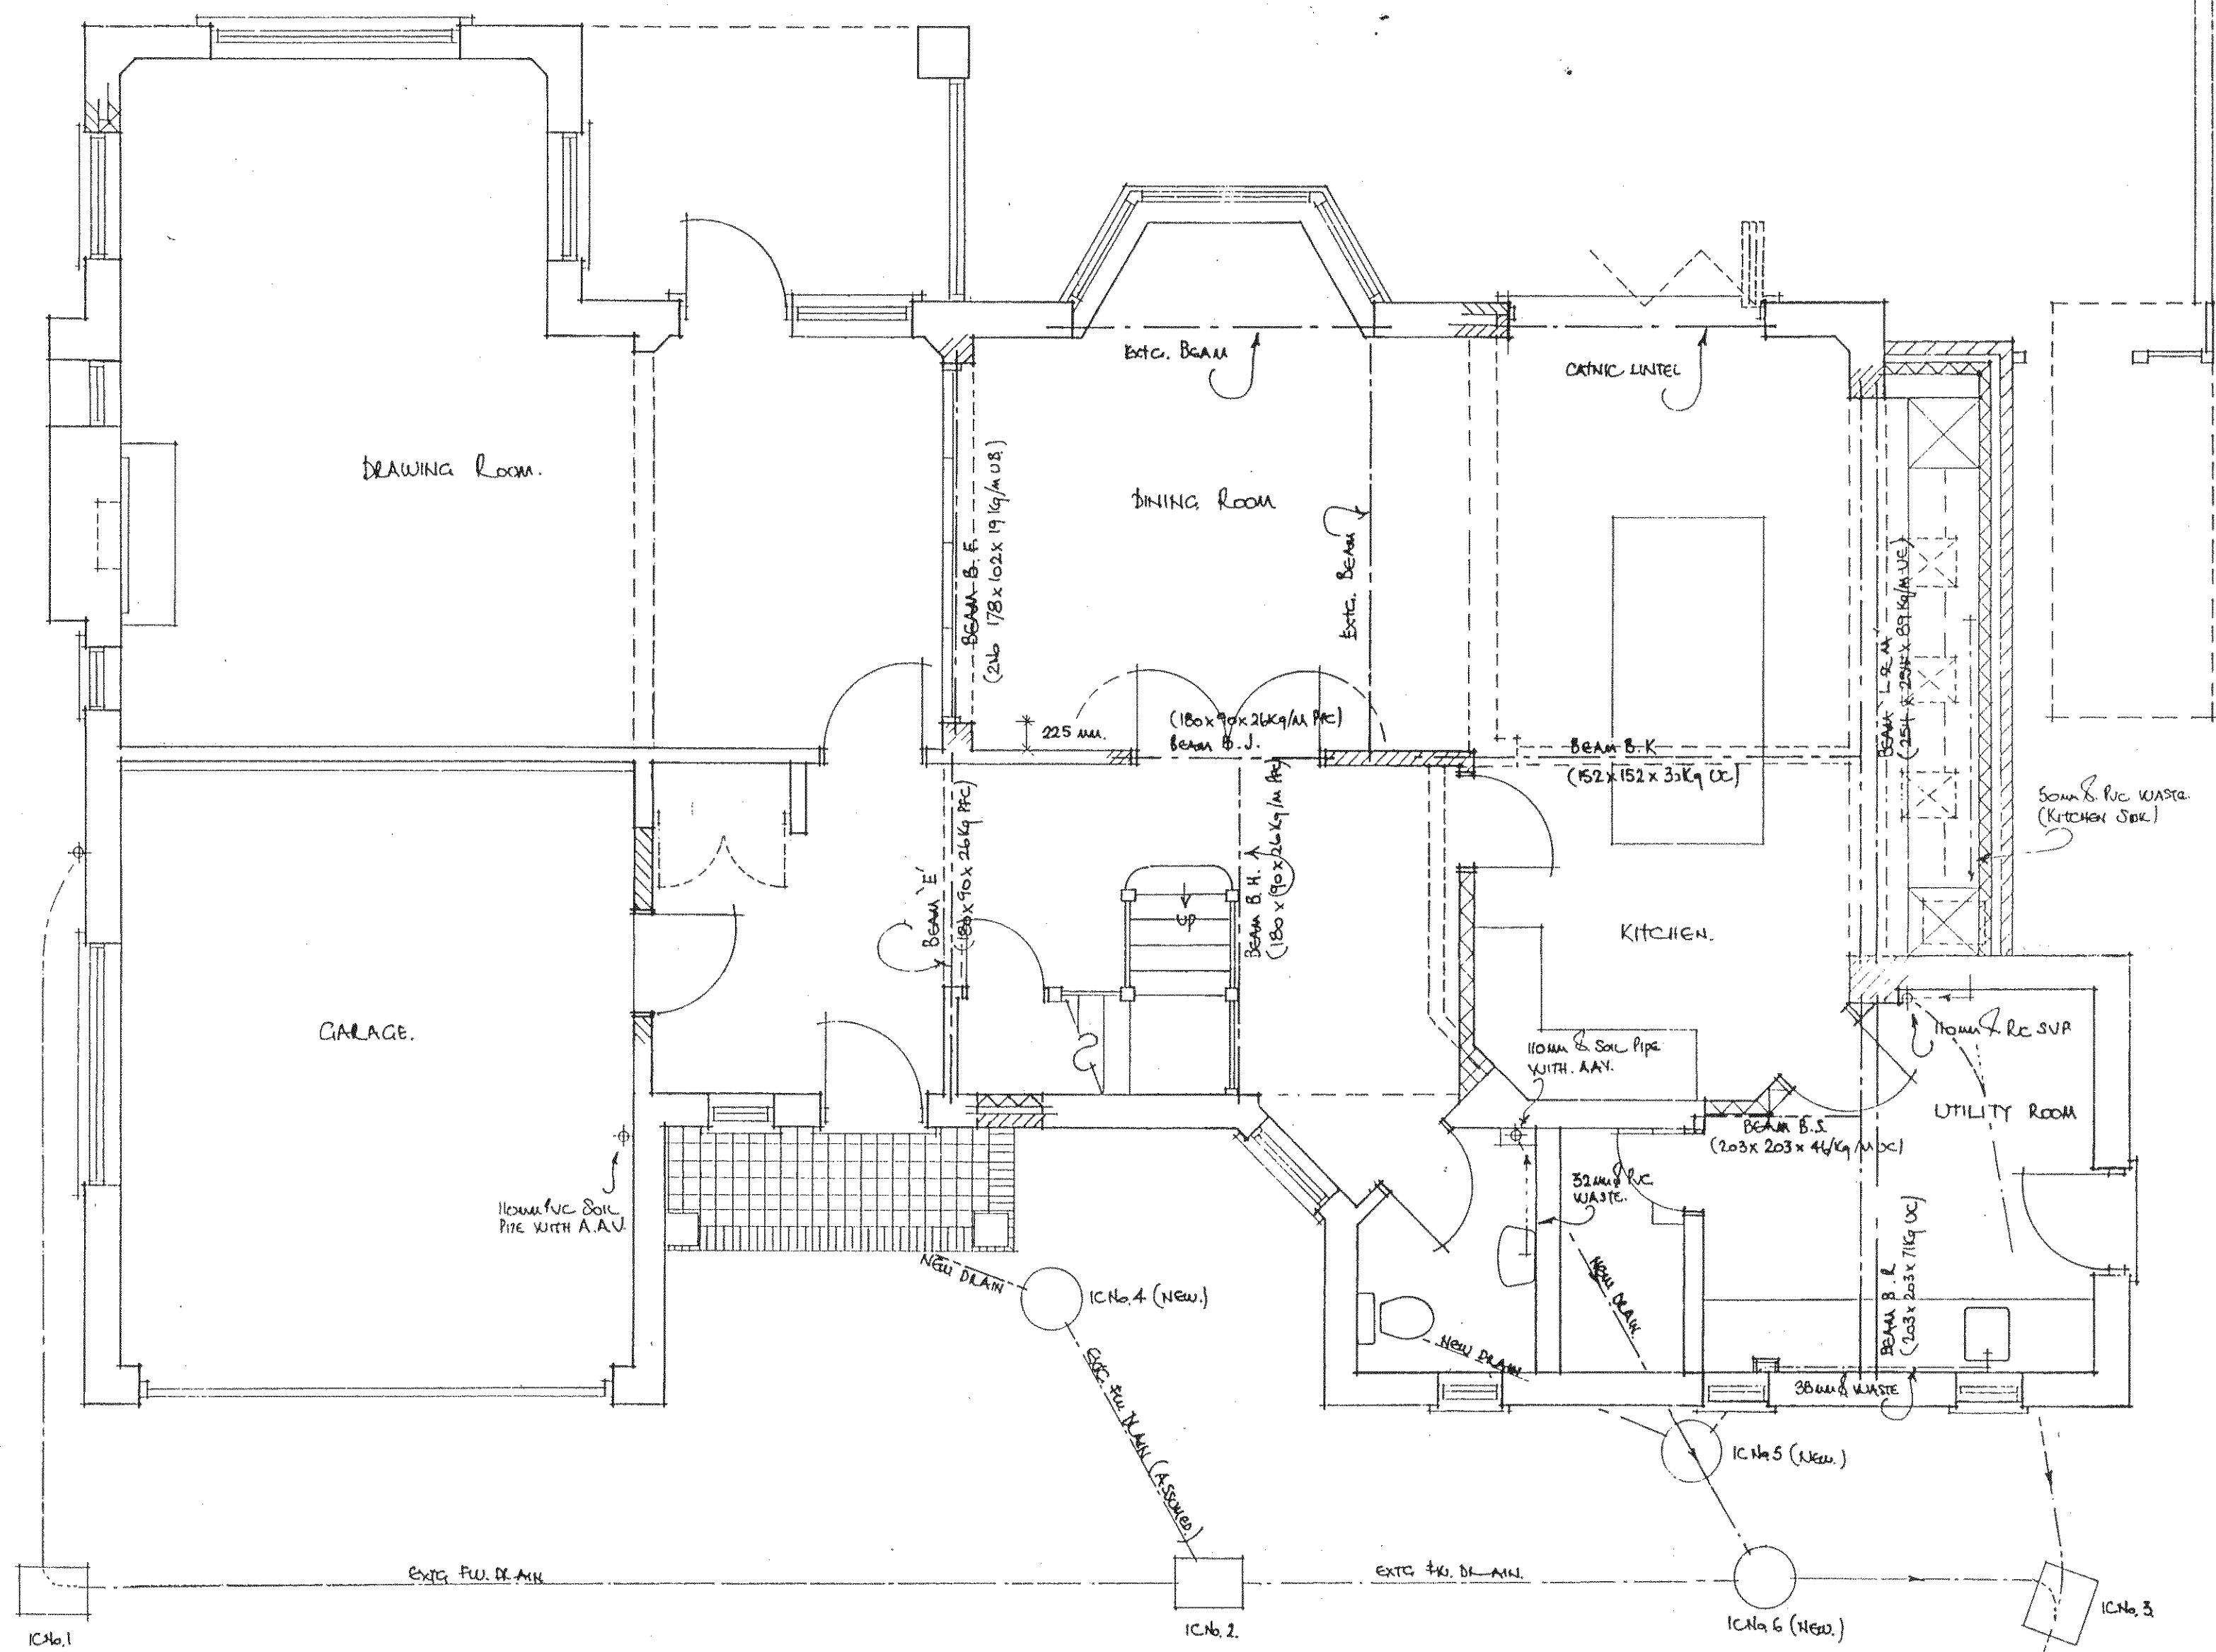

REV 'B' ~ DRAINAGE & PLUMBING LAYOUTS SHOWN.
REV 'A' ~ BEAM CALCS ADDED

JUNE 2013
MAY 2013

GALLIC HOUSE, TAMARISK WAY, EAST PRESTON, WEST SX.

CHRISTINA YOUNG.

(GROUND FLOOR PLANS ~ AS EXISTING.)

SCALE 1:50

MARCH 2013. No: 87/13/36.

Clive fish

BUILDING & DESIGN CONSULTANT
CENARTH
17 NIMBUS CLOSE
BEAUMONT PARK
LITTLEHAMPTON
WEST SUSSEX
BN17 6RX

TEL: - (01903) 732942

DRAWN BY: - C.R. FISH.