


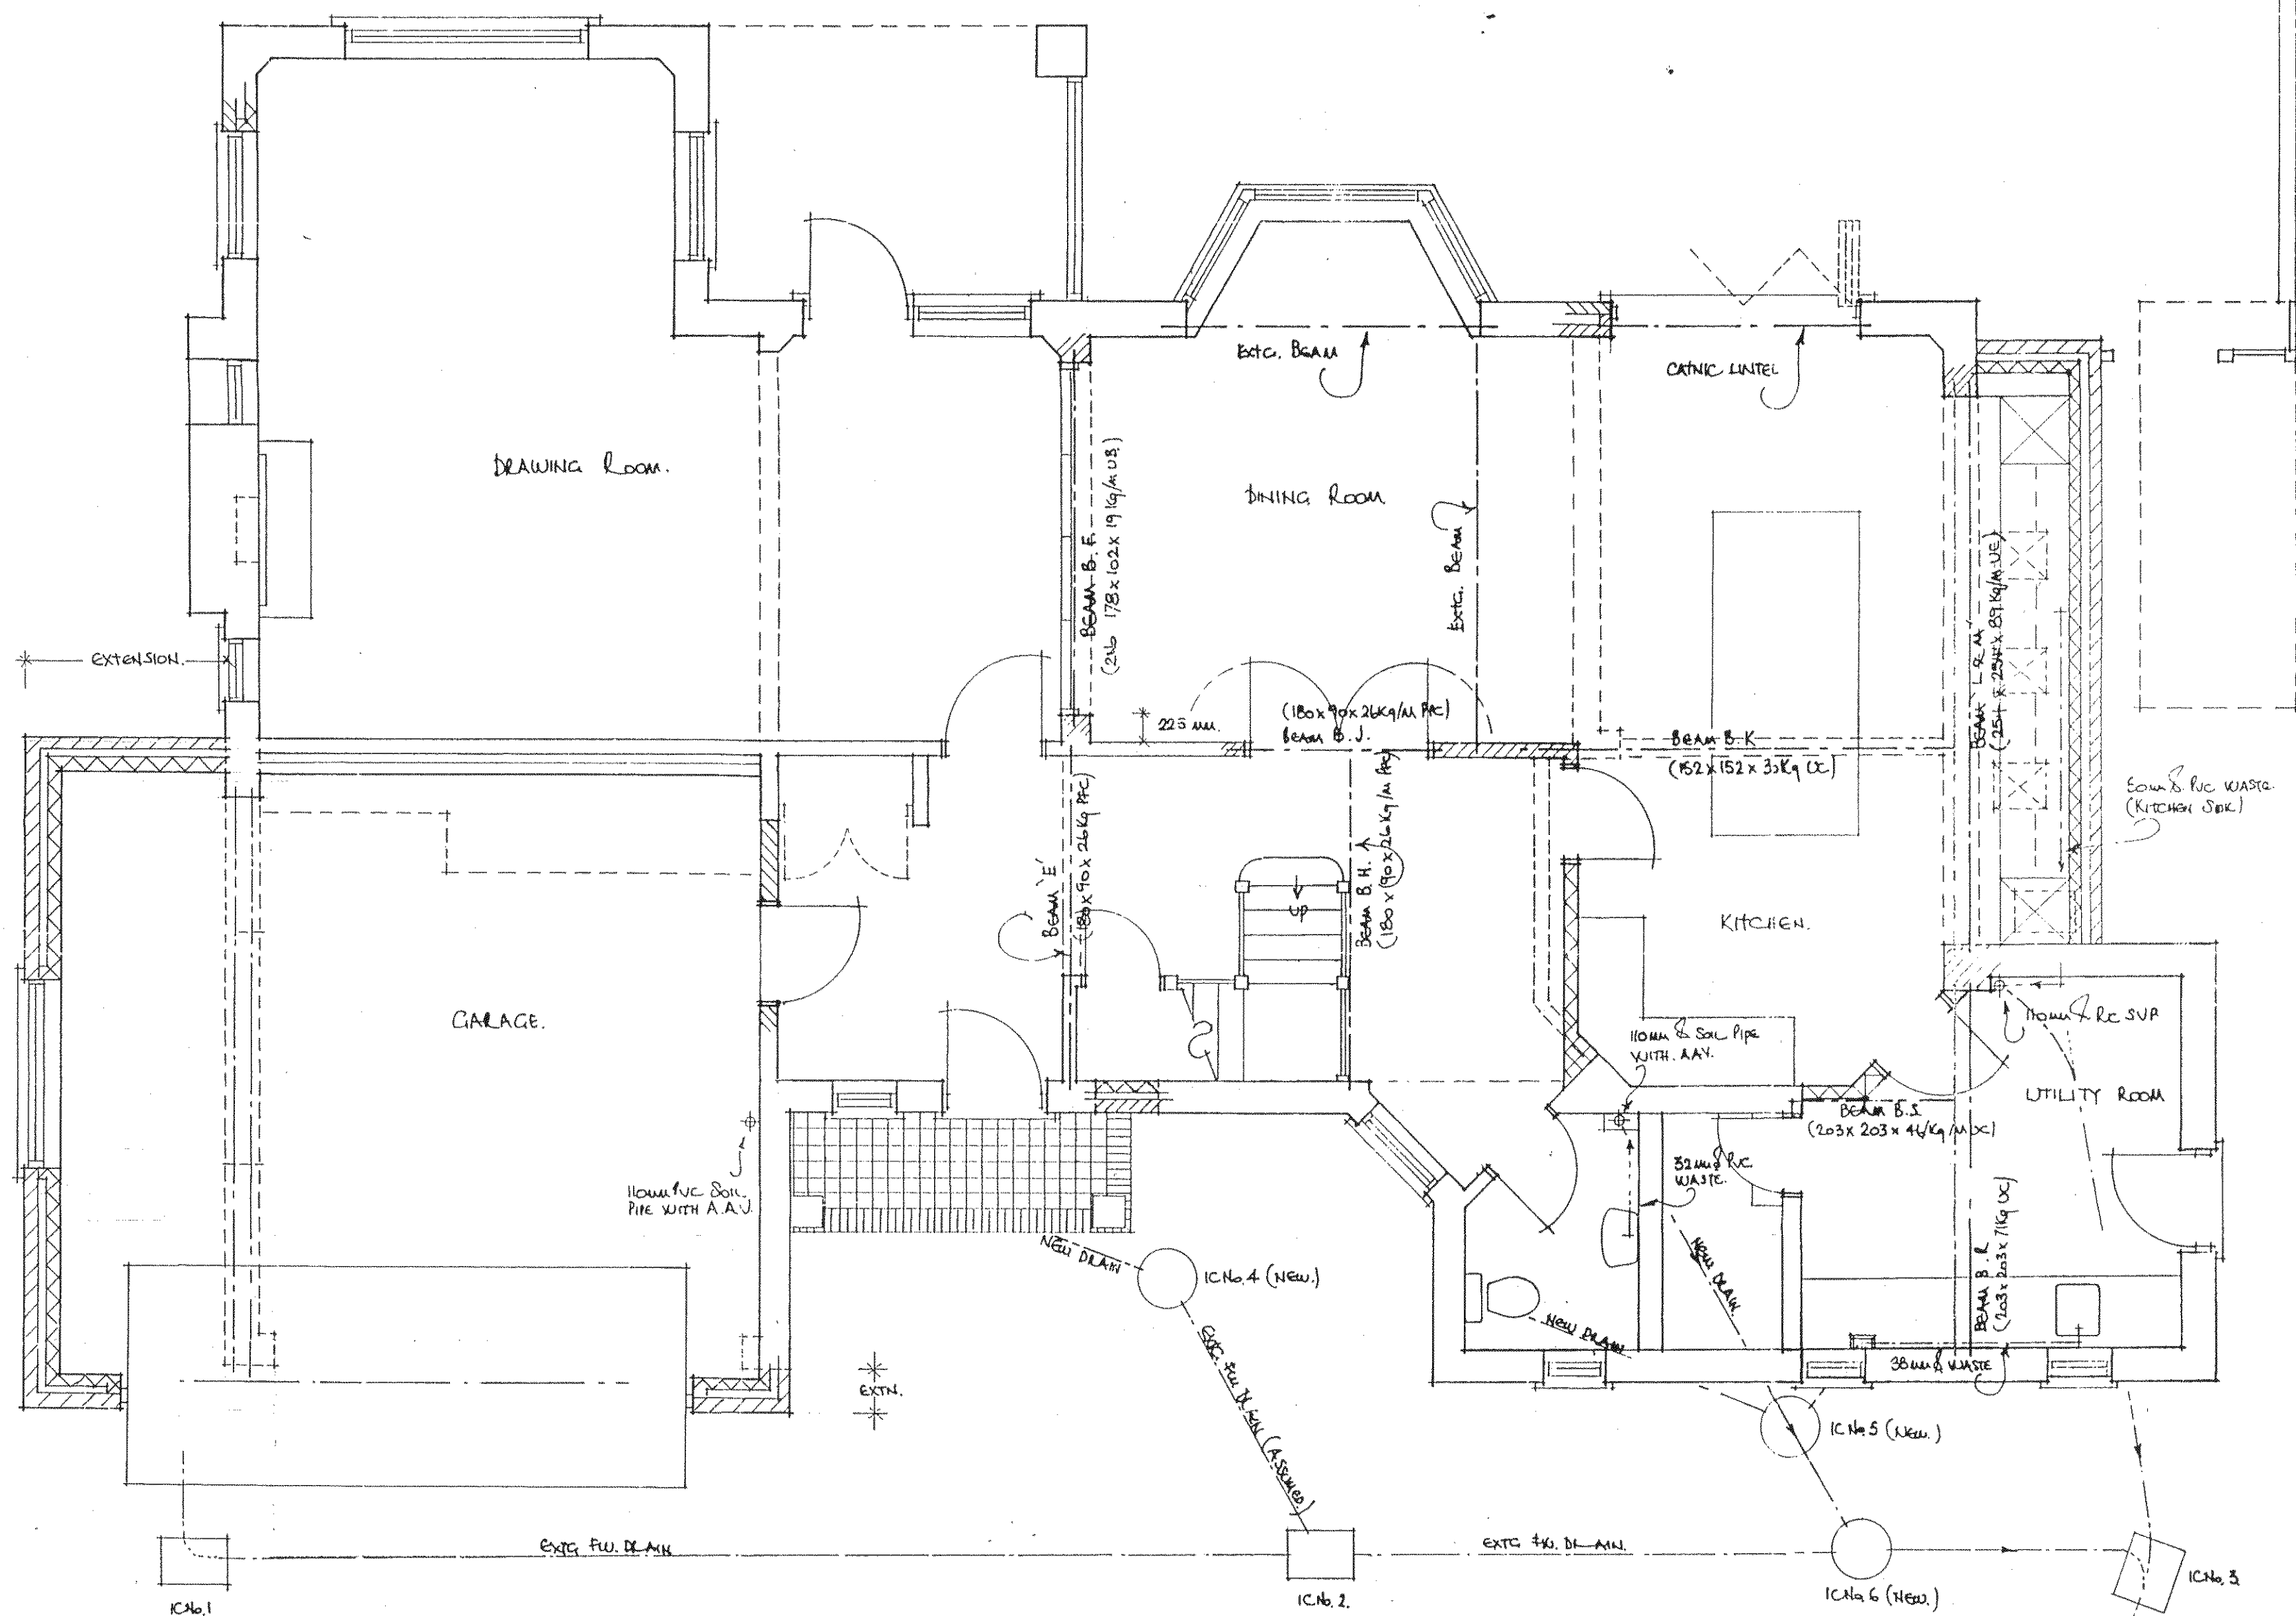

REV 'B' - DRAINAGE & PLUMBING LAYOUTS SHOWN.
REV 'A' - BEAM CALCS ADDED

JUNE 2013
MAY 2013

GALLIC HOUSE, TAMAR ISLE WAY, EAST PRESTON, WEST SX.

CHRISTINA YOUNG.

(GROUND FLOOR PLANS ~ AS PROPOSED)

SCALE 1:50

MARCH 2013. No. 84/13/46.

Clive fish

BUILDING & DESIGN CONSULTANT
CENARTH
17 NIMBUS CLOSE
BEAUMONT PARK
LITTLEHAMPTON
WEST SUSSEX
BN17 6LX

tel:- (01903) 732942

DRAWN BY:- C.R.FISH.