


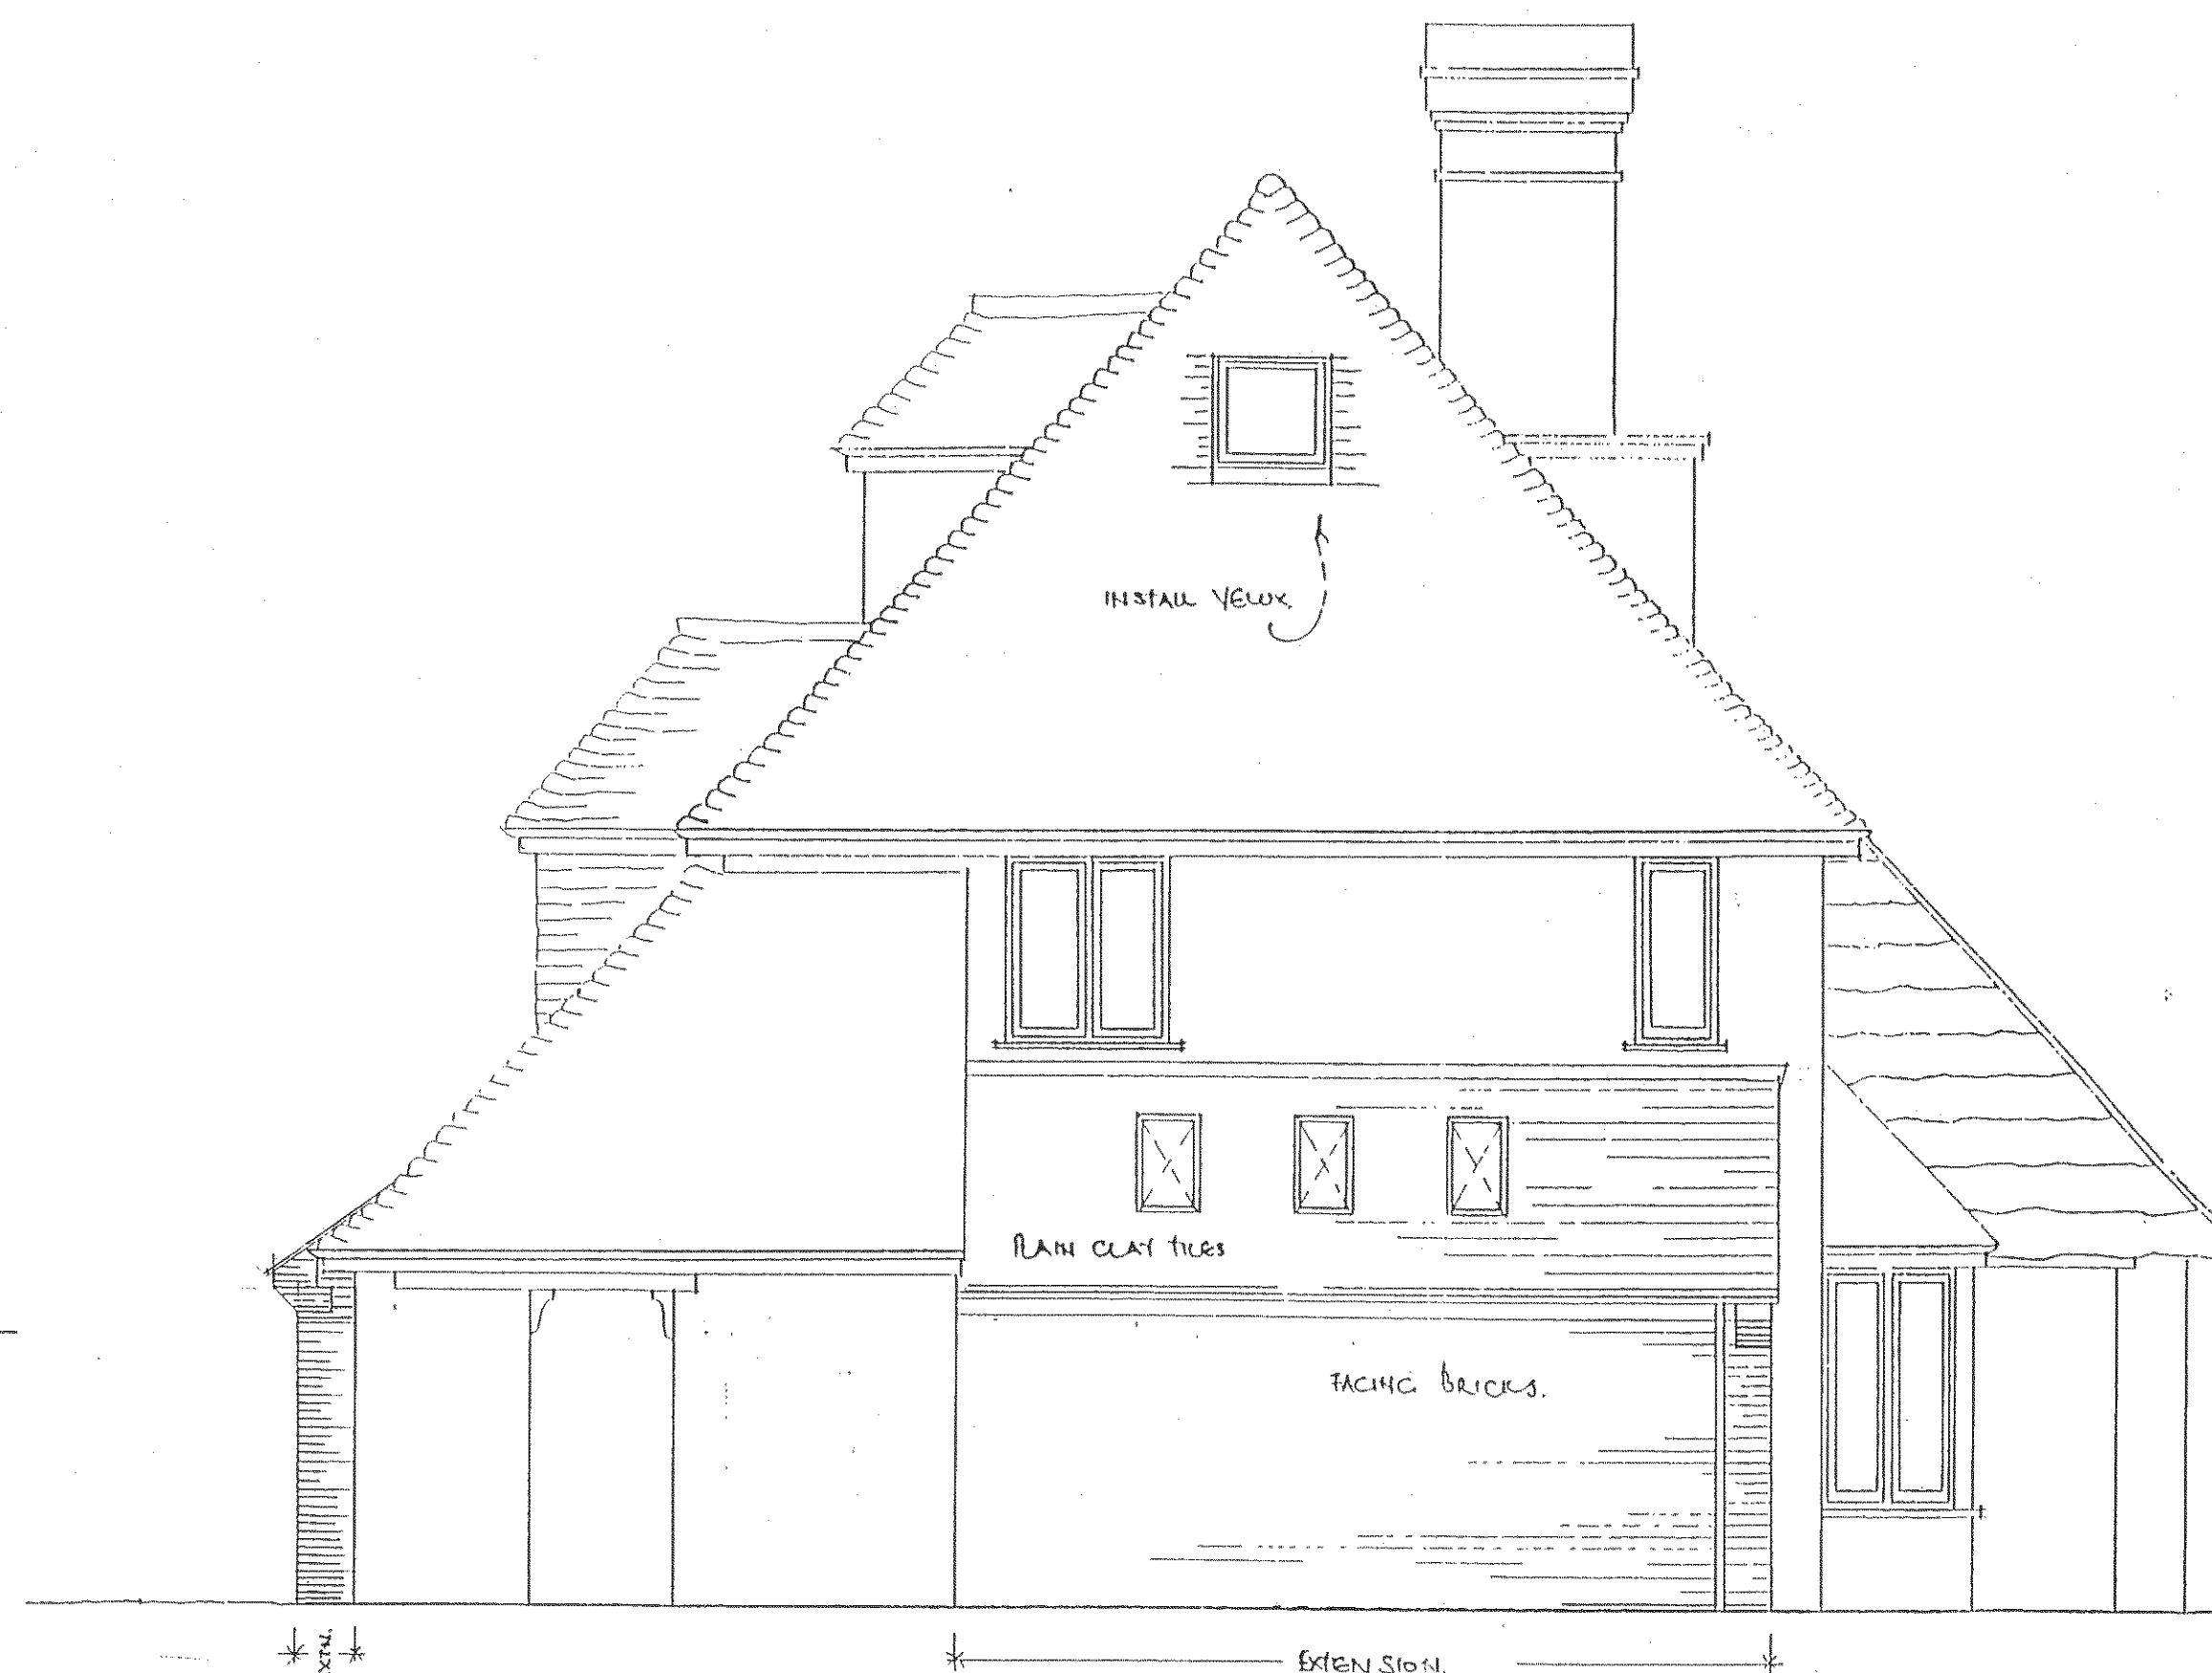

EAST ELEVATION ~ AS PROPOSED



WEST ELEVATION ~ AS PROPOSED



SOUTH ELEVATION ~ AS PROPOSED

REV. A' ~ EXTENDED GARAGE ROOF AMENDED

MAY 2014

GALLIC HOUSE, 9 TAMARISK WAY
EAST PRESTON, WEST SUSSEX.
CHRISTINA YOUNG.

SCALE 1:50

FEBRUARY 2013

No. 81/13/48.X

Clive fish

BUILDING & DESIGN CONSULTANT

CENARTH

17 NIMBUS CLOSE

BEAUMONT PARK

LITTLE HAMPTON

WEST SUSSEX.

BN17 6RX.

TEL: (01903) 732942.