




All work to comply with building regulations and planning consent.
Workmanship and materials to comply with British standards and code of practice.
Scaled dimensions are approximate, take exact dimensions from site.
This drawing was prepared for local authority approval and not as a working drawing.
LOCAL AUTHORITY MAY SCALE THE DRAWING
Any deviation from the drawing to be agreed with the local authority.
Any queries to be agreed prior to construction.
See separate details for Structural engineers calculations

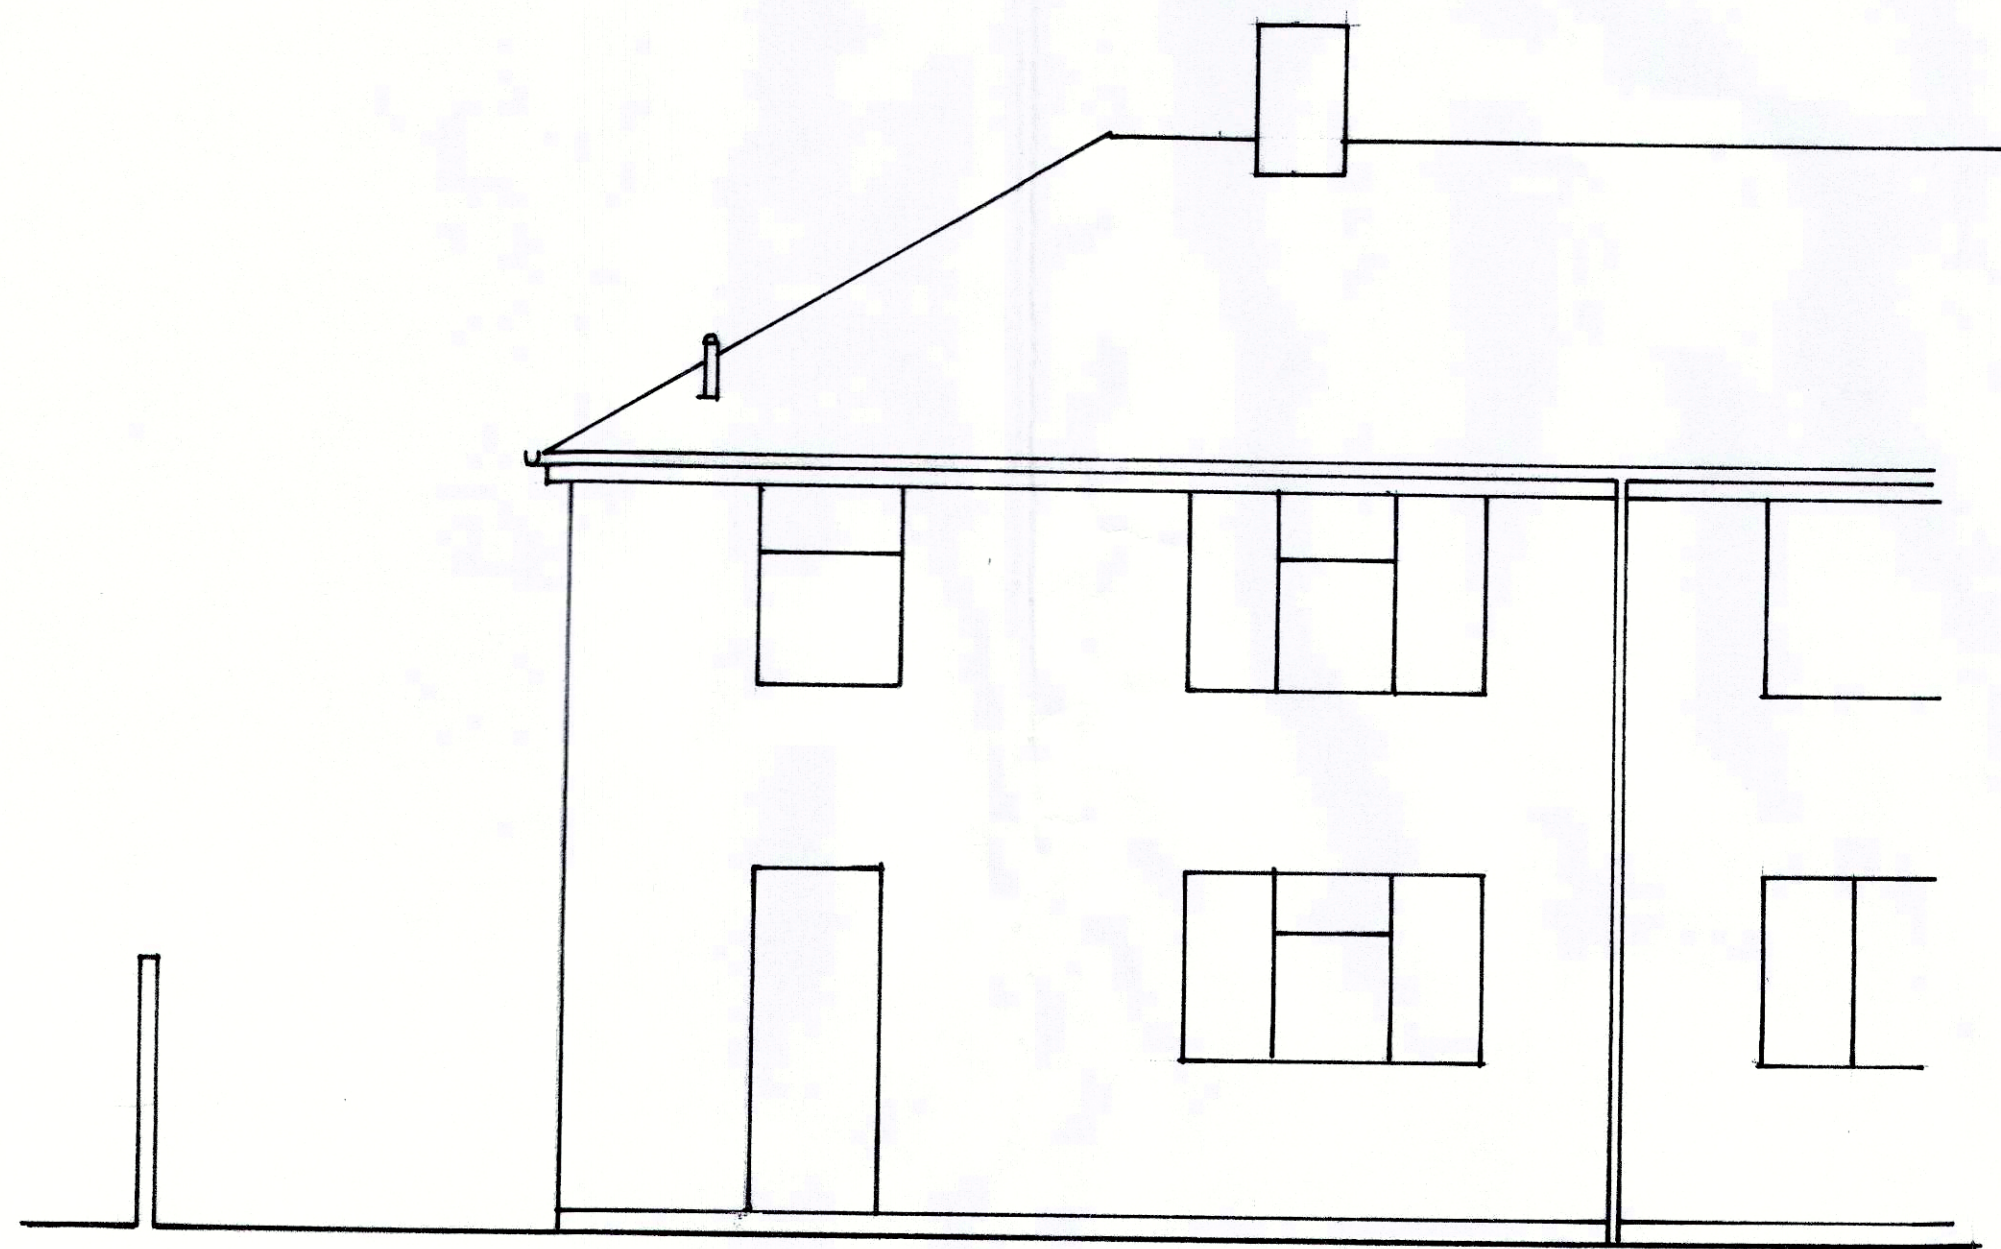


REAR ELEVATION (NORTH) 1:50 AT A1.

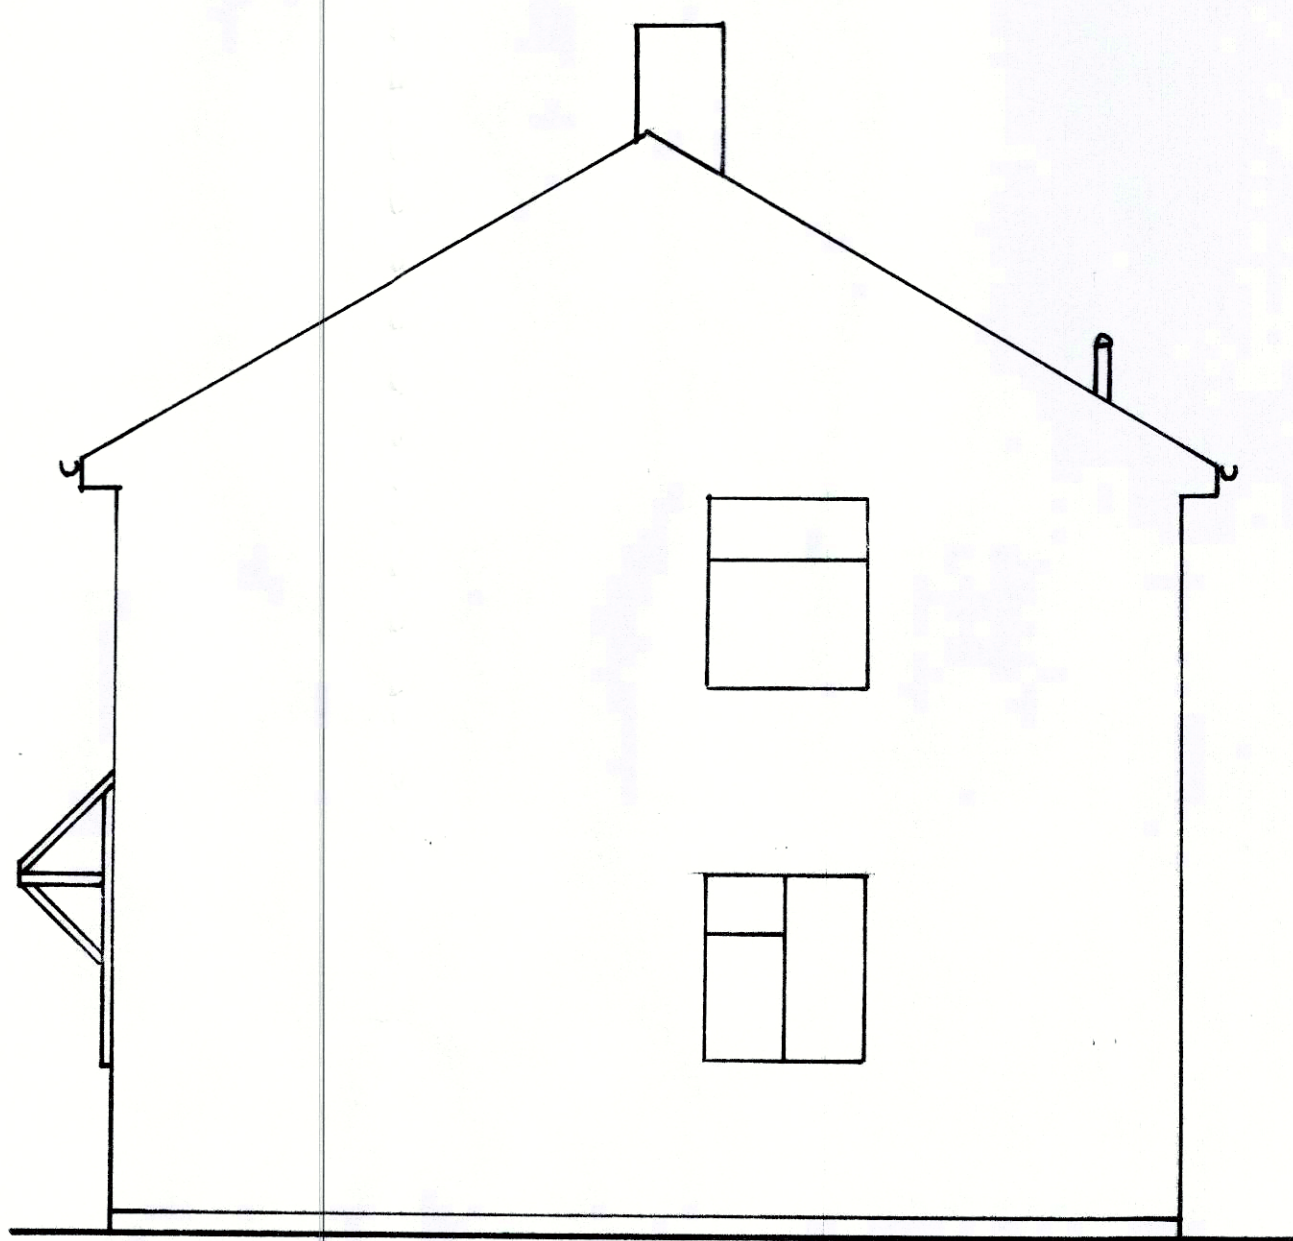

SIDE ELEVATION (EAST) 1:50 AT A1.

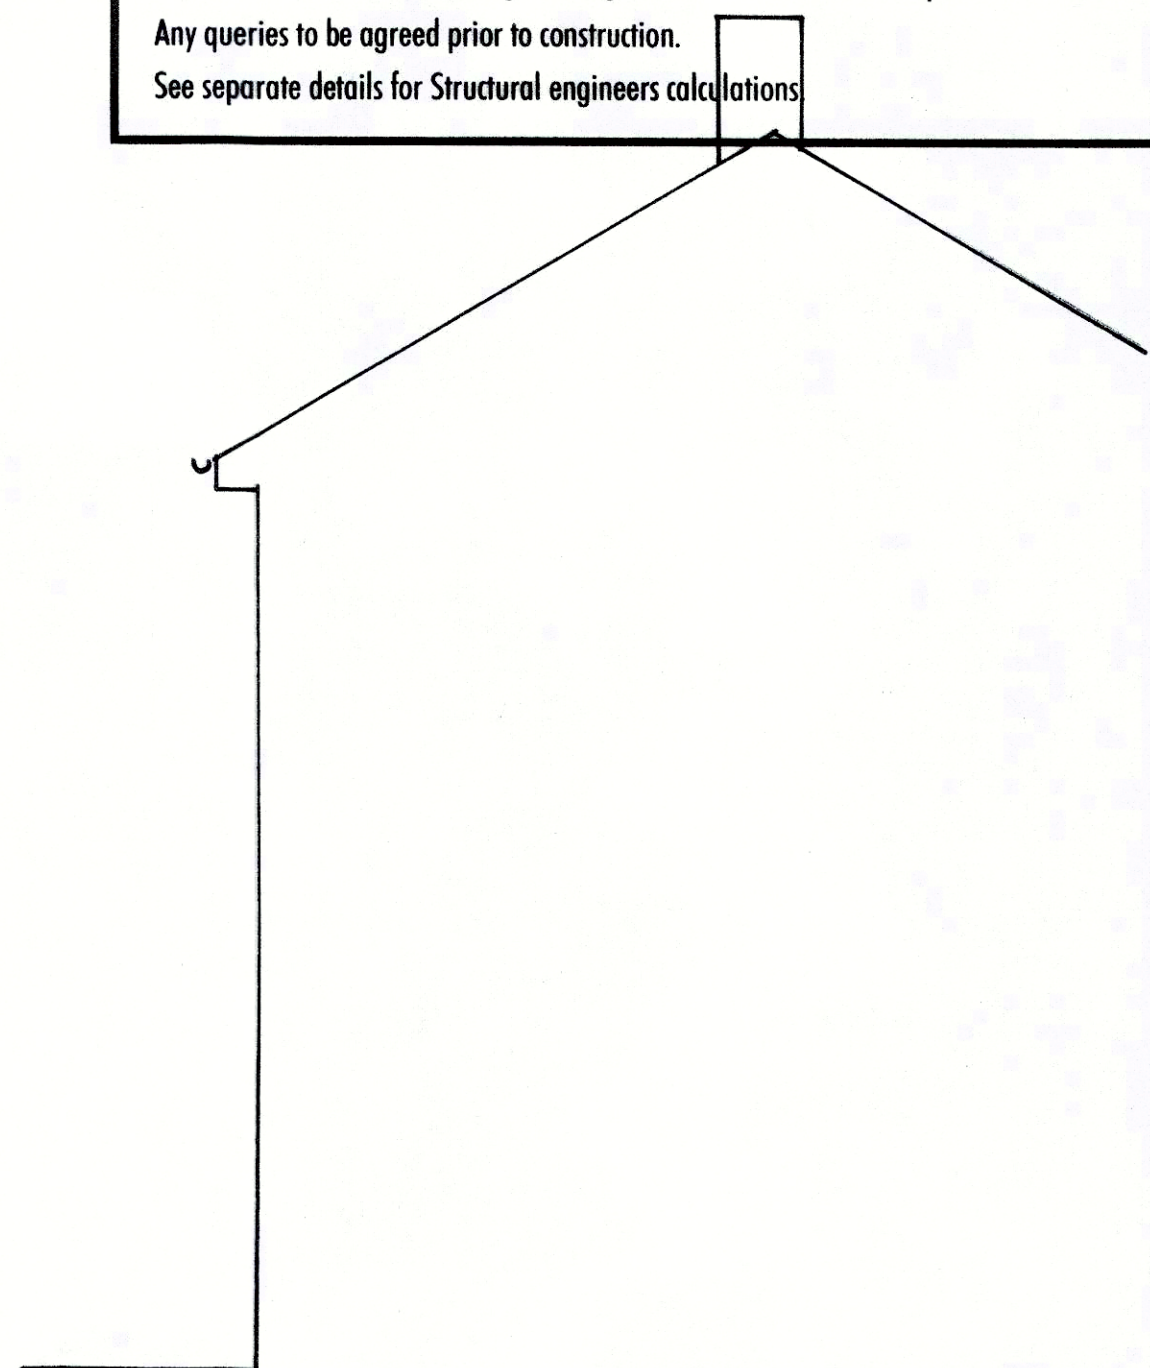


SIDE ELEVATION FROM 105 (WEST) 1:50 AT A1.

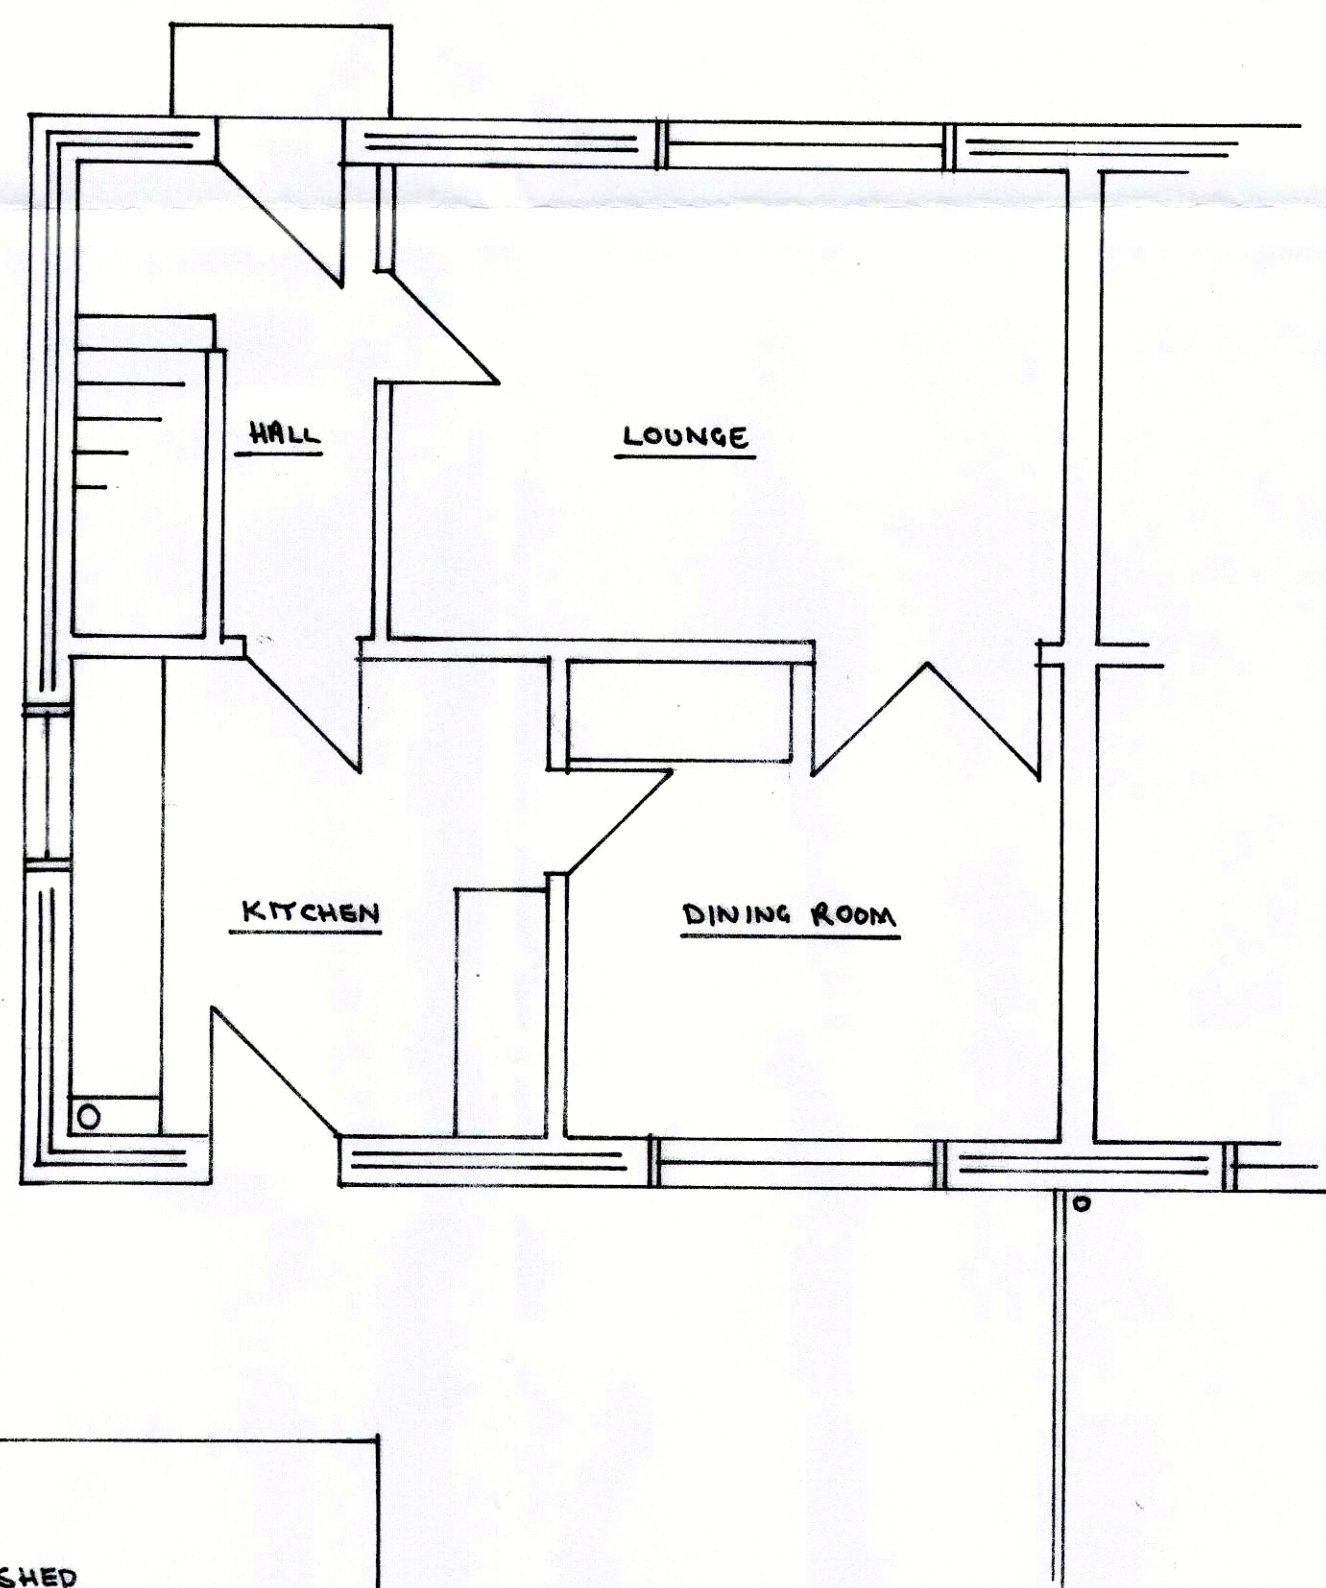

GROUND FLOOR PLAN 1:50 AT A1.



FRONT ELEVATION (SOUTH) 1:50 AT A1.

 

Tony Standing Designs					
Drawing for Domestic Extensions					
Title	EXISTING HOUSE AT 103 ROUNDSTONE DRIVE, EAST PRESTON, BN16 1EN.				
Client	MR. N. KUKAS				
Drawn By:	TS	Drawing	C918-1	Scale	AS
Date	SEPT. 18	Revision	A	Shown	
Mr A J G Standing 4 Coombe Road, Steyning BN44 3LF			Phone: 01903 814151 / 07595 277995		