
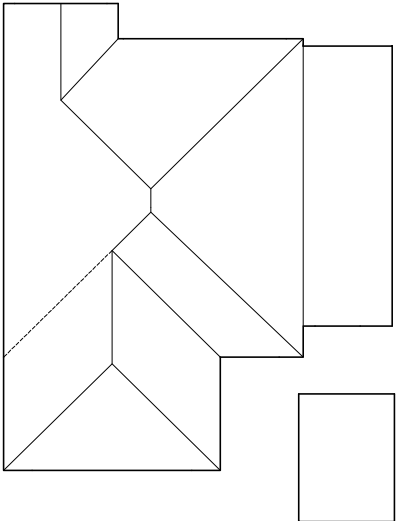
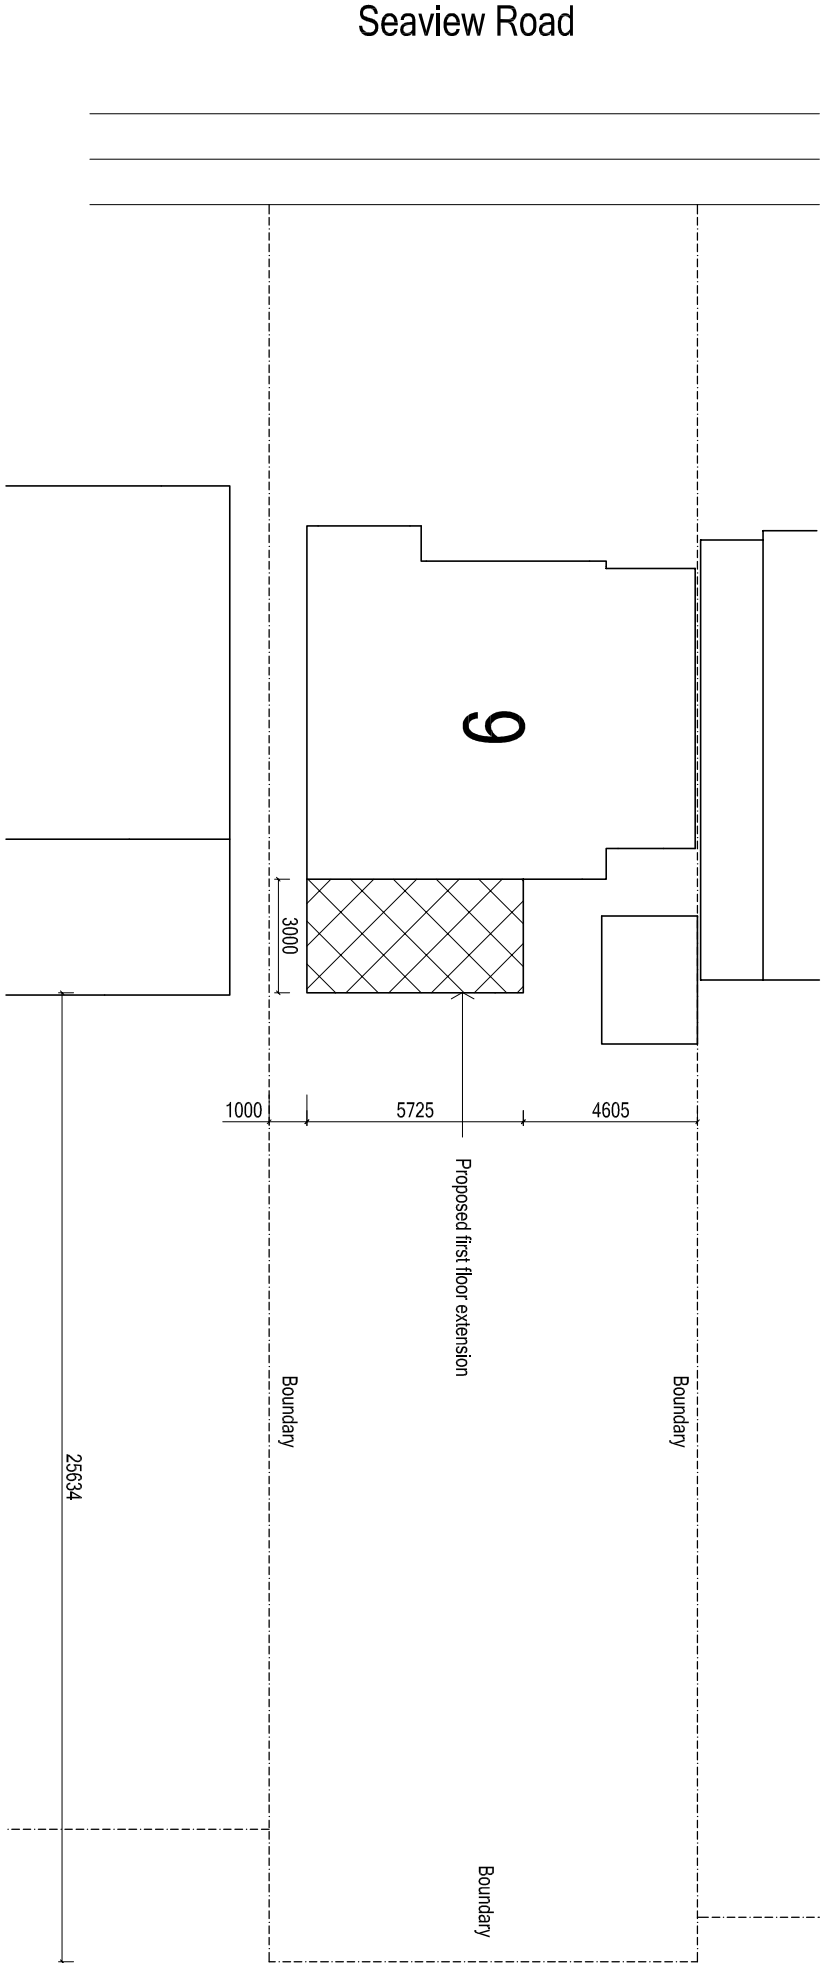
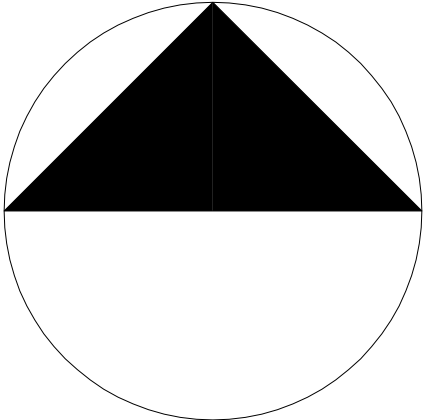


 

BLOCK PLAN 1:200

ROOF PLAN 1:200

ARW Design	DRAWING TITLE: BLOCK PLAN & ROOF PLAN PROJECT: PROPOSED FIRST FLOOR REAR EXTENSION	LOCATION: 9, SEAVIEW ROAD, EAST PRESTON CLIENT: R. THORN	SCALE: AS NOTED @ paper size A3 DATE: JUNE 2020	DRAWING NO: 5025/6
			DRAWN: ARW	REVISION: