






Scale Bar 1:100

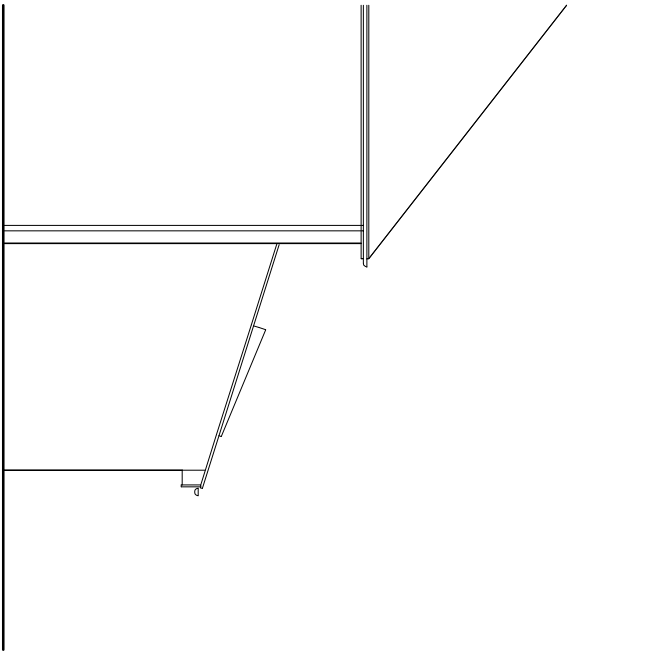


EXISTING WEST ELEVATION 1:100

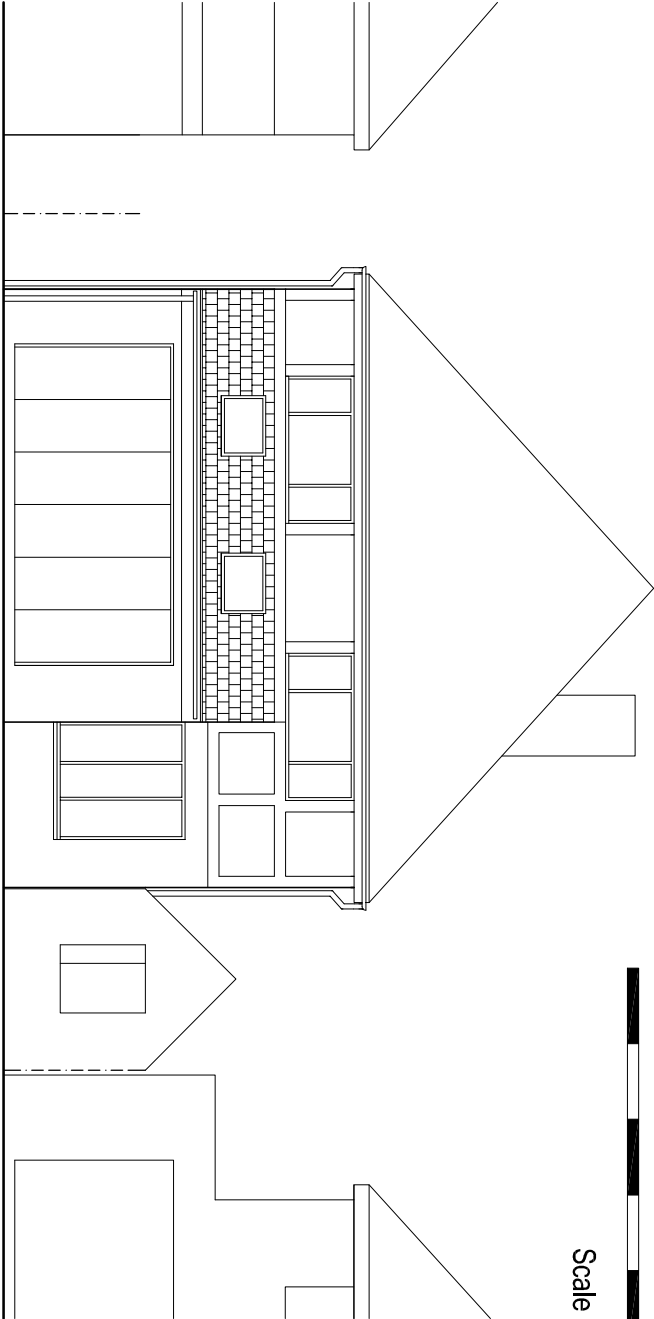


EXISTING SOUTH ELEVATION 1:100

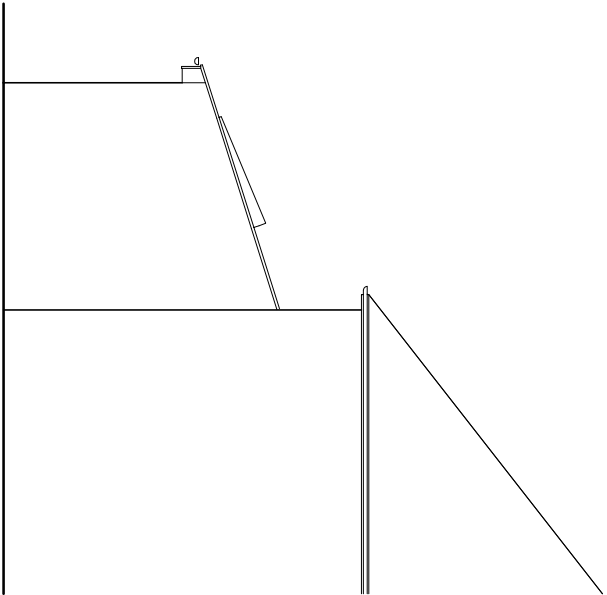


EXISTING EAST ELEVATION 1:100

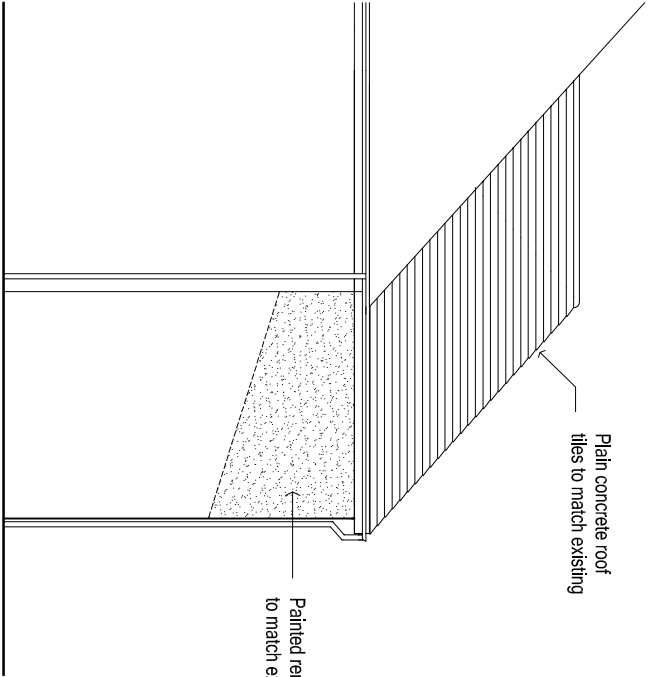

PROPOSED WEST ELEVATION 1:100

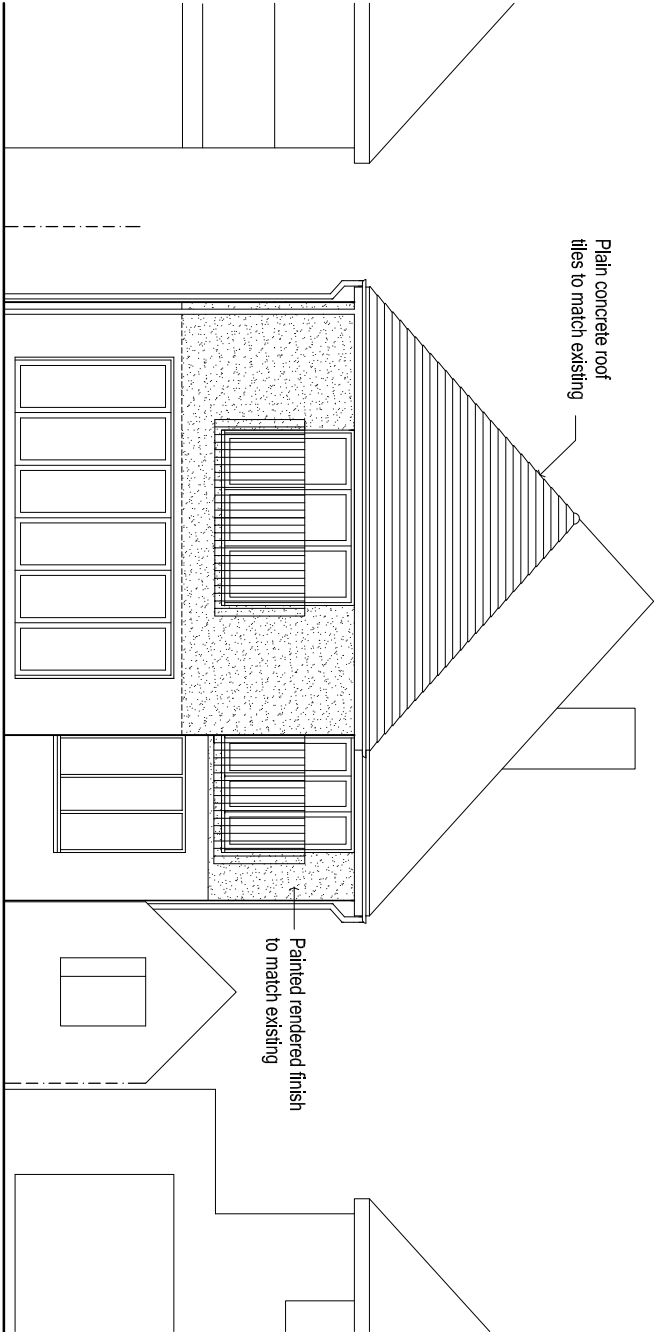

PROPOSED SOUTH ELEVATION 1:100

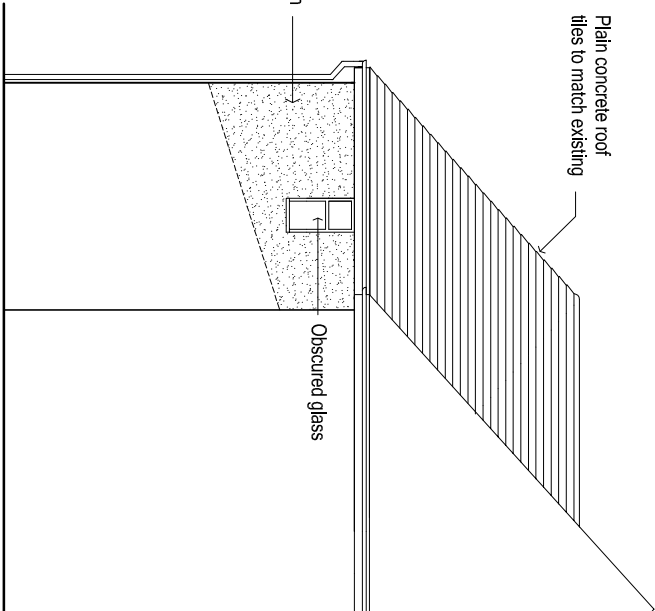

PROPOSED EAST ELEVATION 1:100

ARW Design	DRAWING TITLE: EXISTING & PROPOSED ELEVATIONS PROJECT: PROPOSED FIRST FLOOR REAR EXTENSION		LOCATION: 9, SEAVIEW ROAD, EAST PRESTON CLIENT: R. THORN		SCALE: AS NOTED @ paper size A3 DATE: JUNE 2020	
					DRAWN: ARW	
					DRAWING NO: 5025/1 REVISION:	