




Scale Bar 1:50

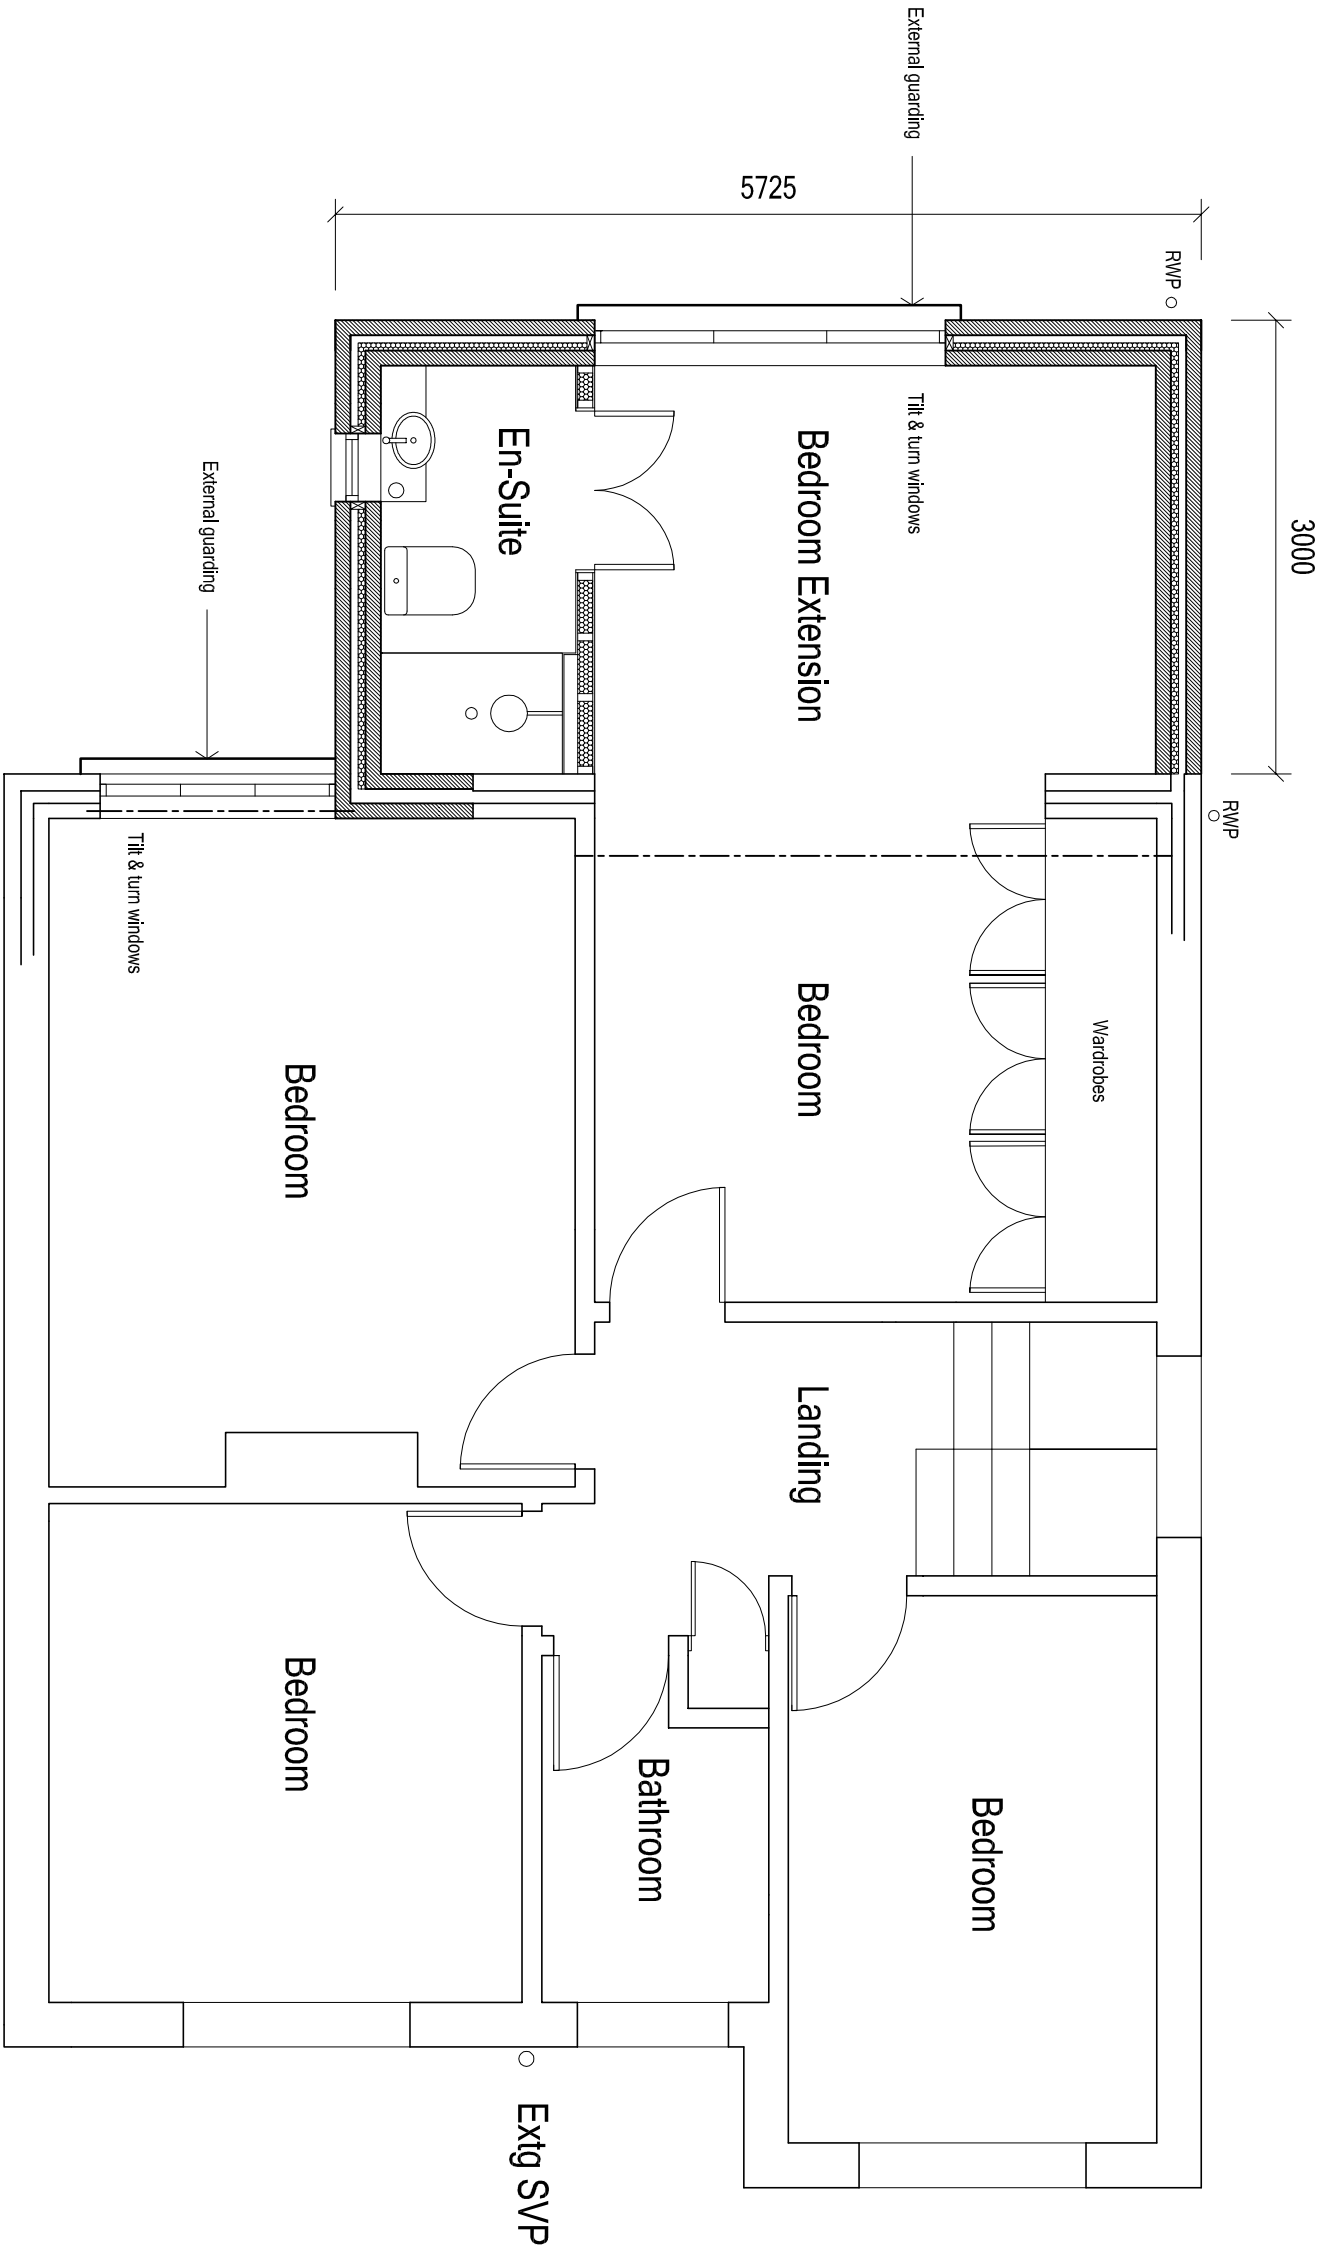

PROPOSED FIRST FLOOR PLAN 1:50

ARW Design	DRAWING TITLE: PROPOSED FIRST FLOOR PLAN PROJECT: PROPOSED FIRST FLOOR REAR EXTENSION		LOCATION: 9, SEAVIEW ROAD, EAST PRESTON CLIENT: R. THORN		SCALE: AS NOTED @ paper size A3 DATE: JUNE 2020		DRAWING NO: 5025/2
					DRAWN: ARW REVISION:		