



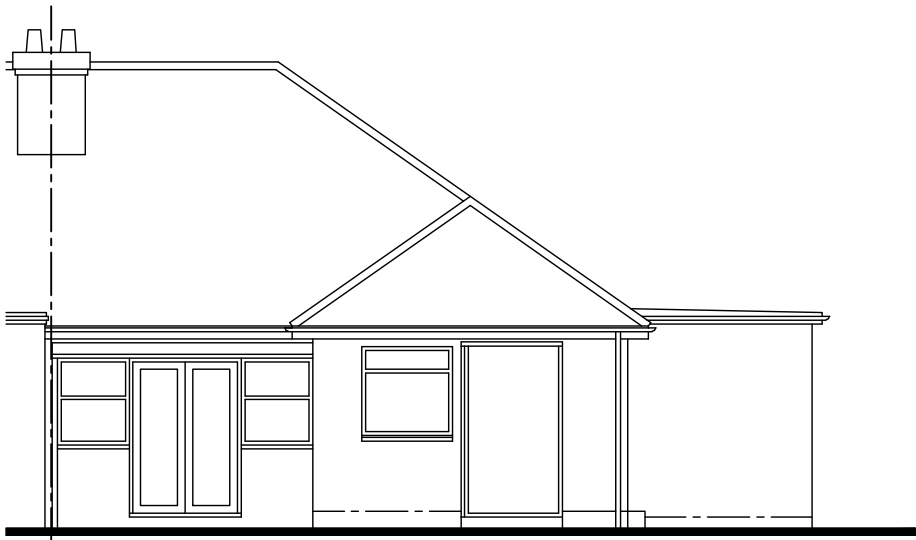


REAR SOUTH EAST ELEVATION

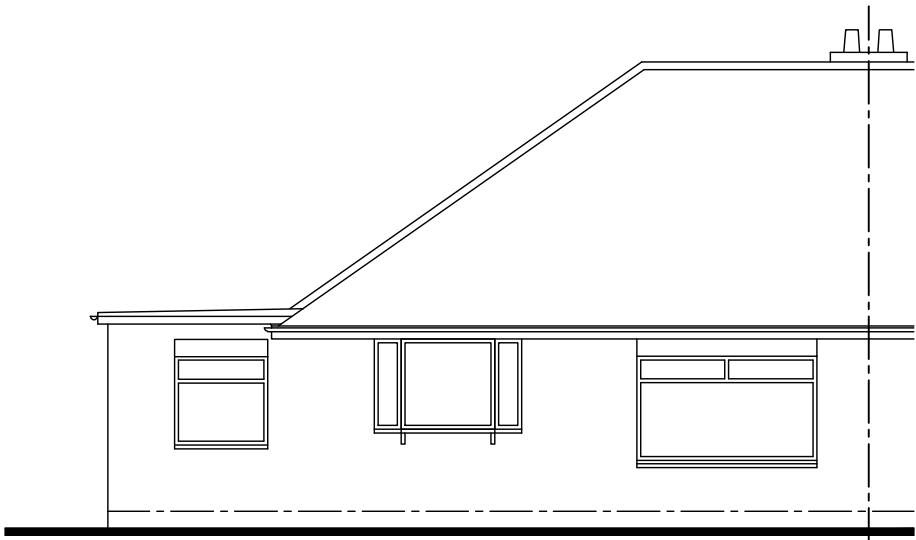

SIDE NORTH EAST ELEVATION



FRONT NORTH WEST ELEVATION

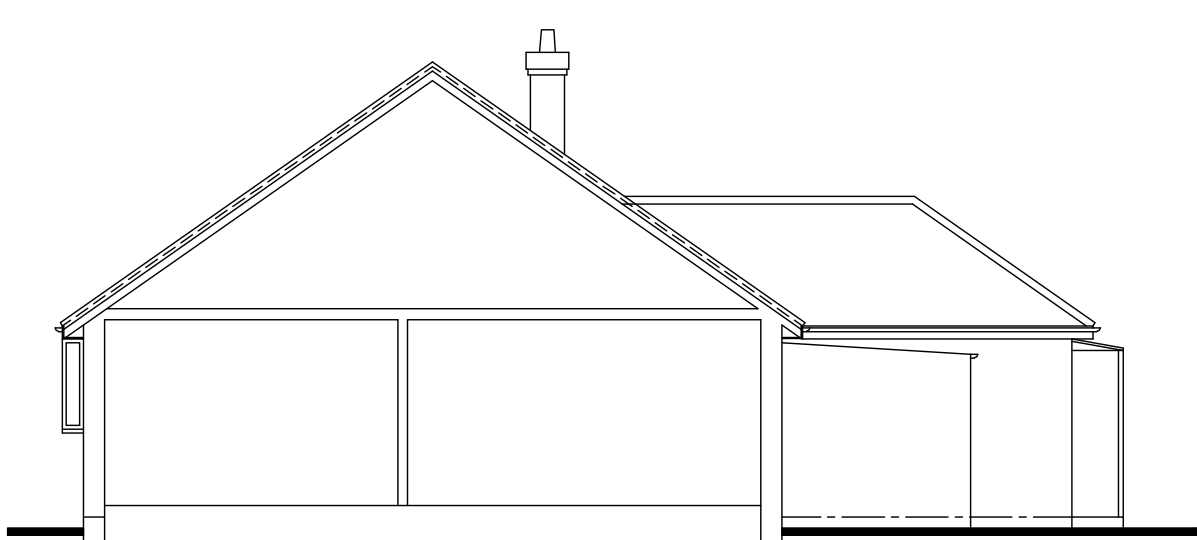


SIDE SOUTH WEST ELEVATION

EXISTING ELEVATIONS

Scale 1:100



Scale Bar = 1:100

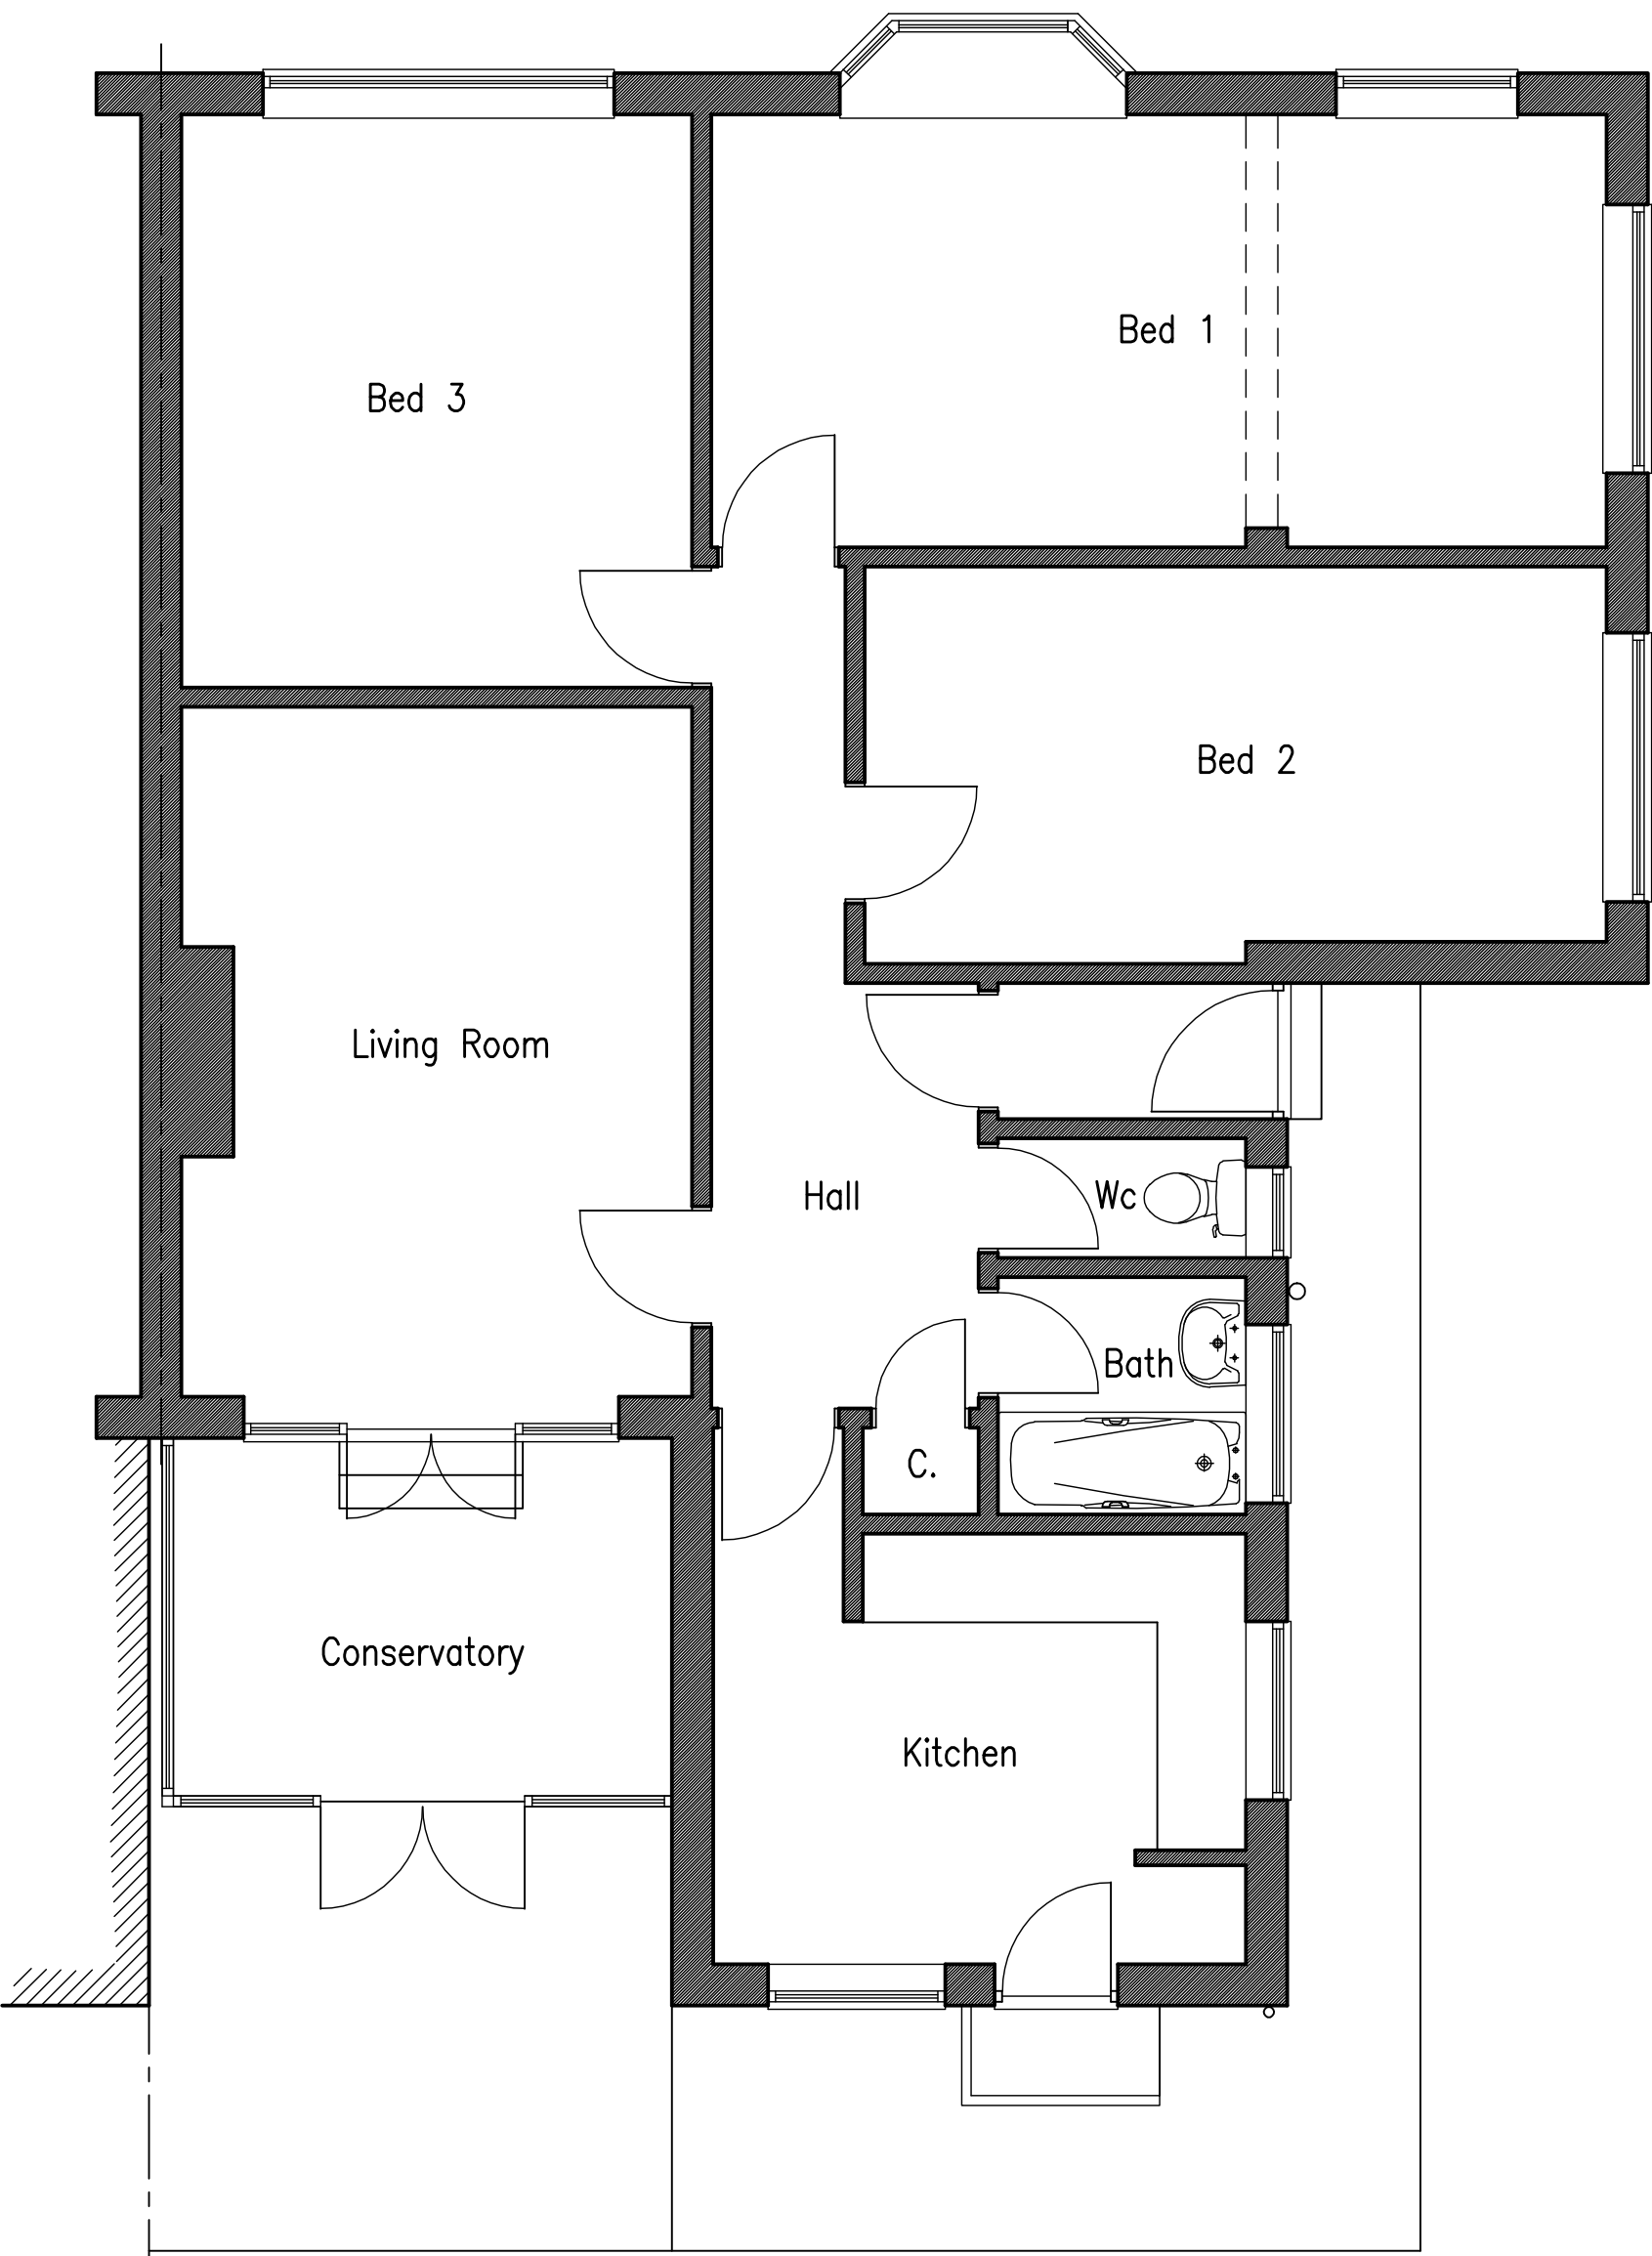

EXISTING GROUND FLOOR PLAN

Scale 1:50



Scale Bar = 1:50

No dimensions to be scaled from drawing except for planning purposes.
The contractor should check all dimensions on site.
It is the contractor's responsibility to ensure compliance with Building Regulations.
C.D.M. Regs. 2015. The Client is advised of his responsibilities to appoint a Planning Supervisor under these Regs.
All works to comply with the C.D.M. Regs. 2015.
The Party Wall Act 1996 The property owner is advised of the requirements of the Act, & the requirement to serve a Party Wall Notice on any adjoining owners as required under the act.


REVISIONS:

A. 01.02.20 Boundary line amended to site boundary.




LOCATION PLAN

Scale 1:1250

 

Scale Bar = 1:1250

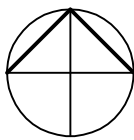

Information supplied based on Promap.
All dimensions and distances subject to an accurate site survey being undertaken.

ADCS

Architectural Design

Computer Services

30 Fexley Lane
Werthing
West Sussex
BN11 3AD
Tel: 01903 286001
E-mail: adcs@adcs.co.uk

Client

MR M. & MRS J. MOORES

Project

PROPOSED REAR EXTENSION
54 RUSSELLS CLOSE
EAST PRESTON
WEST SUSSEX BN16 1BT

Drawing

EXISTING FLOOR PLANS
& ELEVATIONS

Scale

1:50 &
1:100 @ A1

Date

15.06.20

Drawn

TP

Drawing No.

Revision

1444/P01

A