




REAR SOUTH EAST ELEVATION
PROPOSED ELEVATIONS
Scale 1:100

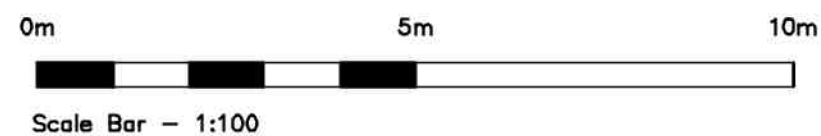


SIDE NORTH EAST ELEVATION

SCHEDULE OF MATERIALS - REAR EXTENSION
WALLS - FACING BRICKWORK TO MATCH EXISTING
ROOF - NEW FLAT ROOF
ROOF LANTERN - NEW PVCu ROOF LANTERN COLOUR WHITE
WINDOWS - NEW PVCu WINDOWS COLOUR WHITE
FRONT DOOR - NEW PVCu DOOR COLOUR BROWN
BI-FOLDING DOORS - NEW ALUMINIUM COLOUR WHITE
RAINWATER GOODS - NEW PVCu COLOUR WHITE




FRONT NORTH WEST ELEVATION

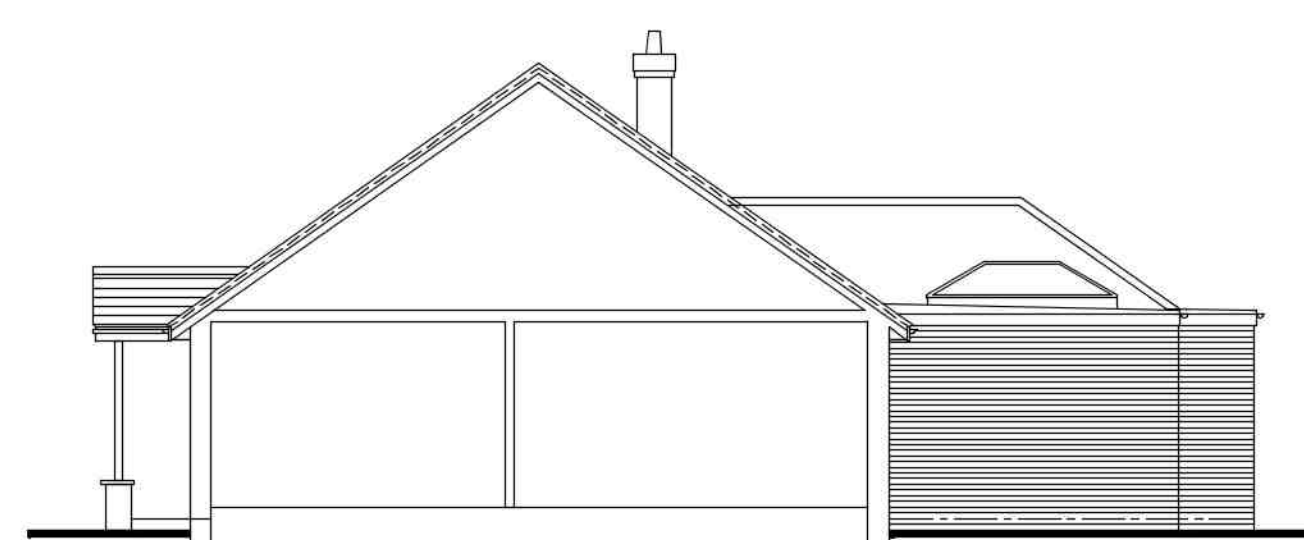



SIDE SOUTH WEST ELEVATION

No dimensions to be scaled from drawing except for planning purposes.
The contractor should check all dimensions on site.
It is the contractors responsibility to ensure compliance with Building Regulations.
C.D.M. Regs. 2015. The Client is advised of his responsibilities to appoint a Planning Supervisor under these Regs.
All works to comply with the C.D.M. Regs. 2015.
The Party Wall Act. 1996 The property owner is advised of the requirements of the Act, & the requirement to serve a Party Wall Notice on any adjoining owners as required under the act.

REVISIONS:
A. 28.06.20 Front door amended and open front porch added.
B. 28.06.20 Front door material amended.
C. 30.06.20 Roof lantern added.
D. 01.07.20 Dimensions added to block plan.
E. 02.07.20 Dimensions enlarged to block plan.

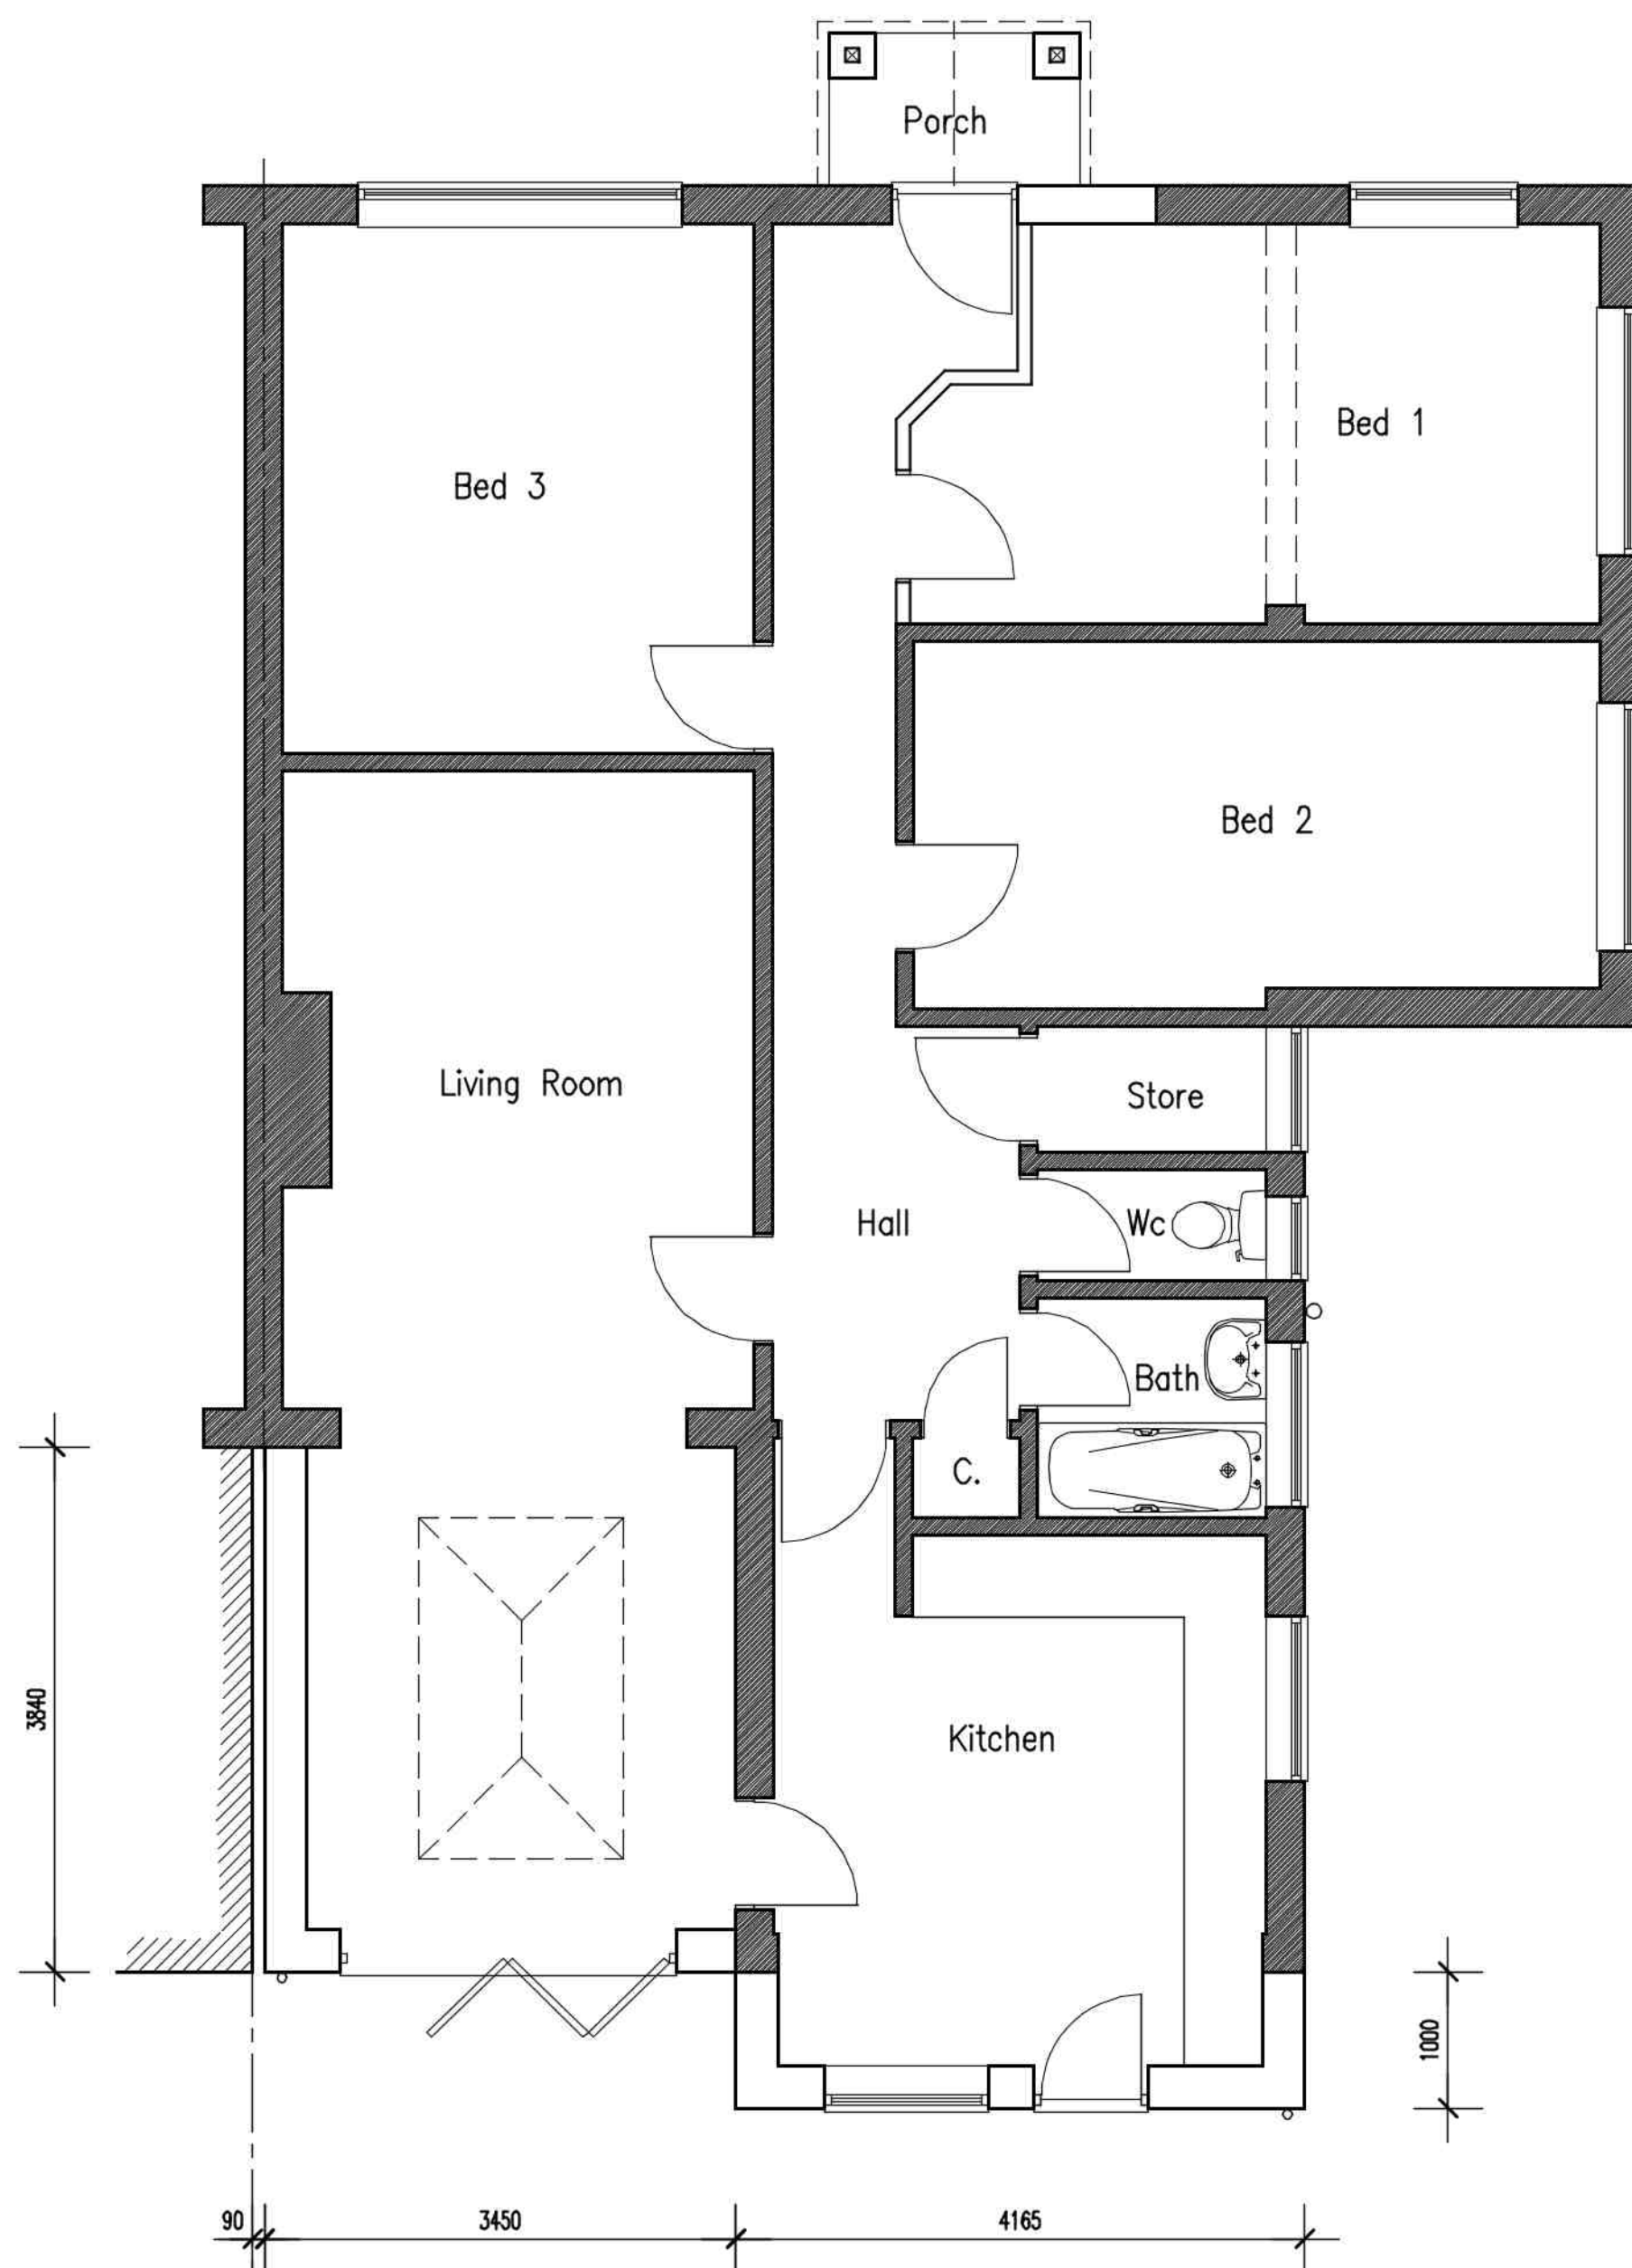

PROPOSED GROUND FLOOR PLAN
Scale 1:50

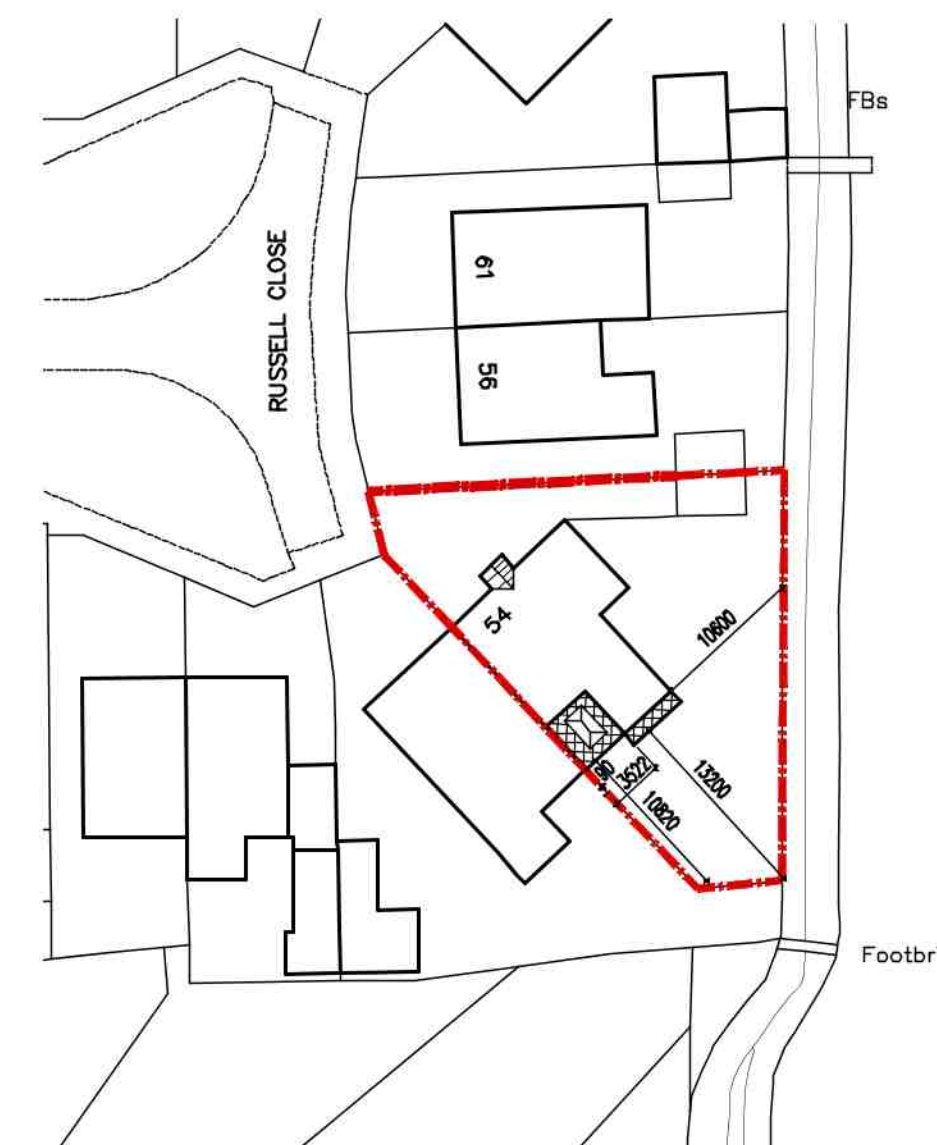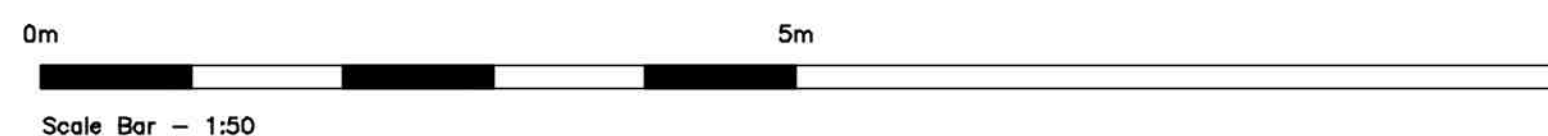

BLOCK PLAN
Scale 1:500



ADCS
Architectural Design
Computer Services
30 Foxley Lane
Worthing
West Sussex
BN13 3AD
Tel: 01903 280701
E-mail: adcs@sky.com

Client
MR M. & MRS J. MOORES

Project
PROPOSED REAR EXTENSION
54 RUSSELLS CLOSE
EAST PRESTON
WEST SUSSEX BN16 1BT

Drawing
PROPOSED FLOOR PLANS
& ELEVATIONS

Scale
1:50 &
1:100 @ A1
Date
15.06.20
Drawn
TP

Drawing No.
Revision

1444/P02 E