


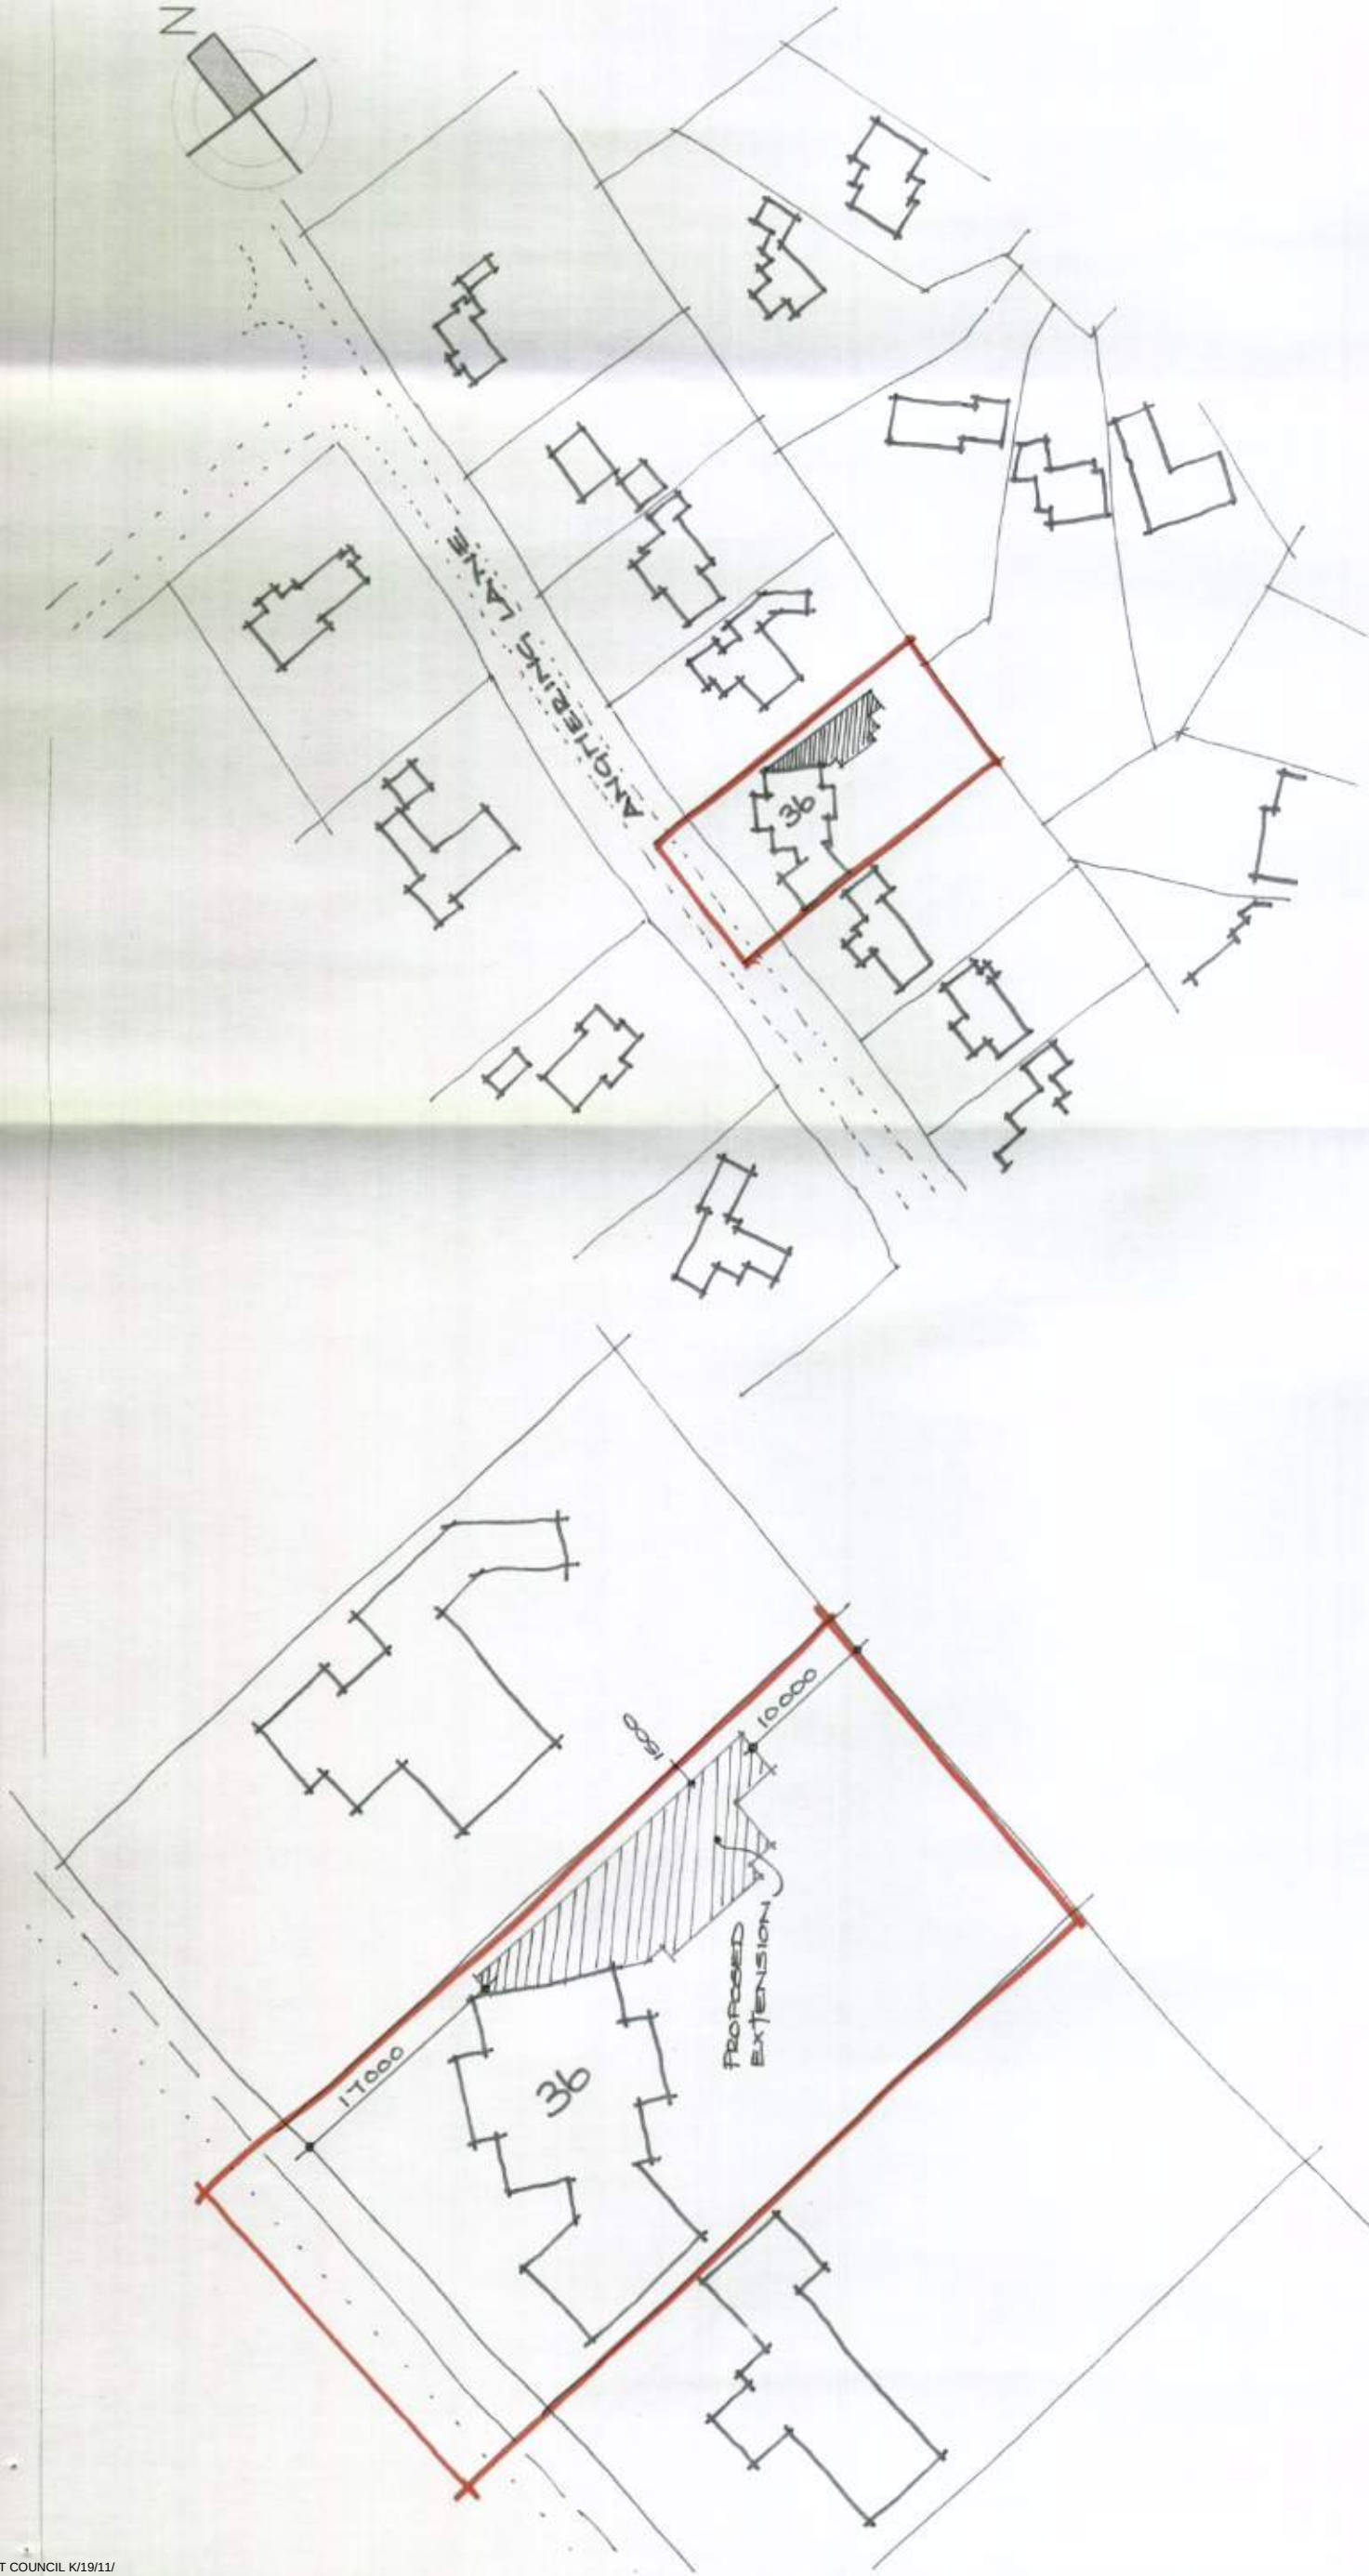

SITE PLAN 1:500

LOCATION PLAN 1:1250

Amdesign

ARCHITECTURE DESIGN DEVELOPMENT
Leeza Aldis-Hobbs ARB RIBA SPAB

Mob: 07756 329400
e-mail: leeza@amdesignltd.co.uk

PROJECT
**MR & MRS BUCHAN
36 ANGMERING LANE
EAST PRESTON
BN16 2TA**

PROJECT STAGE
PLANNING

DRAWING

**LOCATION PLAN
SITE PLAN**

DRAWING No
44/01

REVISION

SCALE
DATE

1:1250 & 1:500
JULY 2011

DRAWN
CHECKED

LA
CHECKED

LETTER

REVISION

DATE

This scheme is subject to town planning and all other necessary consents. All dimensions and levels to be checked on site. This drawing is to be read in conjunction with other relevant drawings and documents. Report all discrepancies to the Architect before work commences. AM Design is the trading name of AM Design Ltd © AM Design Ltd. All rights reserved.