


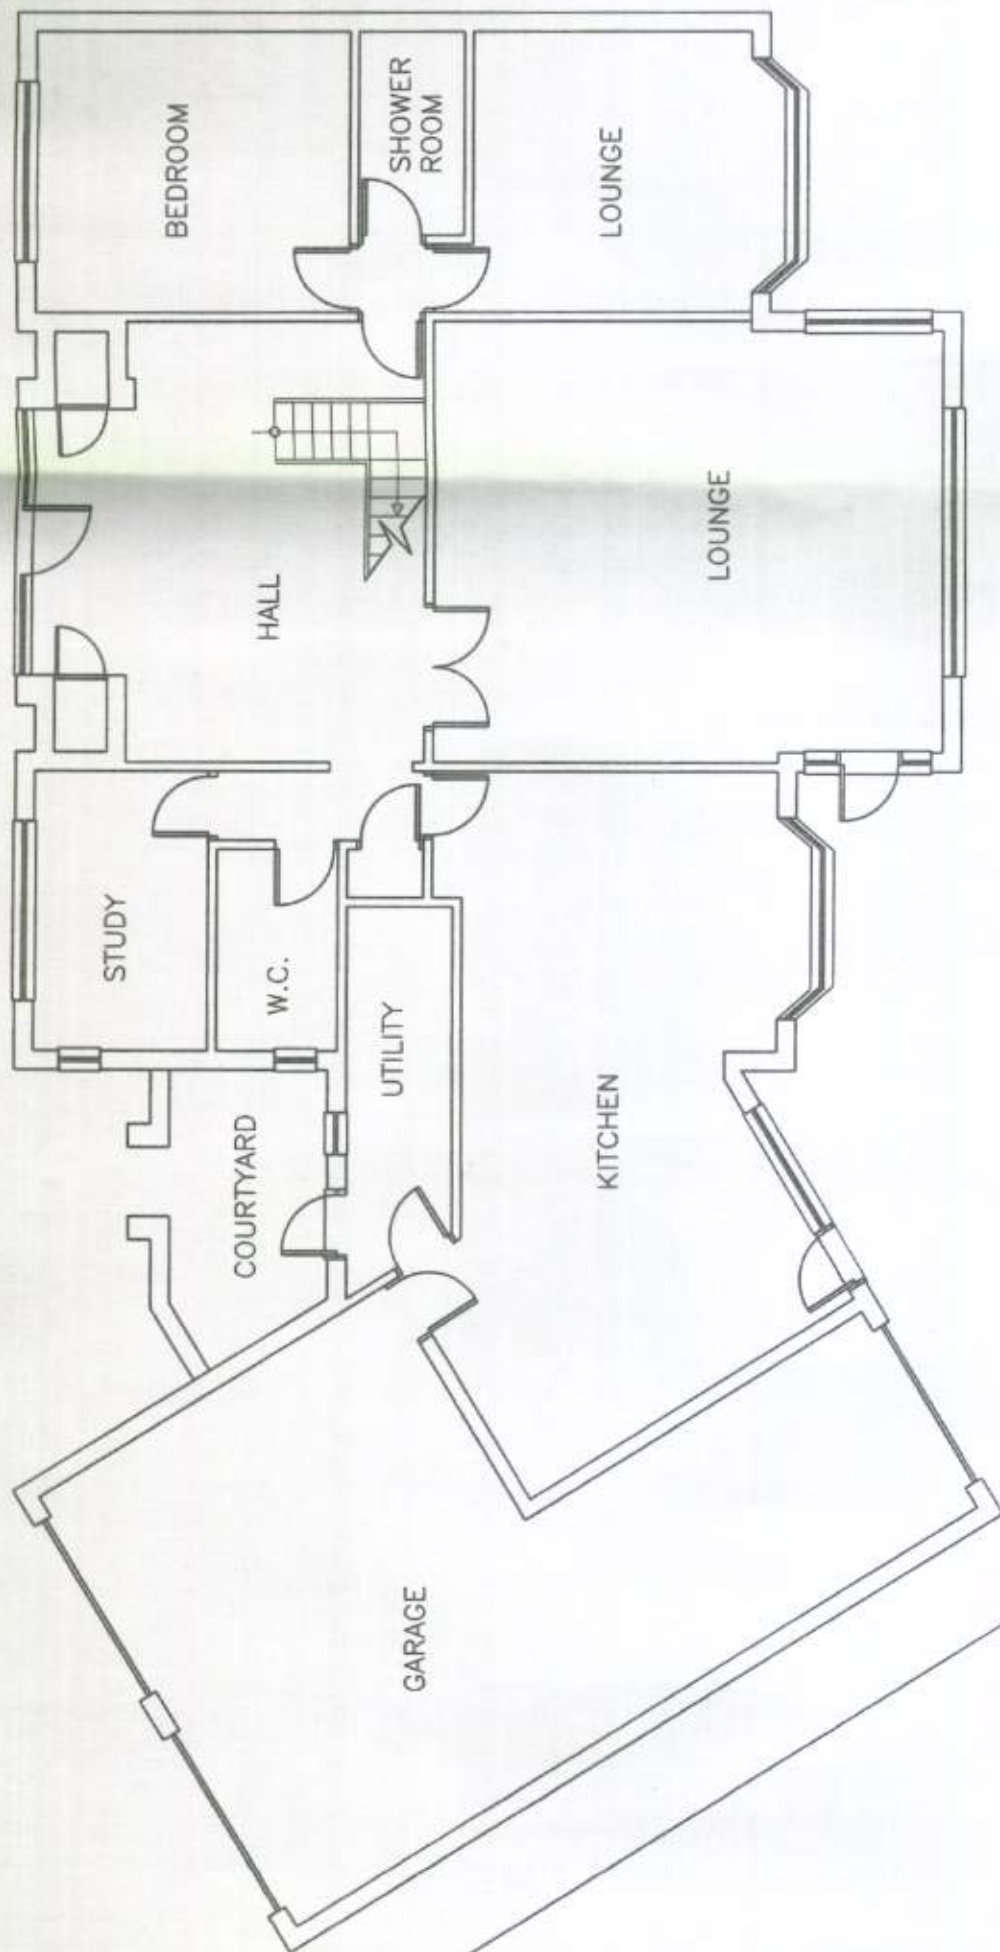

Existing hedge and tree to be removed. New tree to be planted within site boundary.

T1

Amdesign

ARCHITECTURE DESIGN DEVELOPMENT
Leeza Aldis-Hobbs ARB RIBA SPAB

Mob. 07756 329400
e-mail leeza@amdesignltd.co.uk

PROJECT
MR & MRS BUCHAN
36 ANGMERING LANE
EAST PRESTON
BN16 2TA
PROJECT STAGE
PLANNING

DRAWING
EXISTING
GROUND FLOOR PLAN
DRAWING No
44/02
SCALE 1:100
DATE 23/07/2011
DRAWN LA
CHECKED

LETTER	REVISION	DATE

This scheme is subject to town planning and all other necessary consents. All dimensions and levels to be checked on site. This drawing is to be read in conjunction with other relevant drawings and documents. Report all discrepancies to the Architect before work commences. AM Design is the trading name of AM Design Ltd © AM Design Ltd. All rights reserved.