


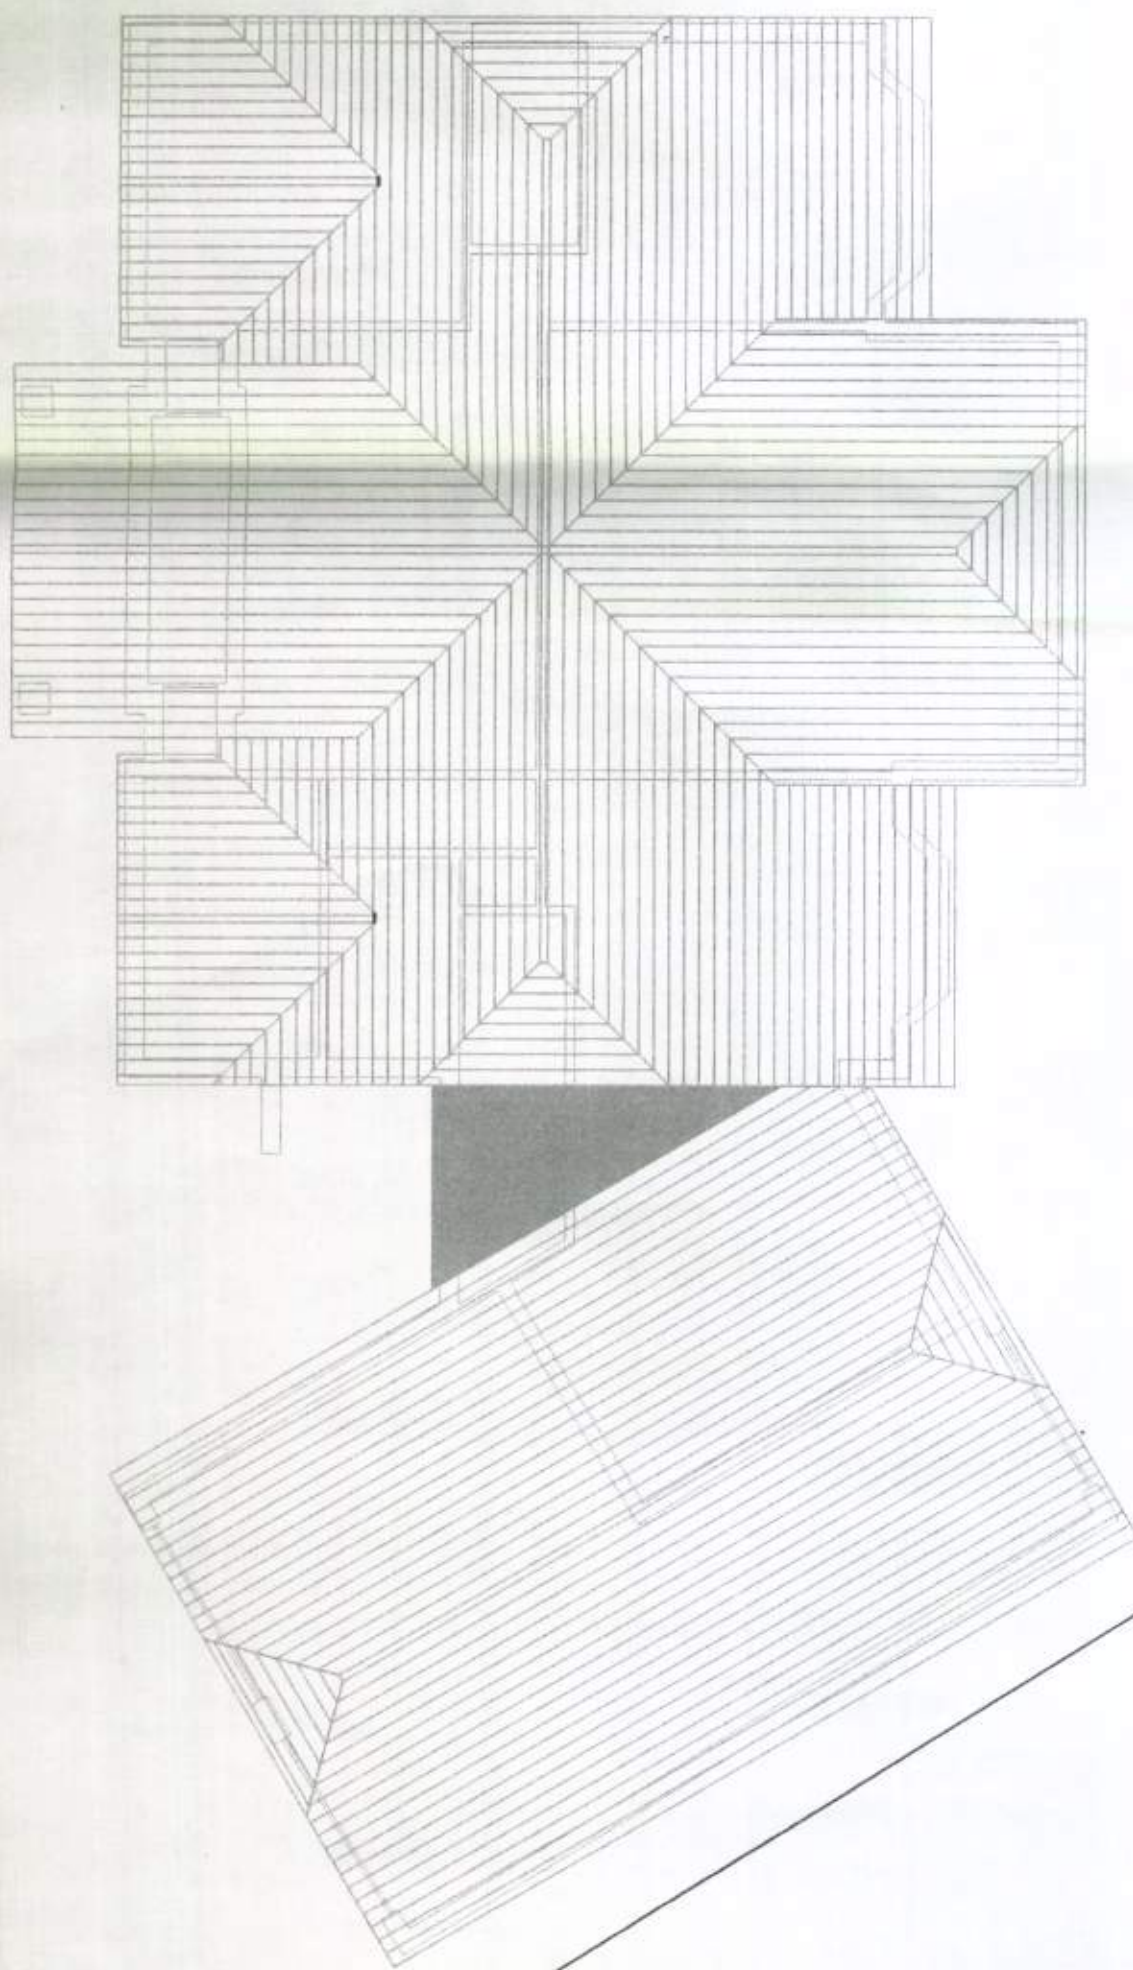

**Amdesign**

ARCHITECTURE DESIGN DEVELOPMENT  
Leeza Aldis-Hobbs ARB RIBA SPAB

Mob: 07756 329400  
e-mail: leeza@amdesignltd.co.uk

PROJECT

**MR & MRS BUCHAN  
36 ANGMERING LANE  
EAST PRESTON  
BN16 2TA**  
PROJECT STAGE  
**PLANNING**

DRAWING

**EXISTING  
ROOF PLAN**

DRAWING NO

**44/04**

SCALE

1:100

DATE

JULY 2011

REVISION

LA

DRAWN  
CHECKED

LETTER

REVISION

DATE

This scheme is subject to town planning and all other necessary consents. All dimensions and levels to be checked on site. This drawing is to be read in conjunction with other relevant drawings and documents. Report all discrepancies to the Architect before work commences. AM Design is the trading name of AM Design Ltd © AM Design Ltd. All rights reserved.