


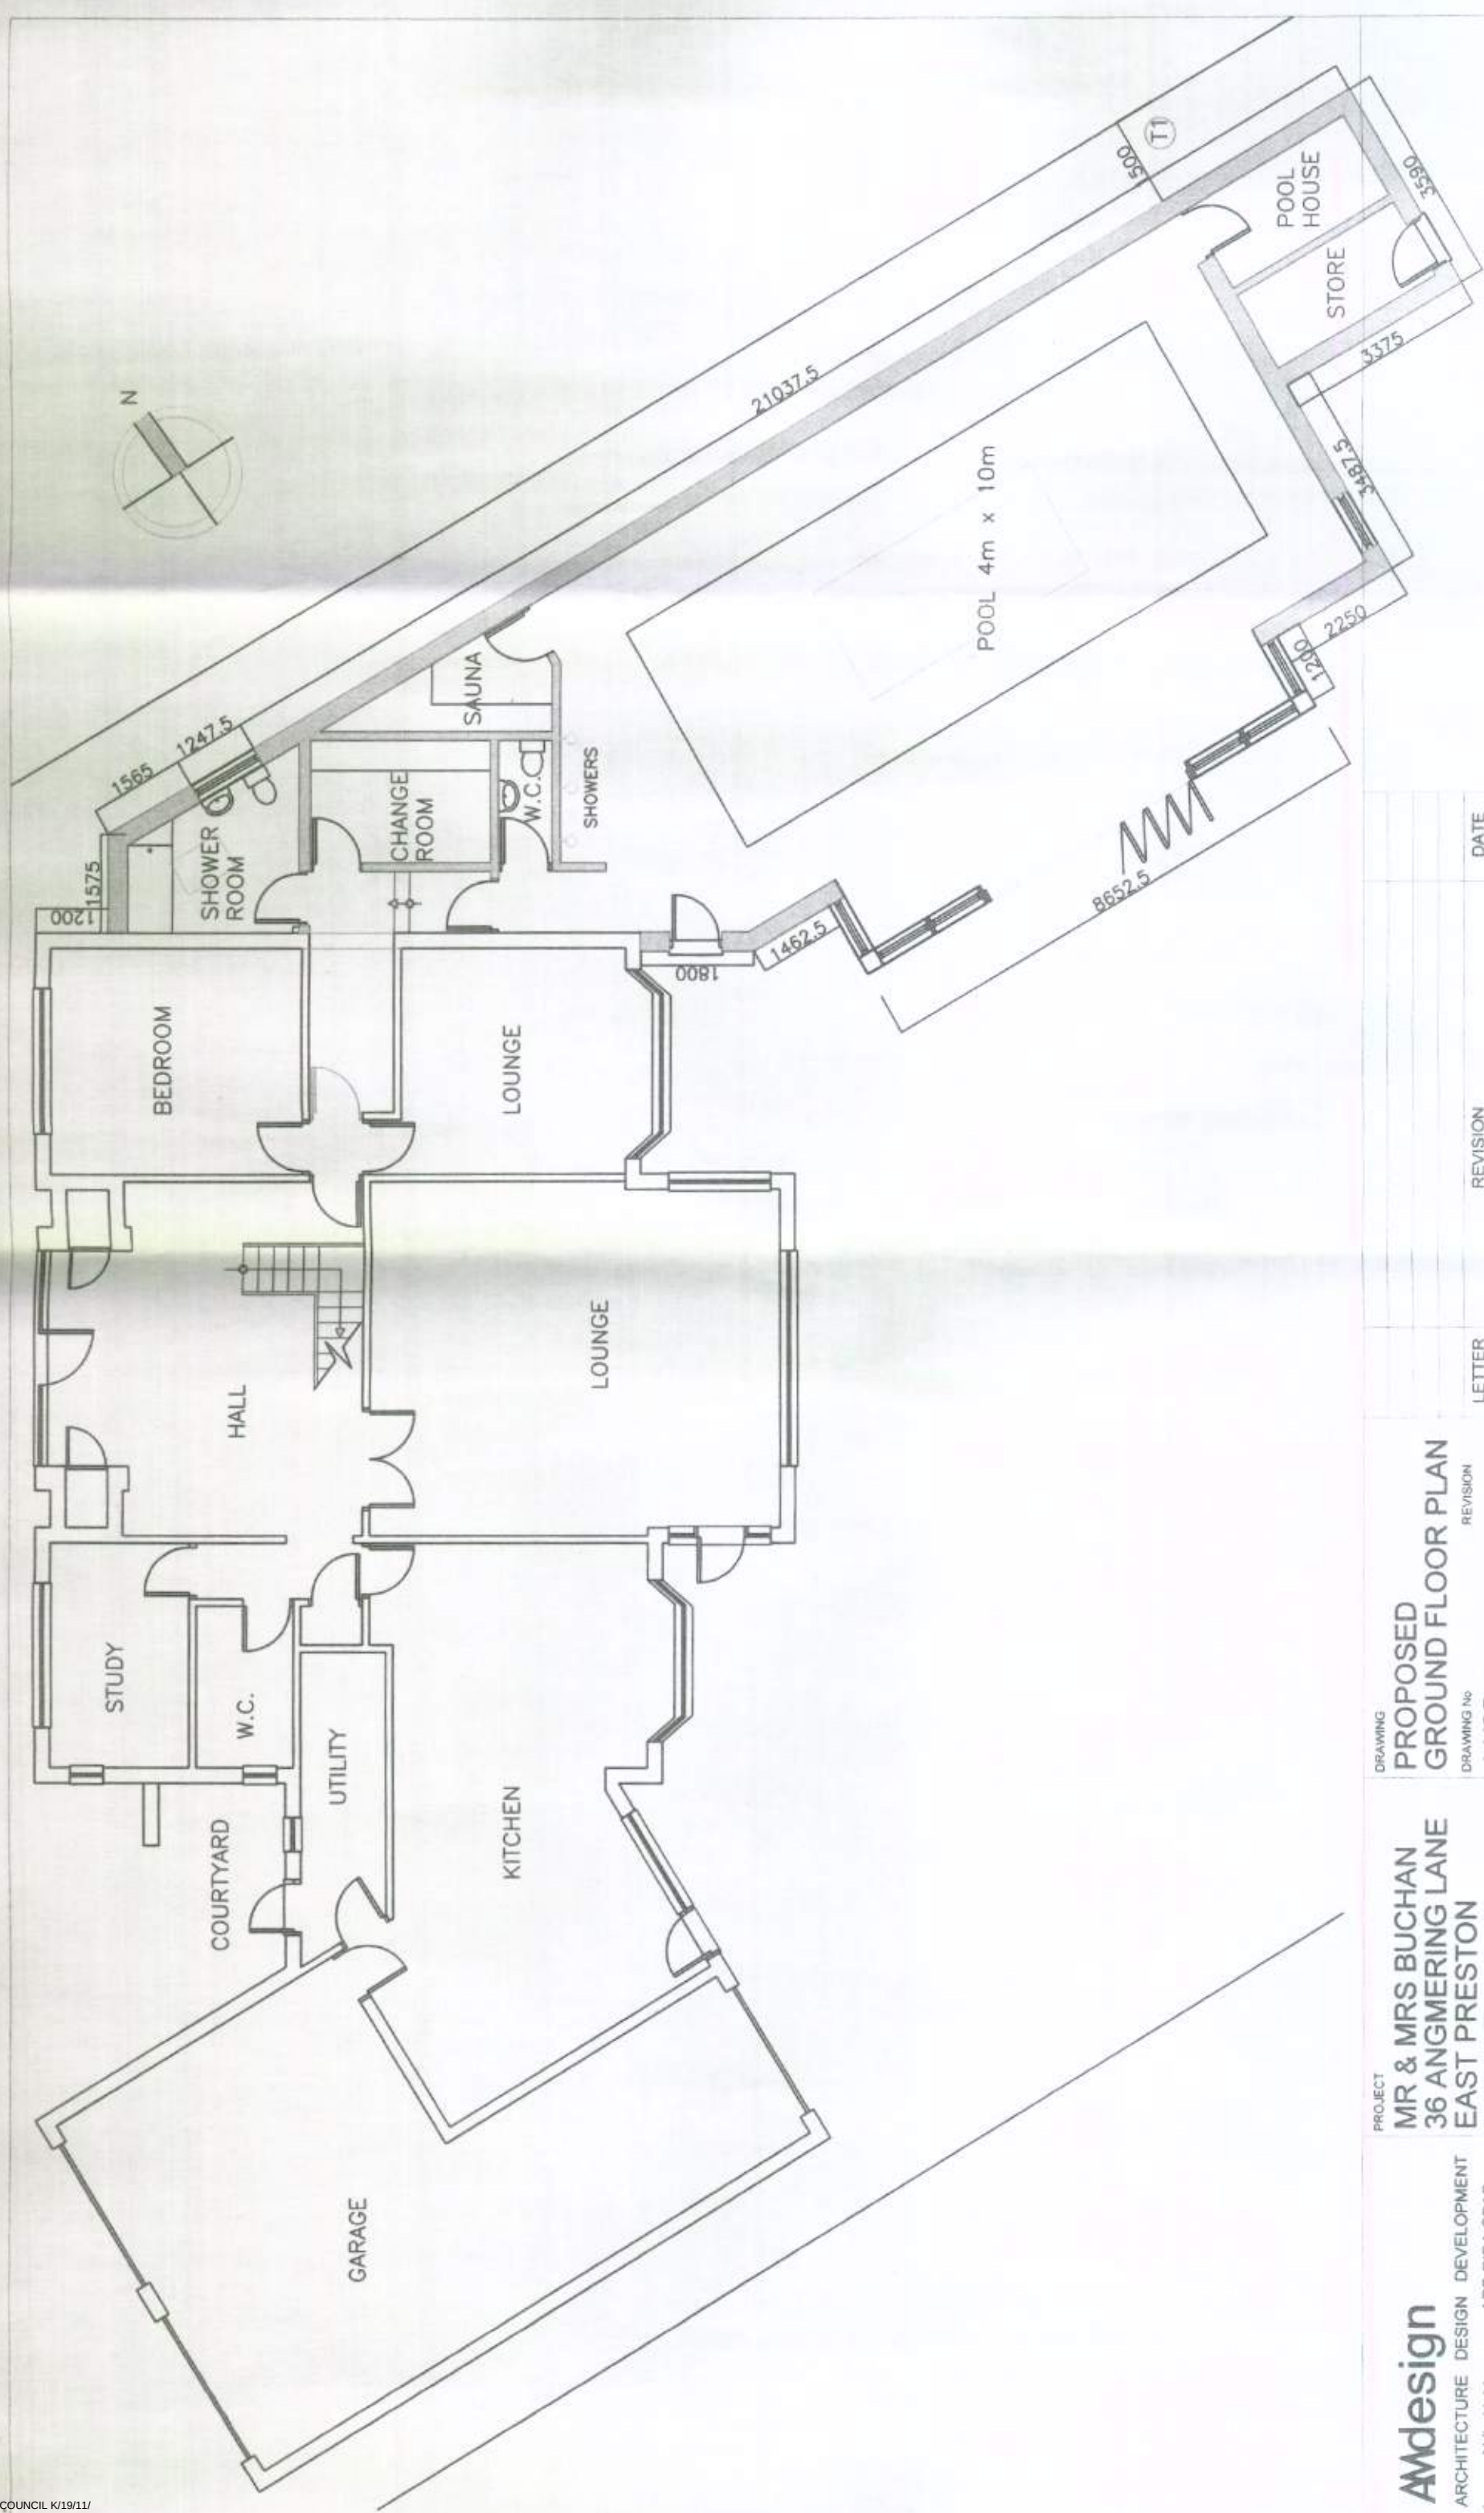

Amdesign
ARCHITECTURE DESIGN DEVELOPMENT
Leeza Aldis-Hobbs ARB RIBA SPAB
Mob: 07756 329400
e-mail: leeza@amdesignltd.co.uk

PROJECT

MR & MRS BUCHAN
36 ANGMERING LANE
EAST PRESTON
BN16 2TA
PROJECT STAGE
PLANNING

DRAWING

**PROPOSED
GROUND FLOOR PLAN**

DRAWING No

44/05

SCALE

1:100

DATE

JULY 2011

DRAWN

LA

CHECKED

REVISION

LETTER

REVISION

DATE

This scheme is subject to town planning and all other necessary consents. All dimensions and levels to be checked on site. This drawing is to be read in conjunction with other relevant drawings and documents. Report all discrepancies to the Architect before work commences. AM Design is the trading name of AM Design Ltd © AM Design Ltd. All rights reserved.