


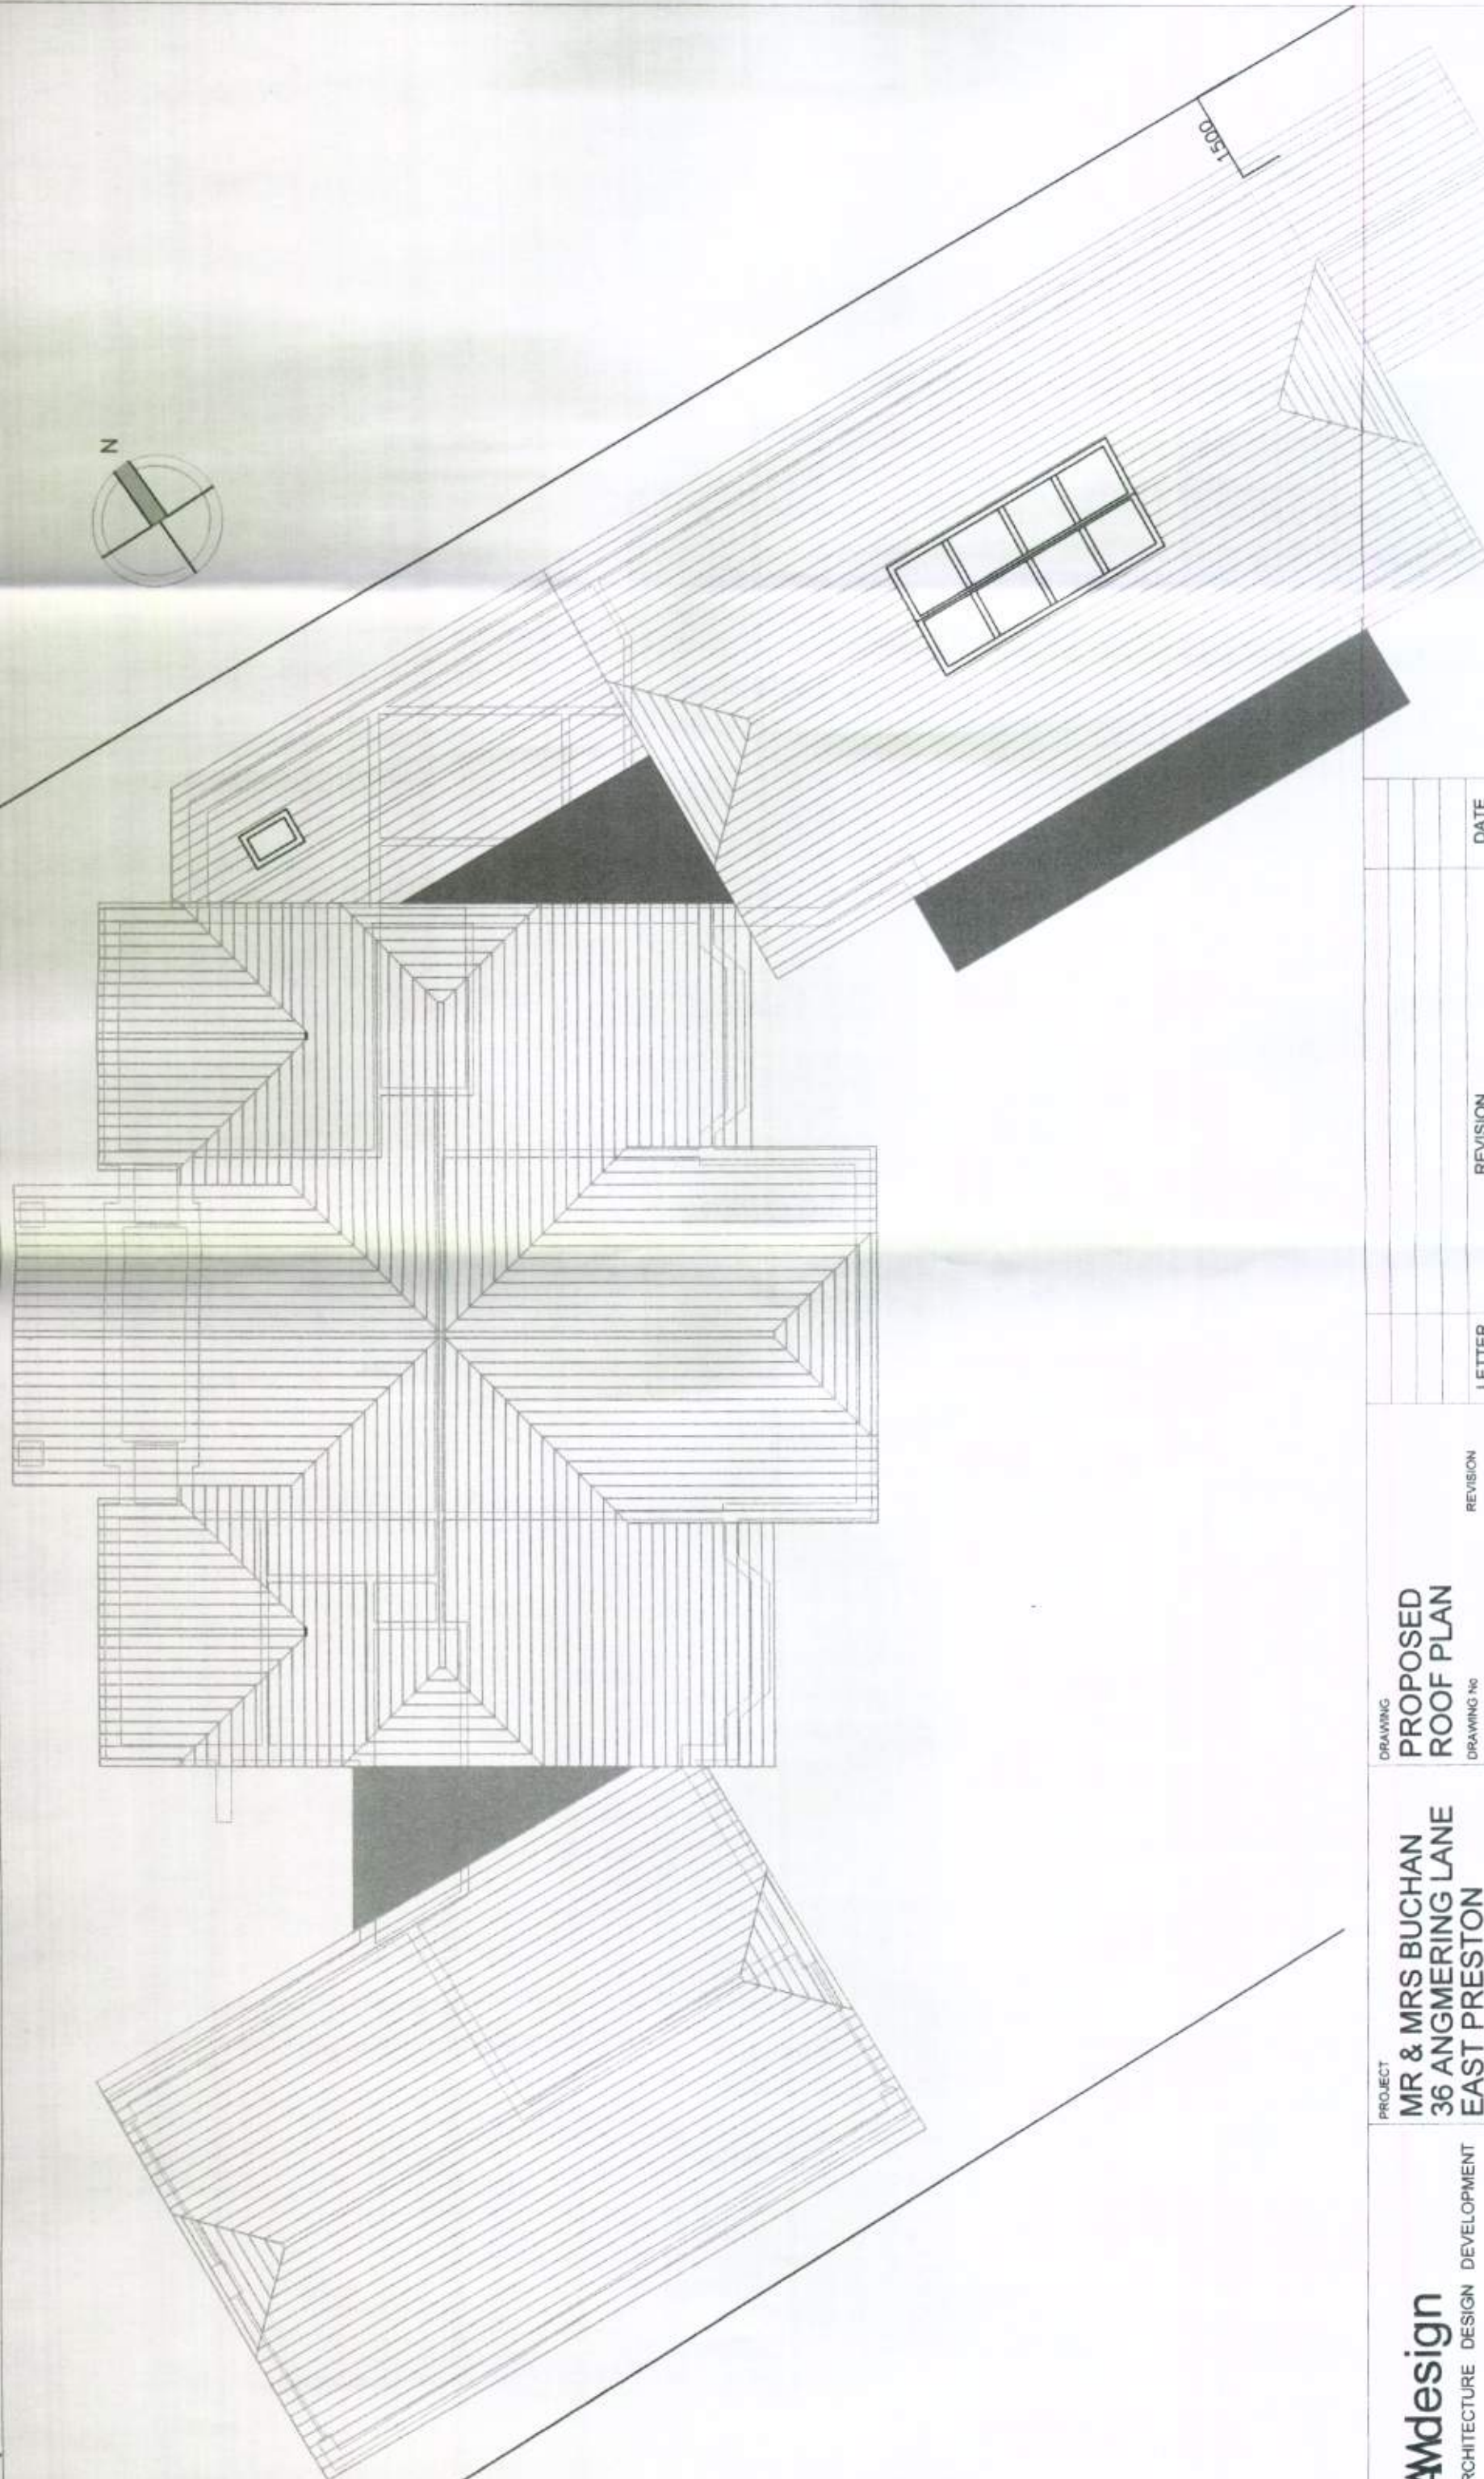

Amdesign

ARCHITECTURE DESIGN DEVELOPMENT
Leeza Aids-Hobbs ARB RIBA SPAB

Mob: 07756 329400

e-mail: leeza@amdesignltd.co.uk

PROJECT

**MR & MRS BUCHAN
36 ANGMERING LANE
EAST PRESTON
BN16 2TA**

PROJECT STAGE

PLANNING

DRAWING

**PROPOSED
ROOF PLAN
DRAWING NO
44/07**

REVISION

DRAWN
CHECKED

SCALE
DATE

1:100
JULY 2011

LA
CHECKED

LETTER

REVISION

DATE

This scheme is subject to town planning and all other necessary consents. All dimensions and levels to be checked on site. This drawing is to be read in conjunction with other relevant drawings and documents. Report all discrepancies to the Architect before work commences. AM Design is the trading name of AM Design Ltd © AM Design Ltd. All rights reserved.