



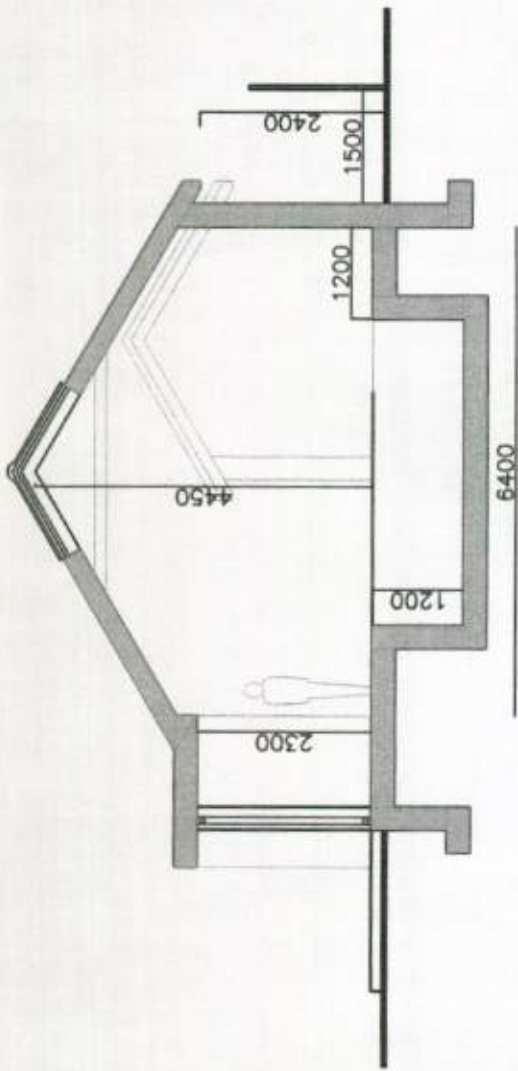

PROPOSED SECTION

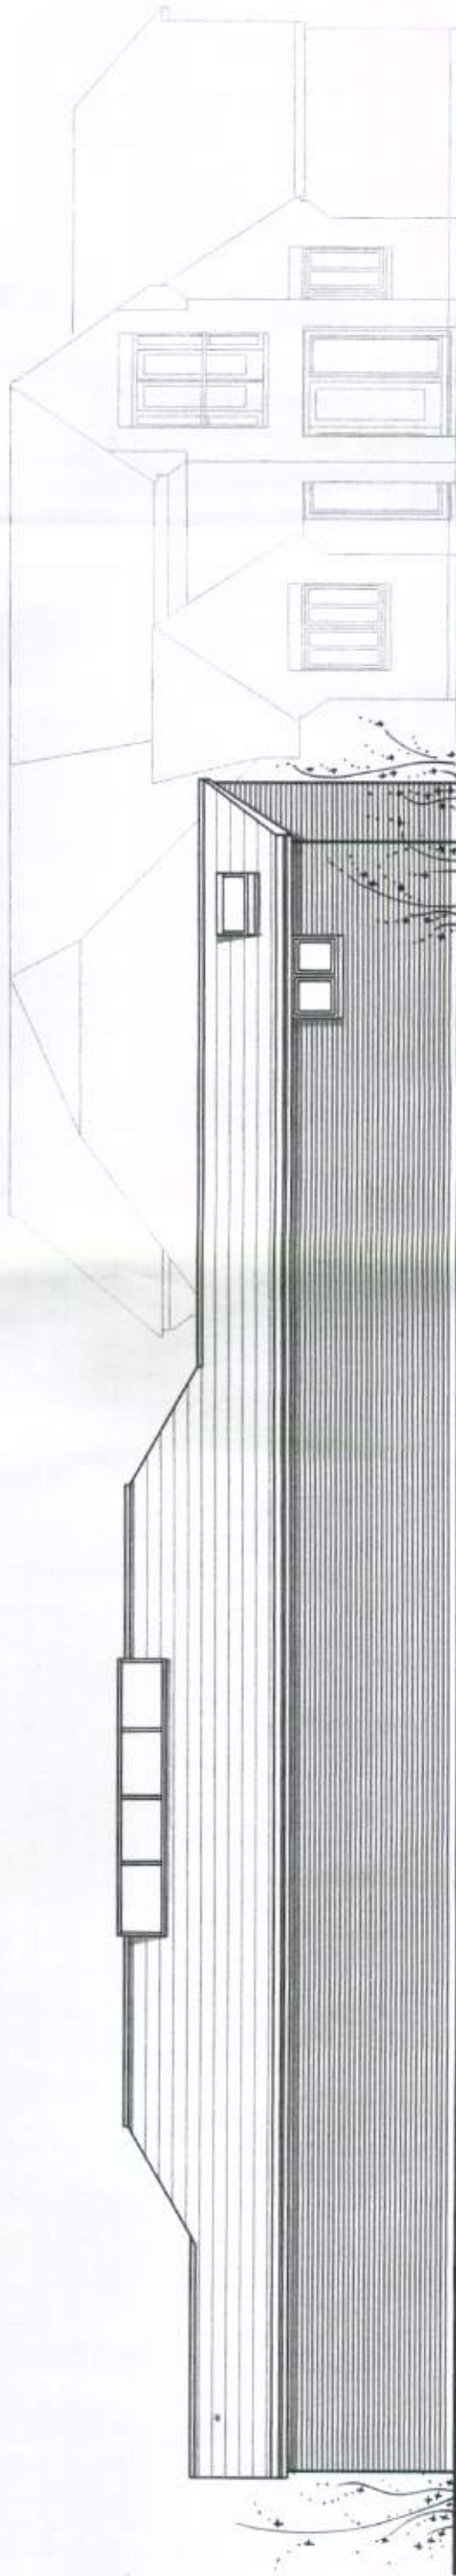

PROPOSED NORTH ELEVATION

Amdesign

ARCHITECTURE DESIGN DEVELOPMENT
Leeza Aldis-Hobbs ARB RIBA SPAB

Mob: 07756 329400
e-mail: leeza@amdesignltd.co.uk

PROJECT

**MR & MRS BUCHAN
36 ANGMERING LANE
EAST PRESTON
BN16 2TA
PLANNING**

DRAWING

**PROPOSED
SECTION
44/08**

REVISION

SCALE 1:100
DATE JULY 2011

DRAWN
CHECKED

LA

LETTER

REVISION

DATE

This scheme is subject to town planning and all other necessary consents. All dimensions and levels to be checked on site. This drawing is to be read in conjunction with other relevant drawings and documents. Report all discrepancies to the Architect before work commences. AM Design is the trading name of AM Design Ltd © AM Design Ltd. All rights reserved.