



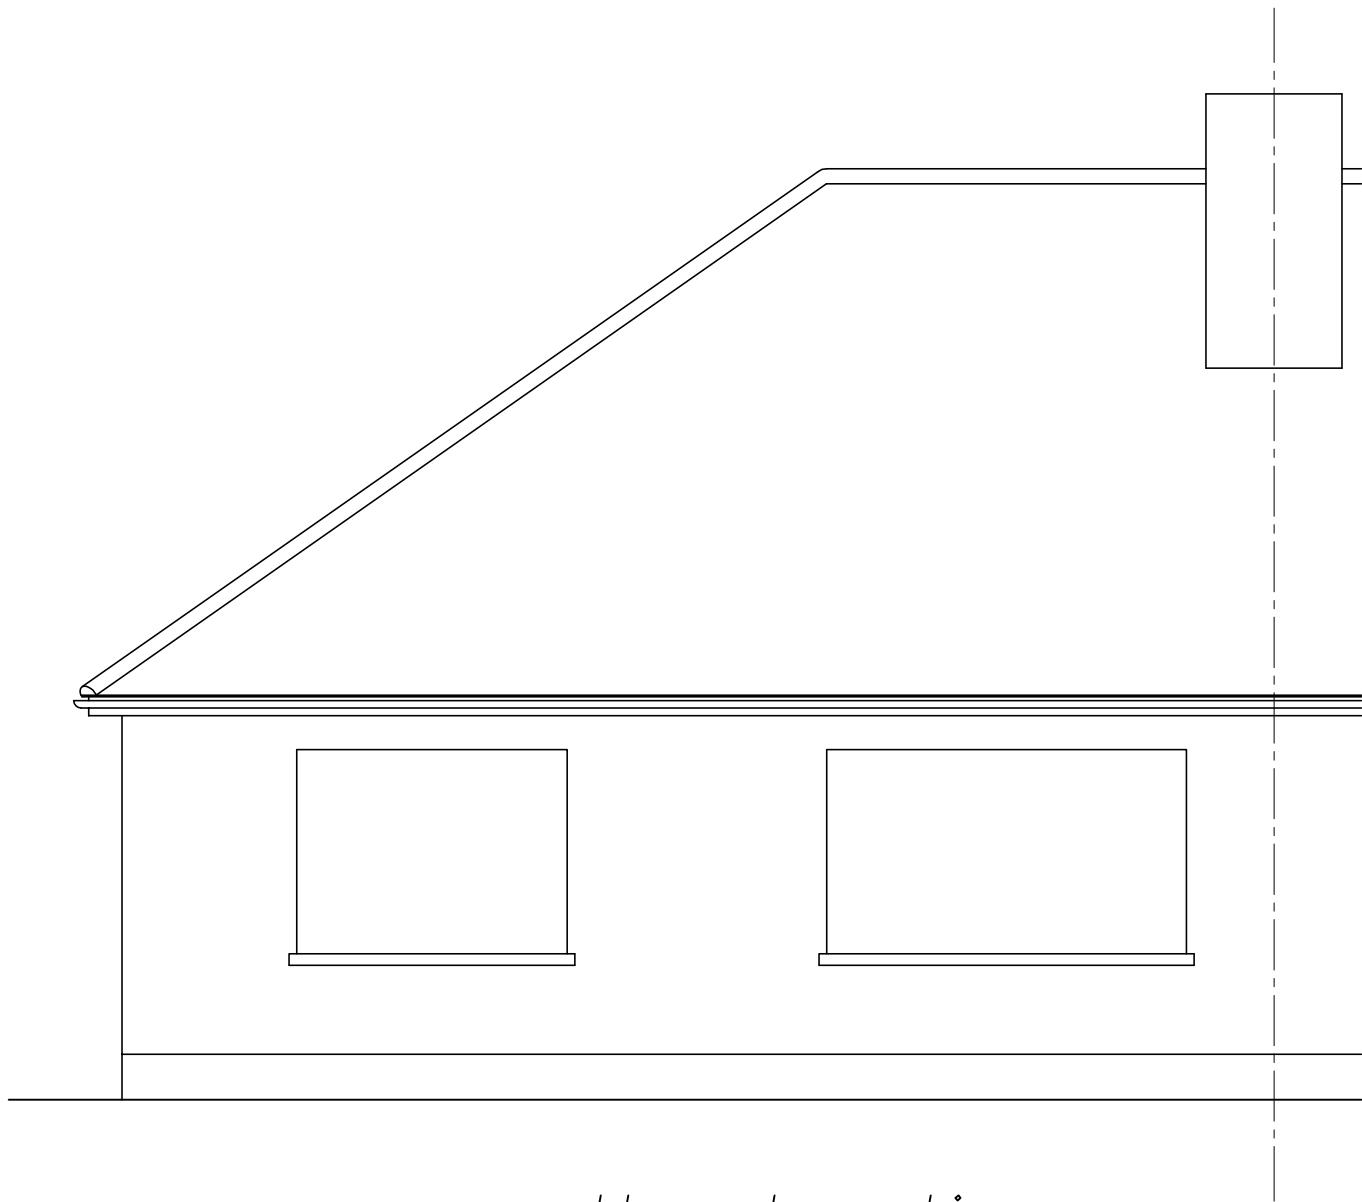


west elevation



south elevation

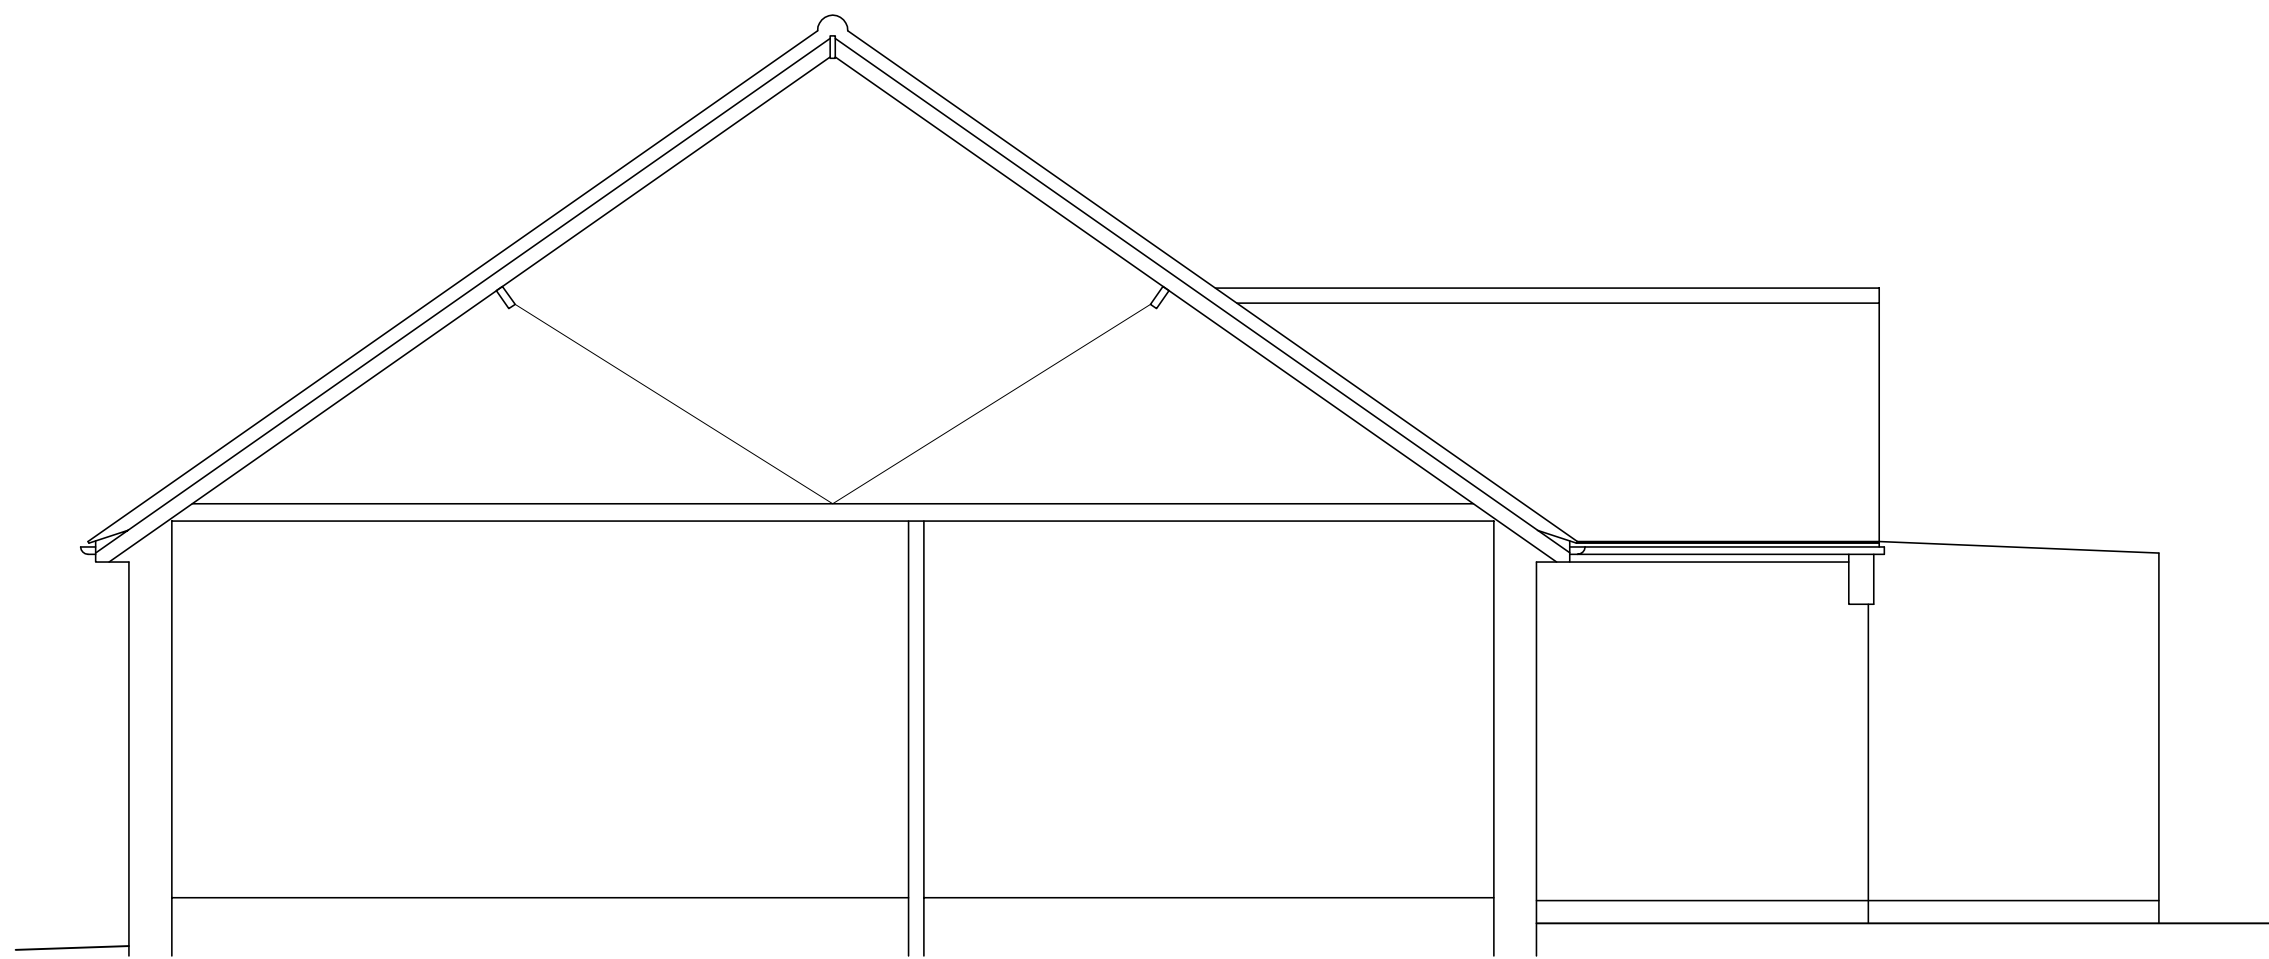


east elevation / section

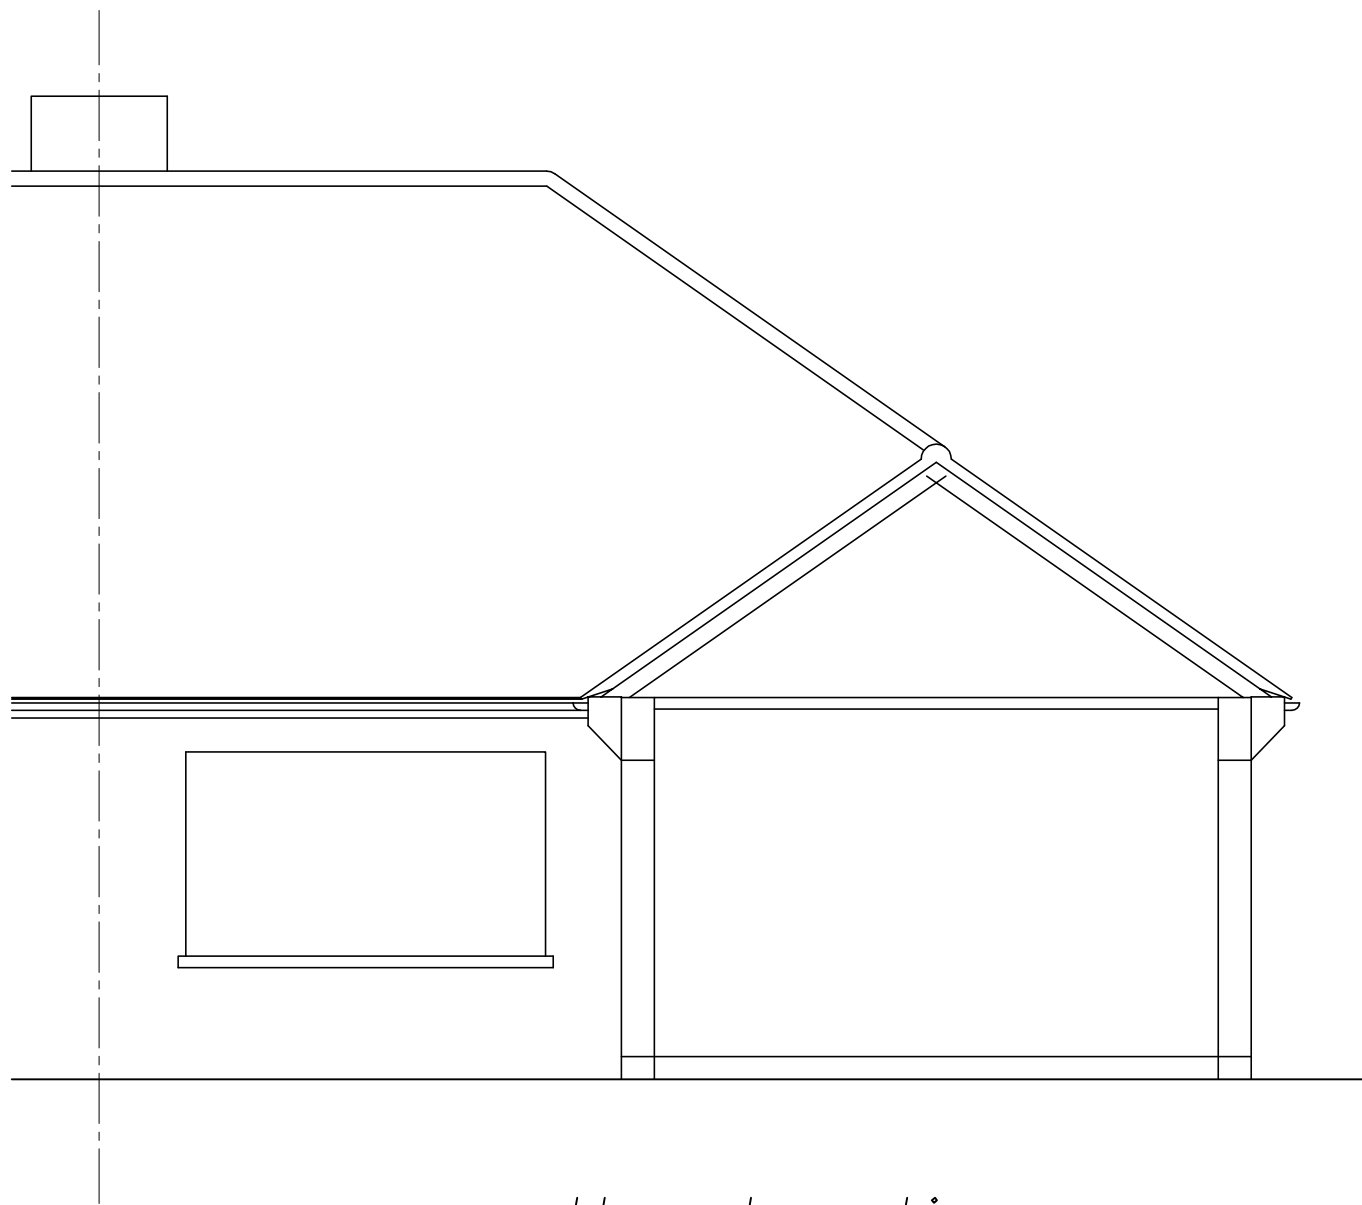

north elevation

The Contractor is to verify all dimensions, alignment, levels and datums prior to commencement of work.
Any discrepancies are to be reported immediately to the Surveyor.
Variations and modifications to the work shown on these drawings are not to be carried out without the written permission of the Surveyor.
This drawing is the property of djb Ltd. and must not be copied or reproduced except with their express permission nor may the design or any information thereon be disclosed to any third party.

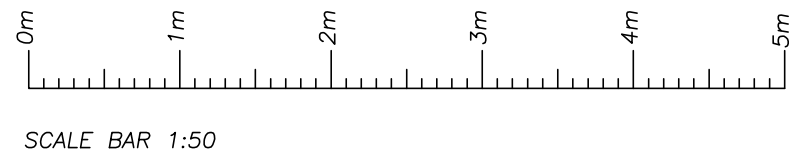

SCALE BAR 1:50

REVISION	BY	DATE	DETAILS
-	-	-	-

djbltd

18 Liverpool Gardens,
Worthing,
West Sussex.
BN11 1RY



Telephone 01903 200123
Mobile 07940 559110
office@djb ltd.co.uk
www.djb ltd.co.uk

PROJECT ADDRESS

2 Hillview Crescent
East Preston
West Sussex
BN16 1RD

DRAWING TITLE

Existing Elevations and Section

DRAWN BY	DATE	DRAWING No.	REV	Scale (original on A1 to crop marks):
DJB	January 2019	18-111-2	-	Elevations 1 : 50 Sections 1 : 50
				Protected By the Copyright, Designs & Patents ACT 1988