


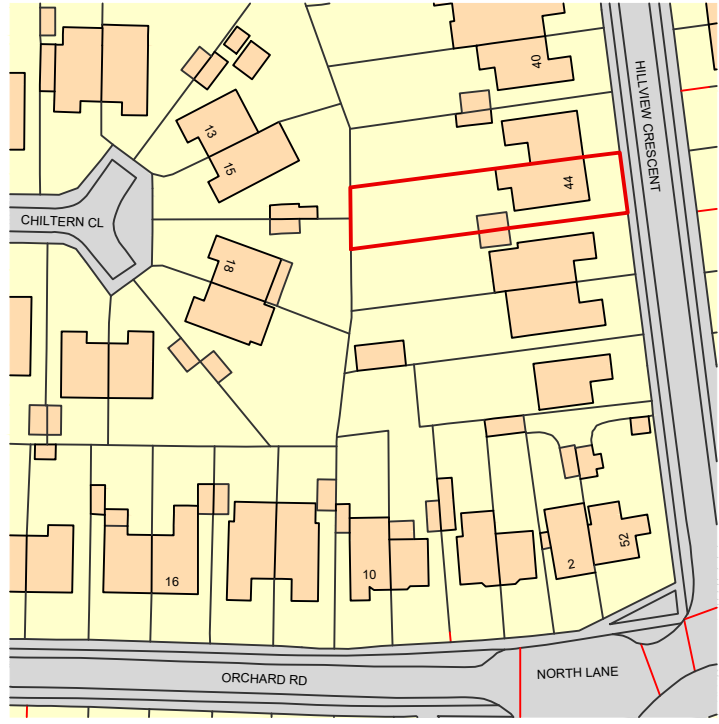

01 LOCATION PLAN
Scale: 1:1250



02 EXISTING BLOCK PLAN
Scale: 1:500




03 PROPOSED BLOCK PLAN
Scale: 1:500



04 EXISTING SITE PLAN
Scale: 1:200



05 PROPOSED SITE PLAN
Scale: 1:200

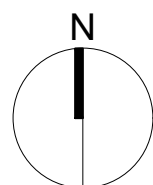

Notes

- All dimensions must be checked on site and not scaled from this drawing, apart from the local authority. Site dimensions taken from licensed Ordnance Survey data.
- Any works commencing on site prior to obtaining full planning and building regulation approval including full condition discharge, is entirely at the client's / contractor's risk.
- The contractor is responsible for taking and checking all levels and dimensions prior to ordering materials and starting work on site.
- Any discrepancies are to be reported to SB Architectural Design prior to commencing any works.
- All building work is to be carried out in accordance with building regulations and to the satisfaction of the local authority and as such additional unforeseen building works may be required on site.
- These drawings do not constitute full working drawings.
- All drawings are copyright of SB Architectural Design and may not be copied or reproduced by any third party without prior written consent.

00 June 2021 SB SB
Planning application.

Rev Date notes Drawn Chkd.

SBA Simon Boseley
Architectural Design

Web: www.sbarchdesign.co.uk
E-mail: sboseley@outlook.com
Tel: 07876 572106

Project
#44 Hillview Crescent

Drawing
Site, Block & Location Plans

Job Ref CAR Dwg No 1000 Revision 00

Scale(s) 1:1250, 1:500, 1:200 Size A1 Date May 2021 Drawn Chkd SB SB

Status
Planning