




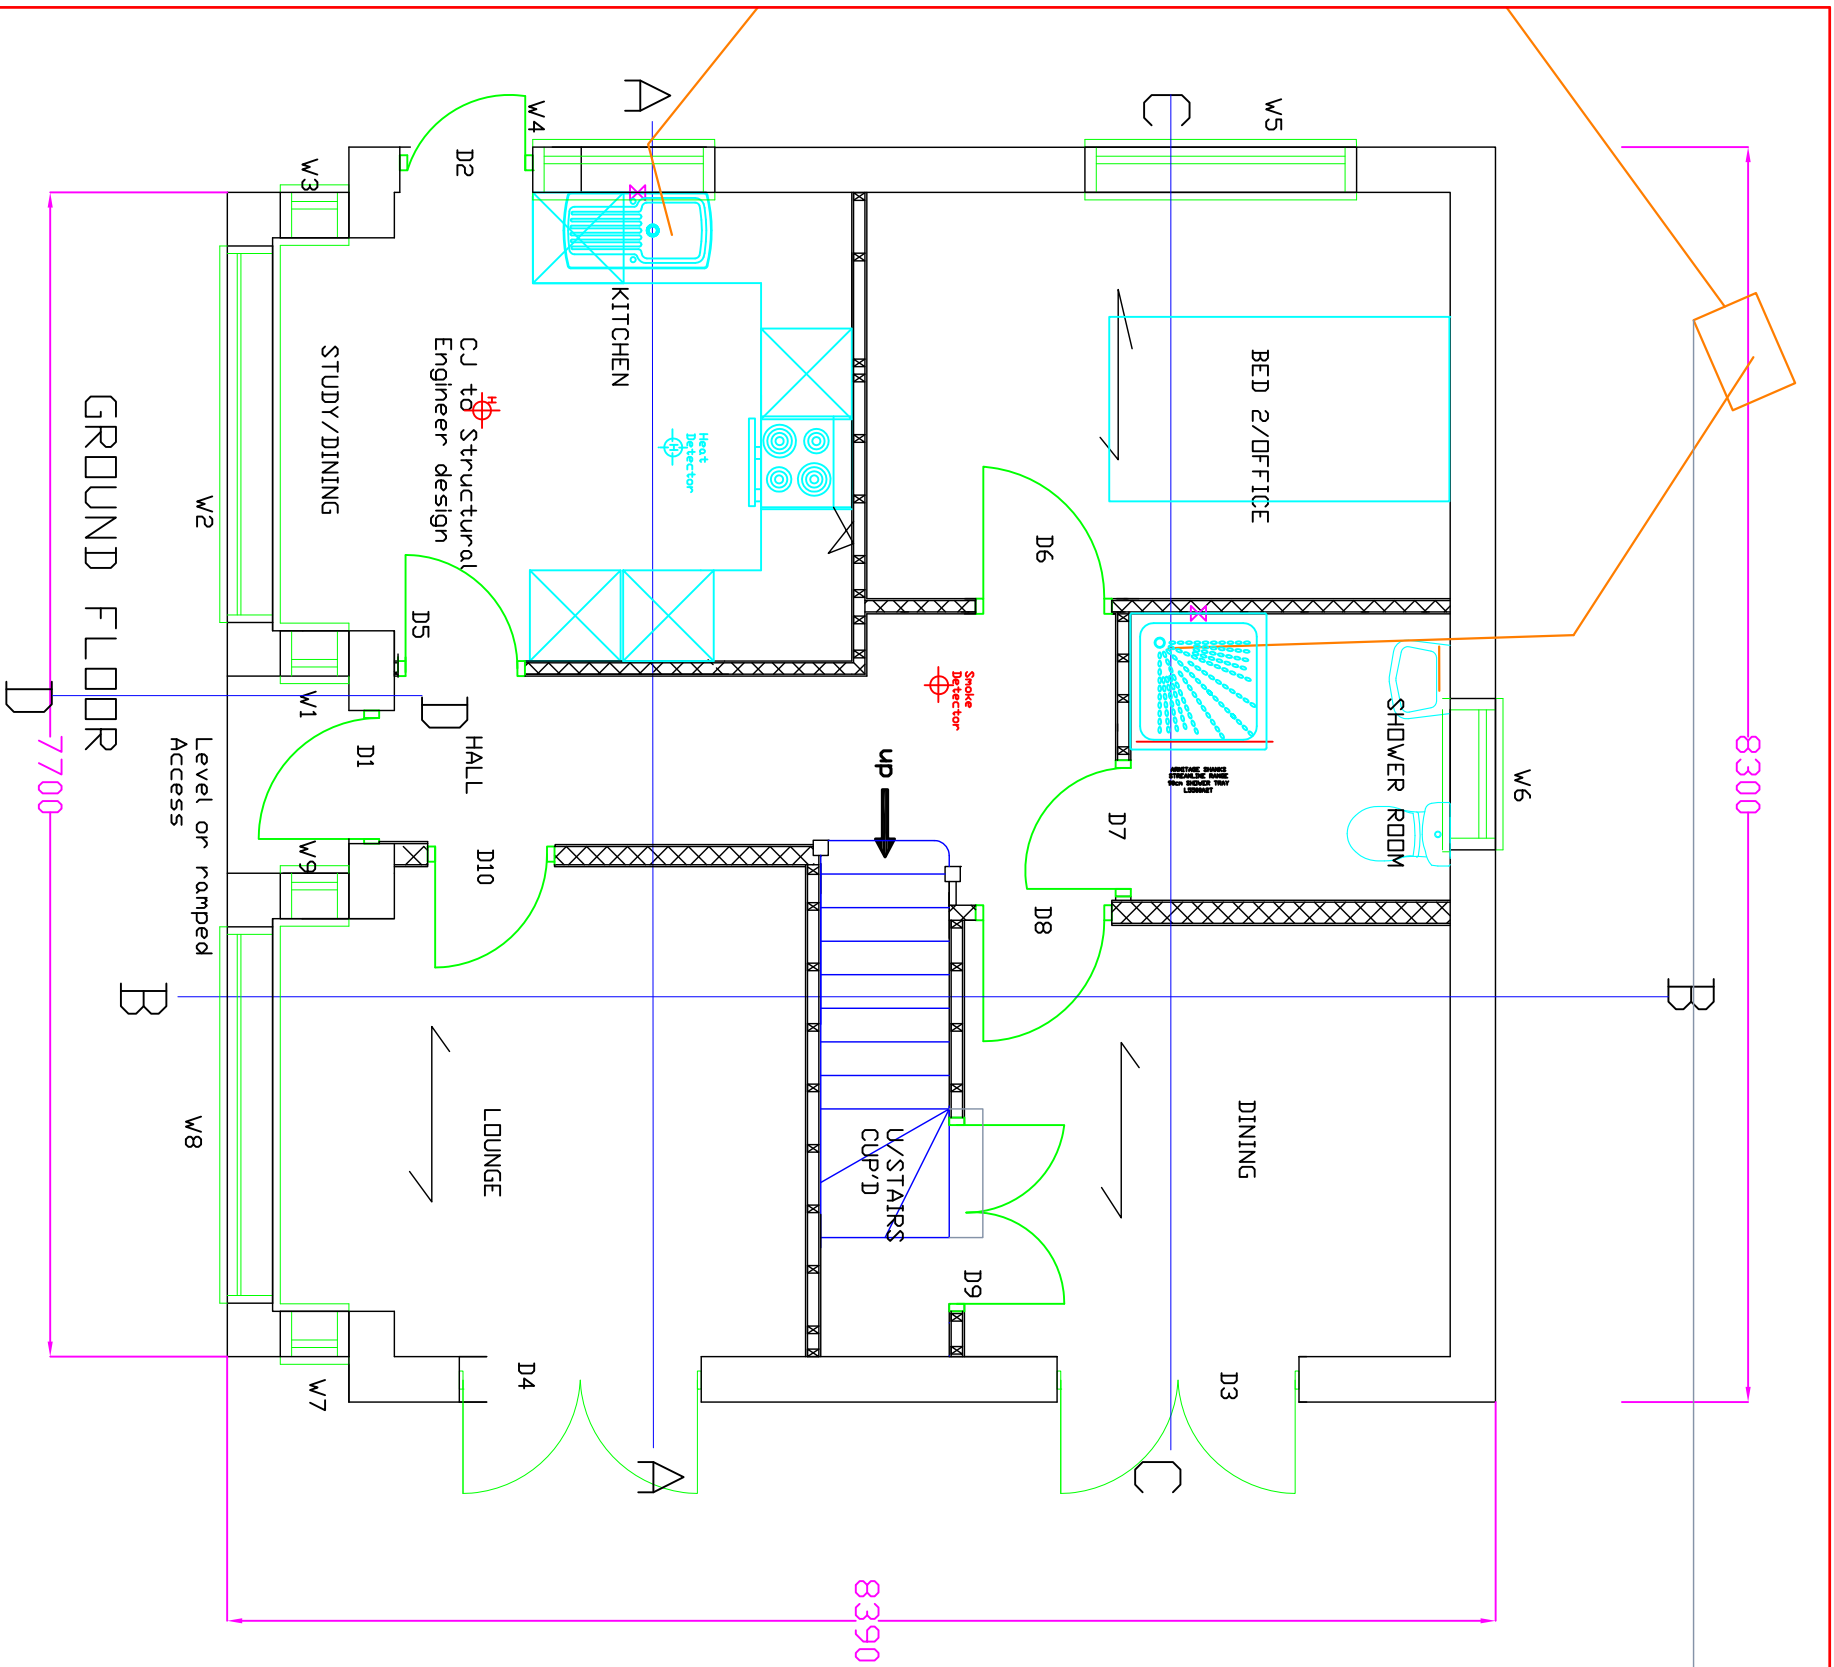


PROPOSED FLOOR PLANS 1:50

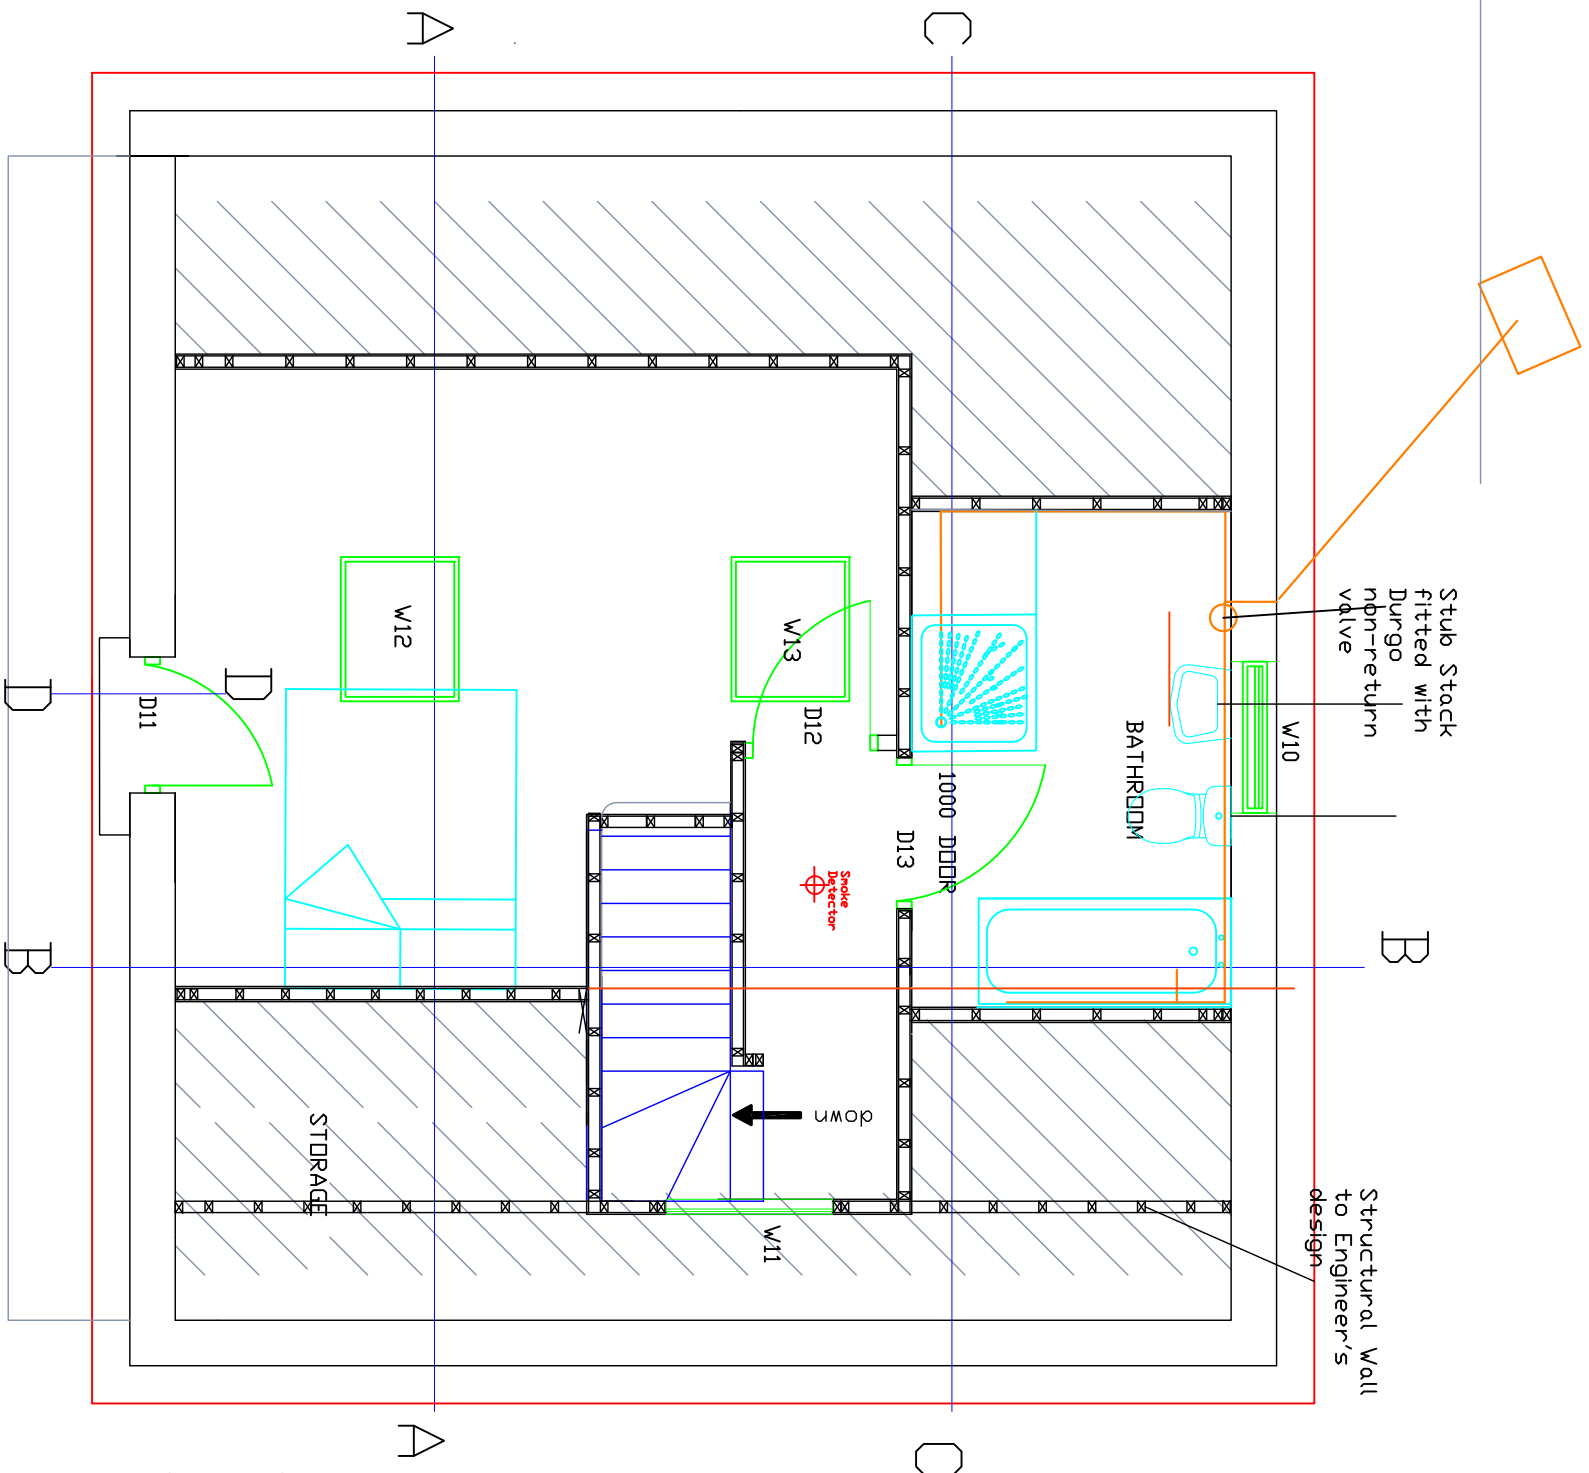


FIRST FLOOR

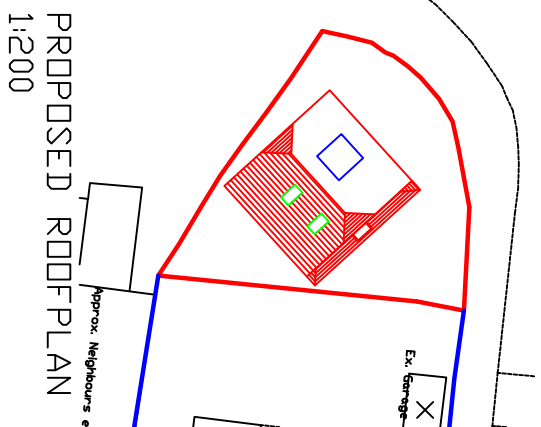

PROPOSED ROOF PLAN 1:200

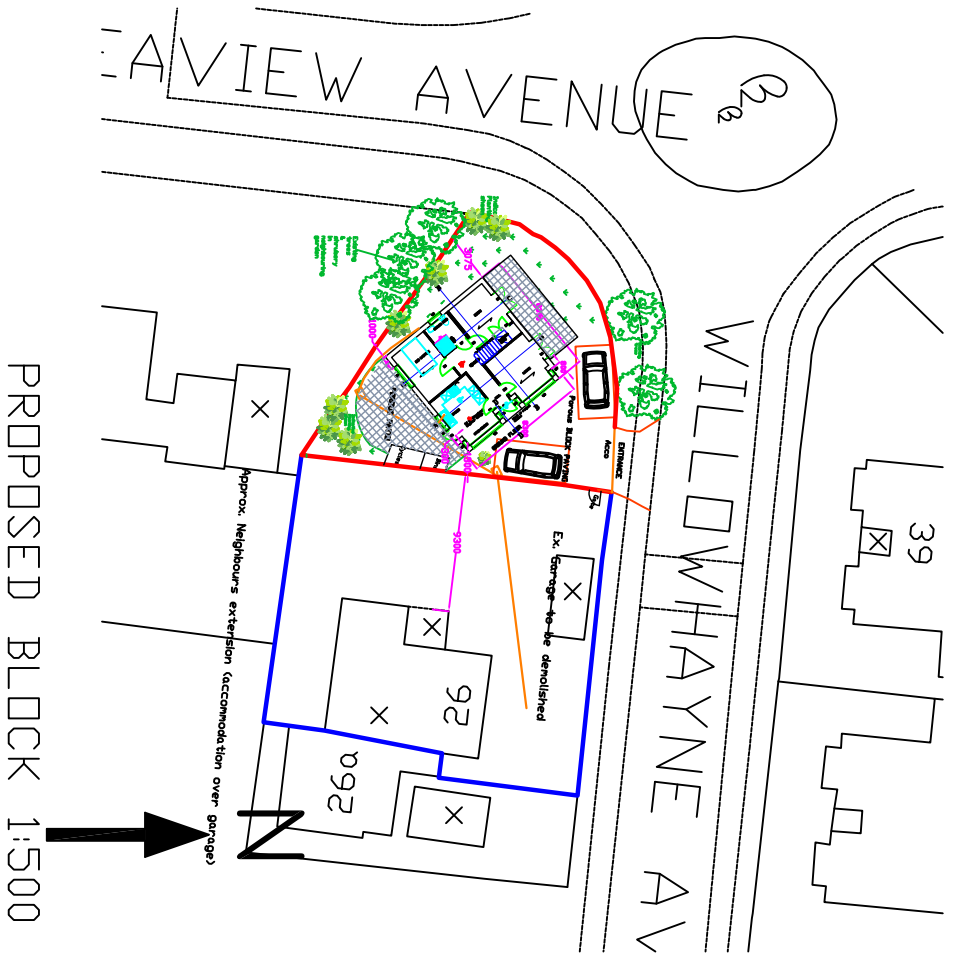

PROPOSED BLOCK 1:500

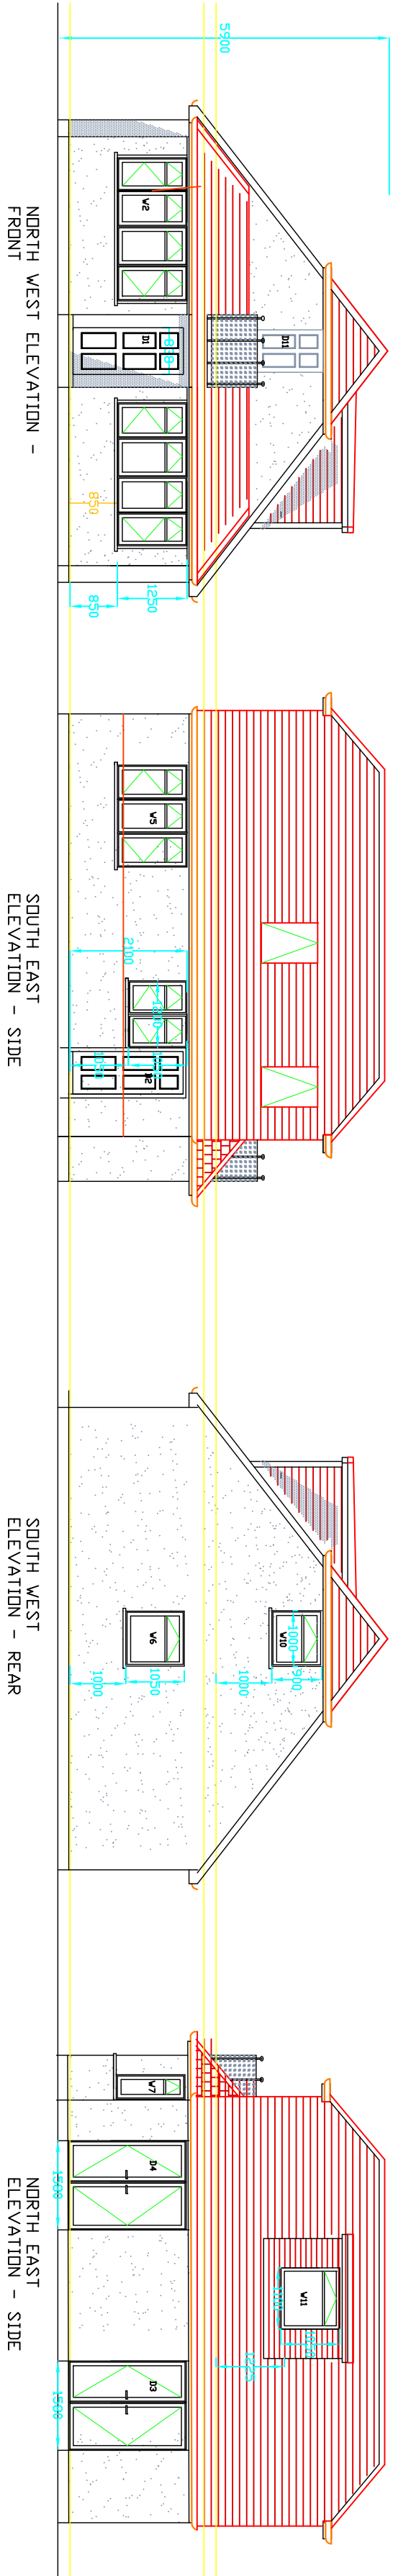

PROPOSED ELEVATIONS 1:100

WORKS

THE WORK IS TO BE CARRIED OUT IN ACCORDANCE WITH THE APPROVAL OF LOCAL AUTHORITY ADMINISTERED BY THE BUILDING CONTROL OFFICER. NO WORK IS TO BE CARRIED OUT PRIOR TO THE RECEIPT OF PLANNING PERMISSION, IF REQUIRED.

ALL WORKS TO BE CARRIED OUT IN STRICT ACCORDANCE WITH RELEVANT PARTS OF BUILDING REGULATIONS ACT 1984 & 1985 AND ALL SUBSEQUENT REVISIONS TO THE APPROVED DOCUMENT 2000 AND SUBSEQUENT AMENDMENTS.

ALL EXTERNAL FINISHES TO MATCH EXISTING. NO PART OF NEW BUILDING TO EXCEED BOUNDARY.

All dimensions to be checked on site prior to commencement of work, except for planning purposes. This drawing is the copyright of CALDOTECH LTD and may not be copied, altered or reproduced in any manner without written authority.

CALDOTECH LTD
41 WILLOWHAIRNE AVE
EAST PRESTON
WEST SUSSEX
BN16 1PL
Telephone 01903 859176

PROPOSED FLOOR PLANS,
ELEVATIONS, BLOCK & ROOF PLAN
PROPOSED CHARTER BUNGLOW WEST OF
28 WILLOWHAIRNE AVENUE
EAST PRESTON
WEST SUSSEX
BN16 1PL

Mrs Caeleth Brown	EG	20/6/10
R6 Reduced size bungalow	EG	20/6/10
R5 Amendments for Building Control	EG	20/1/10
R4 Client Approval for Planning	EG	10/4/09
Issue Details	By	Date
SCALE	AS SHOWN on A2	20/6/10
DATE	20/6/10	7079/02 R6
DRAWING NUMBER	7079/02 R6	