




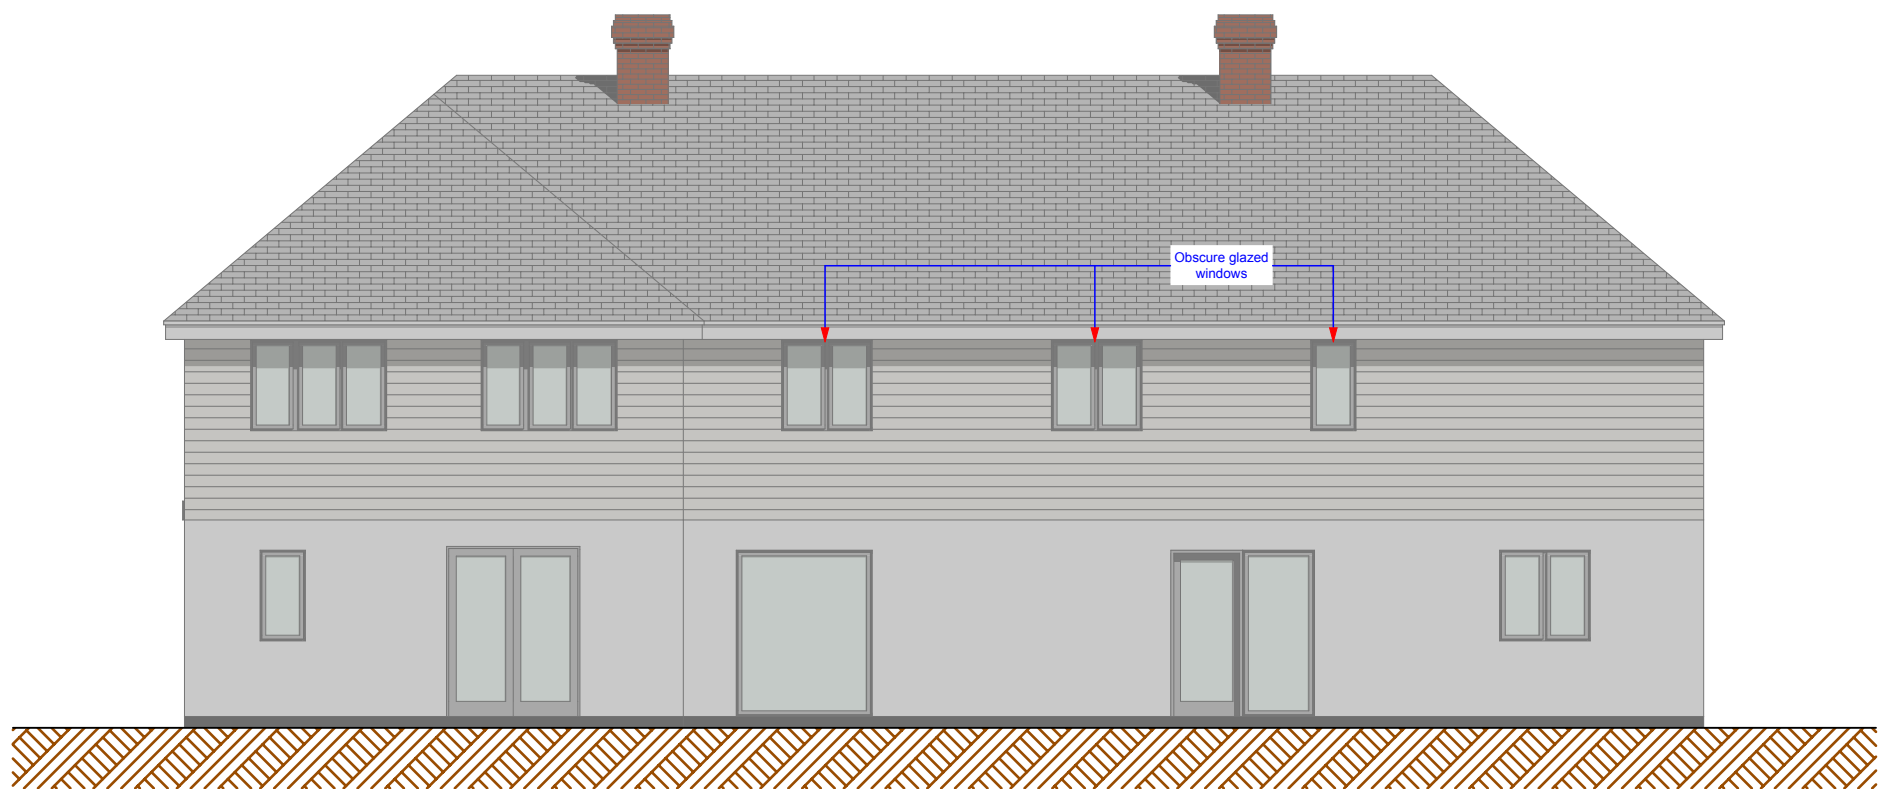

NORTH ELEVATION

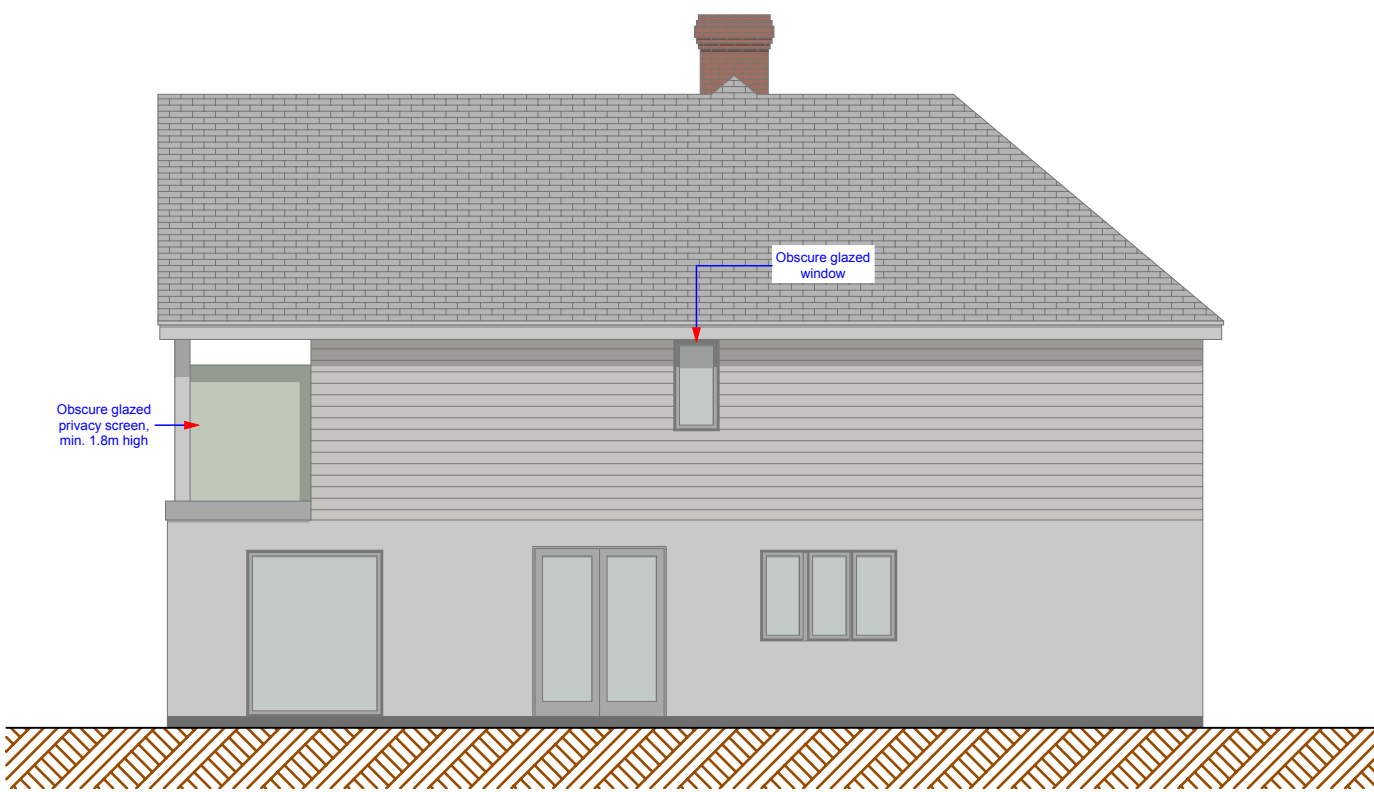

EAST ELEVATION

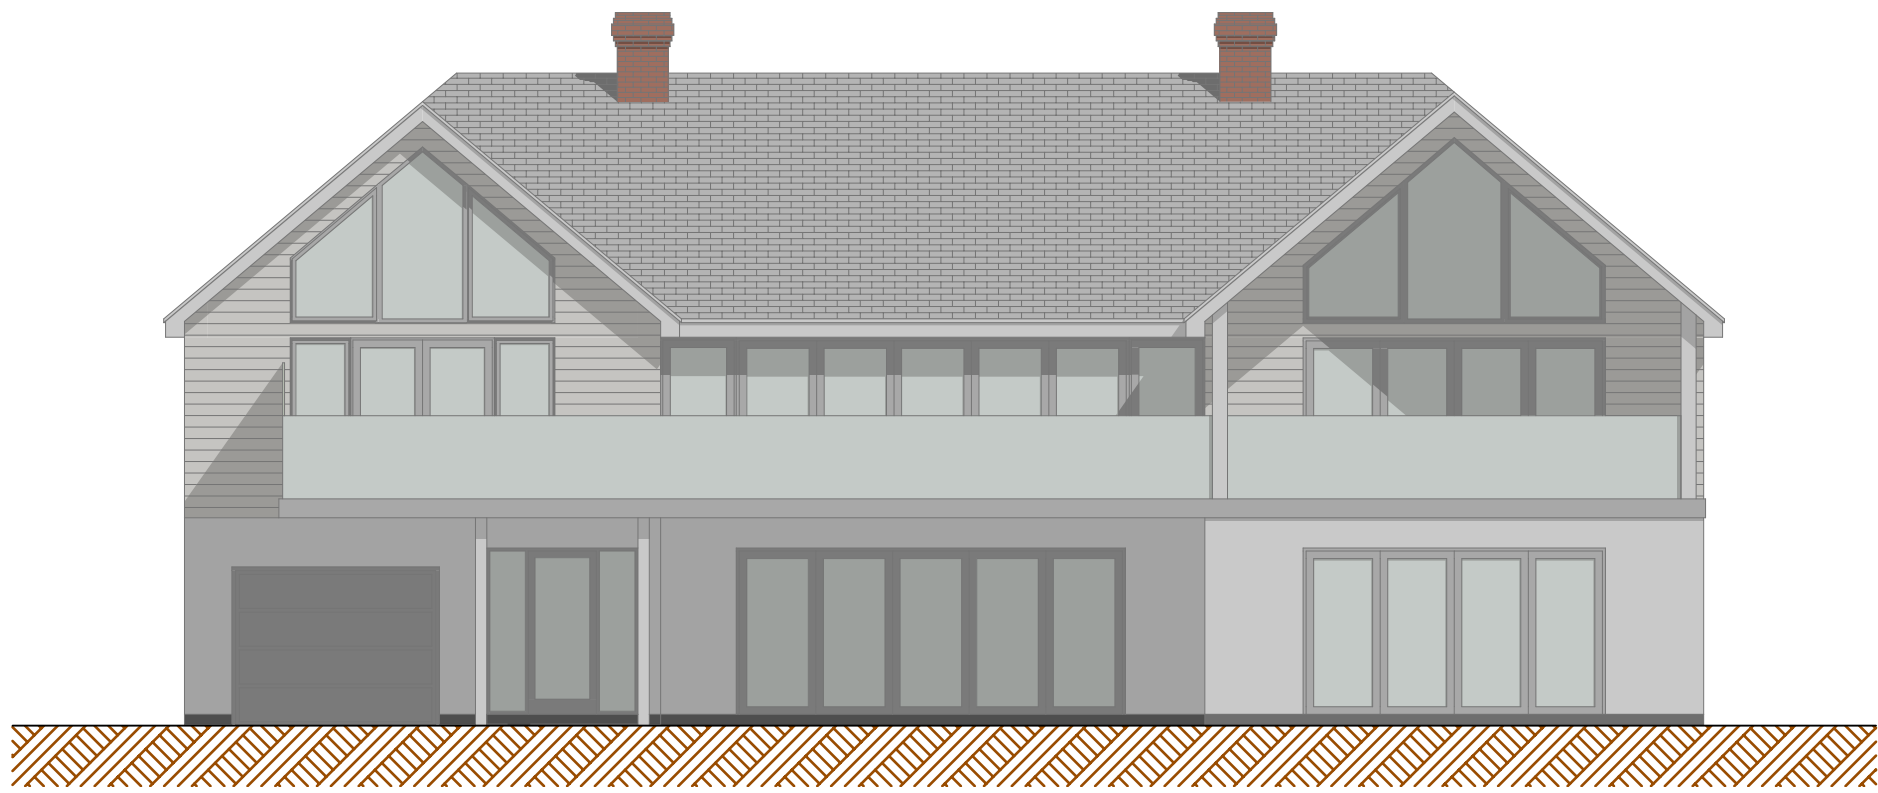

WEST ELEVATION

Notes:

Materials Schedule

Main walls - grey decorated facing brick plinth, smooth white through coloured render to ground floor, and fibre cement weatherboard to first floor and gables.

Chimneys - Facing brick.

Pitched roofs - natural slate with associated grey concrete ridging, and lead valleys.

Windows/External doors - triple glazed aluminium clad timber casements - Norrsken 'Passive' range or similar.

Joinery - white painted timber.

Rainwater goods - Powder coated aluminium.

Balcony deck - composite deck covering over flat roof finish, and obscured glass.

Balcony Posts - powder coated steel

Revisions:

This drawing is the property of Fuller Associates and is not to be copied, reproduced, retained or disclosed to any unauthorised person either wholly or in part without prior consent. Do not scale from this drawing except for Planning purposes. Use all figured dimensions only. All figured dimensions to be checked on site prior to construction. All discrepancies, errors and omissions to be reported to Fuller Associates prior to construction. Layout and dimensions of existing building to be checked on site.

Chartered Surveyors • Architectural Design

FULLER
ASSOCIATES

10 - 11 The Parade, Willowhayne Crescent,
East Preston, West Sussex, BN16 1NS
tel: 01903 874754
email: architectural@fuller-associates.co.uk
www.fuller-associates.co.uk

Job Title	Seahaven, Seafeld Road, East Preston		
Client	Mr & Mrs D Guise		
Drawing Name	Elevations		
Drawing Status	Planning		
Drawn by	DF	Date	June 19
Checked by		Date	
Drawing Scale	1:100 at A1		
Drawing No	Status	Revision	
193008/	03		