


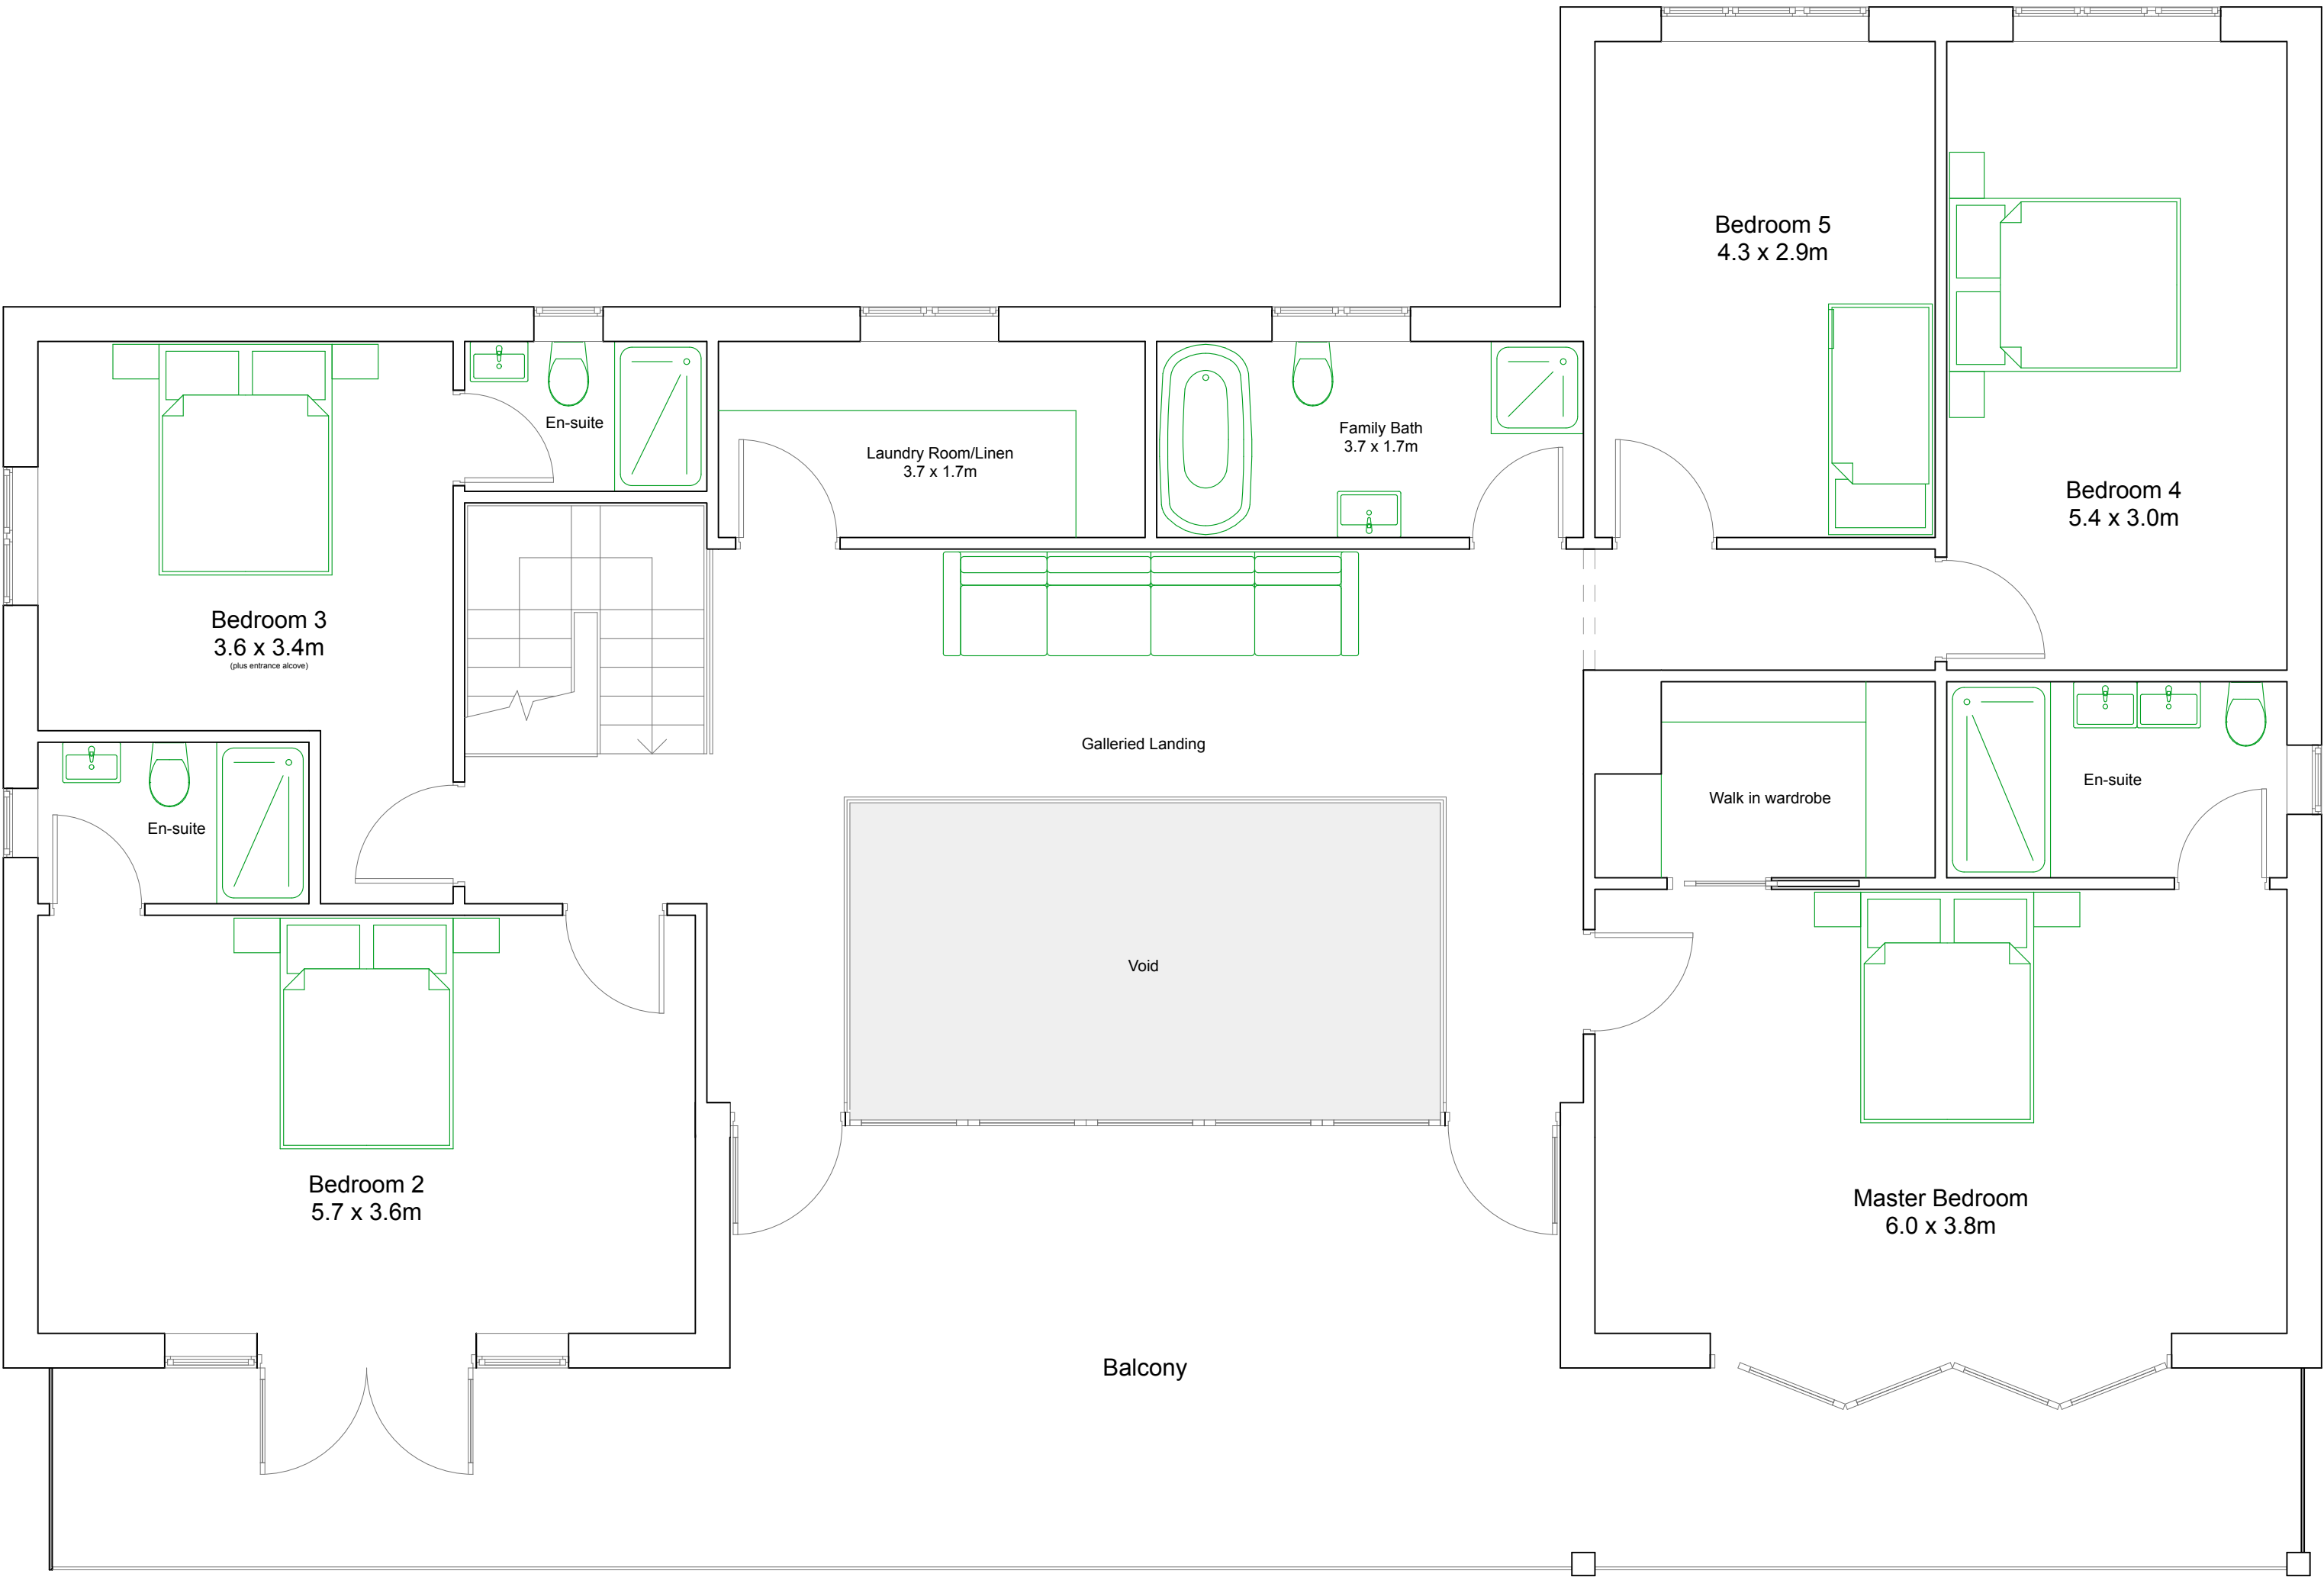

First Floor Plan

Notes:

GEA

Ground Floor - 200m²

First Floor - 188m²

Balcony - 47m²

GIA

Ground Floor - 179m²

First Floor - 167m²

General

Dark grey lines indicate roofs or floors above

Shaded area indicates double height space

Revisions:

A Oct 19 Reduction in width of window to West Elevation in Bed 3.

This drawing is the property of Fuller Associates and is not to be copied reproduced, retained or disclosed to any unauthorised person either wholly or in part without prior consent. Do not scale from this drawing except for Planning purposes. Use all figured dimensions only. All figured dimensions to be checked on site prior to construction. All discrepancies, errors and omissions to be reported to Fuller Associates prior to construction. Layout and dimensions of existing building to be checked on site.

Chartered Surveyors • Architectural Design

FULLER

ASSOCIATES

10 - 11 The Parade, Willowhayne Crescent,
East Preston, West Sussex, BN16 1NS
tel: 01903 874754
email: architectural@fuller-associates.co.uk
www.fuller-associates.co.uk

Job Title

Seahaven, Seafeld Road,
East Preston

Client

Mr & Mrs D Guise

Drawing Name

First Floor Plan

Drawing Status

Planning

Drawn by

DF

Date

June 19

Checked by

Date

Drawing Scale

1:50 at A1

Drawing No

193008/

Status

02

Revision

A