


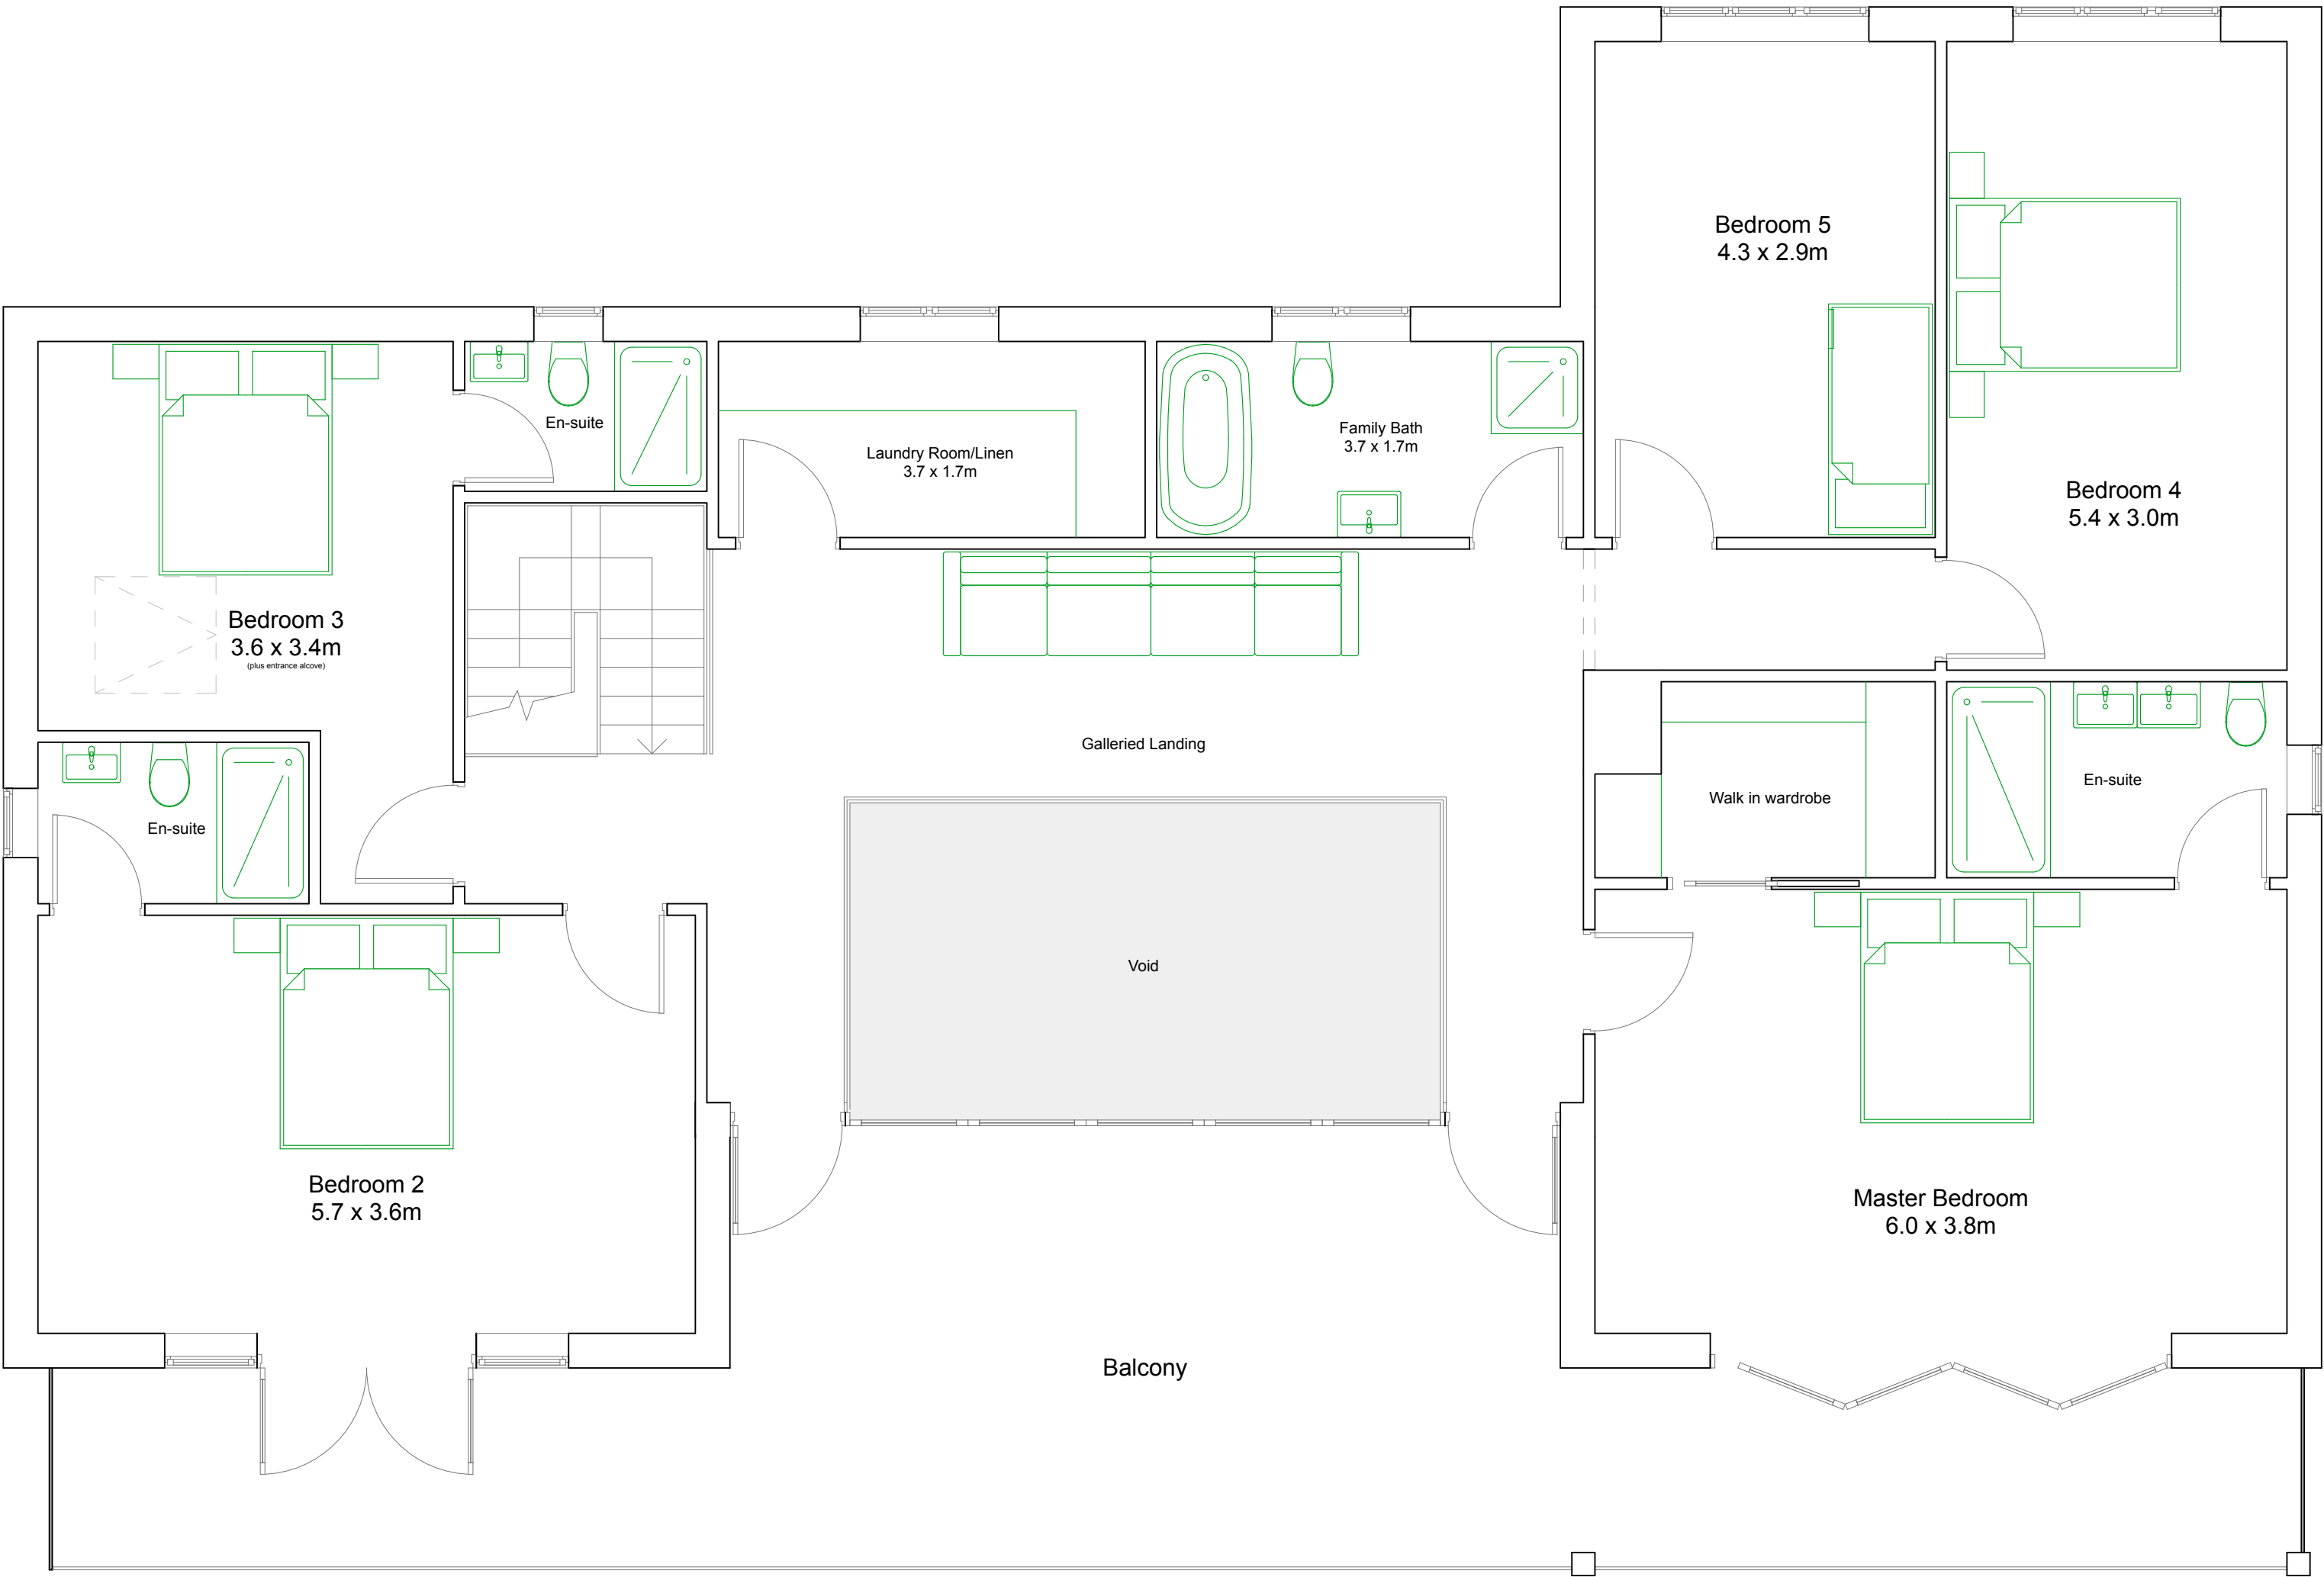

First Floor Plan

Notes:

GEA

Ground Floor - 200m²

First Floor - 188m²

Balcony - 47m²

GIA

Ground Floor - 179m²

First Floor - 167m²

General

Dark grey lines indicate roofs or floors above

Shaded area indicates double height space

Revisions:

- A Oct 19 Reduction in width of window to West Elevation in Bed 3.
- B Nov 19 Omission of casement window in Bed3 and introduction of skylight.

This drawing is the property of Fuller Associates and is not to be copied reproduced, retained or disclosed to any unauthorised person either wholly or in part without prior consent. Do not scale from this drawing except for Planning purposes. Use all figured dimensions only. All figured dimensions to be checked on site prior to construction. All discrepancies, errors and omissions to be reported to Fuller Associates prior to construction. Layout and dimensions of existing building to be checked on site.

Chartered Surveyors • Architectural Design

FULLER

ASSOCIATES

10 - 11 The Parade, Willowhayne Crescent,
East Preston, West Sussex, BN16 1NS
tel: 01903 874754
email: architectural@fuller-associates.co.uk
www.fuller-associates.co.uk

Job Title	Seahaven, Seafeld Road, East Preston		
Client	Mr & Mrs D Guise		
Drawing Name	First Floor Plan		
Drawing Status	Planning		
Drawn by	DF	Date	June 19
Checked by		Date	
Drawing Scale	1:50 at A1		
Drawing No	Status	Revision	
193008/ 02		B	