




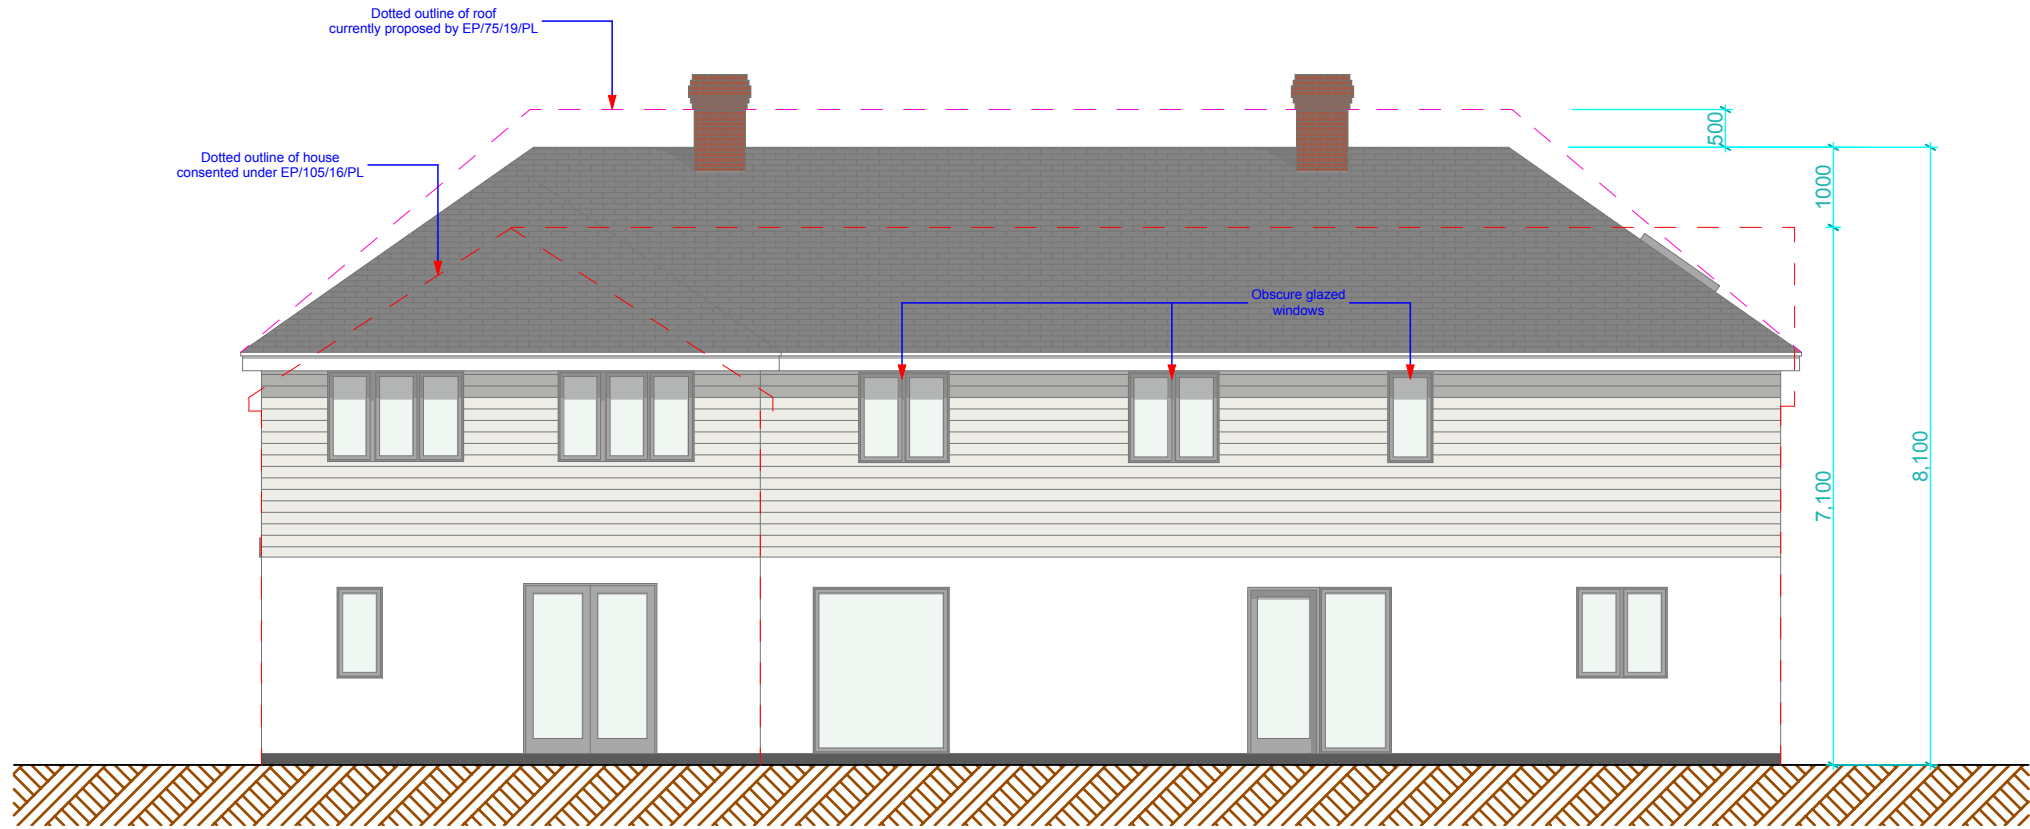


NORTH ELEVATION

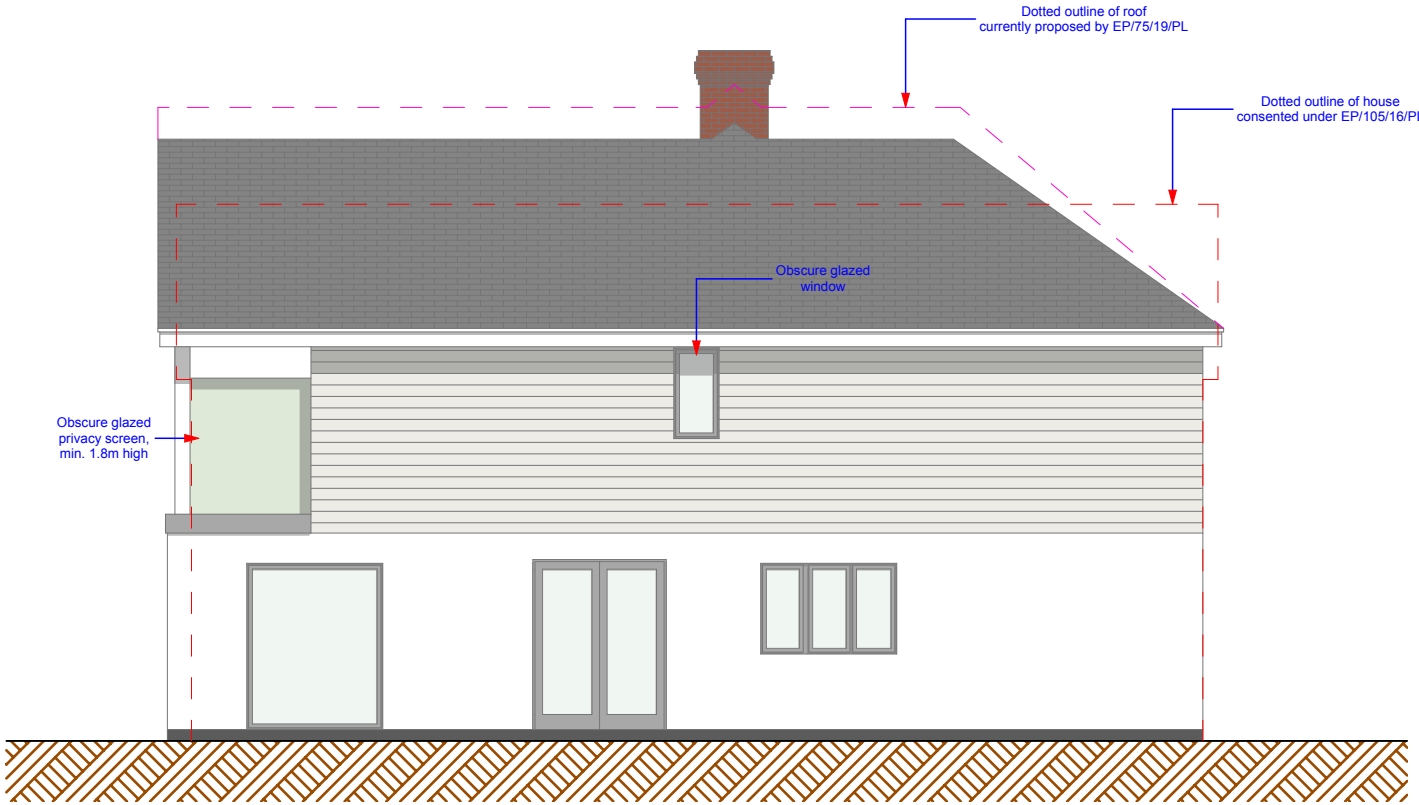


EAST ELEVATION

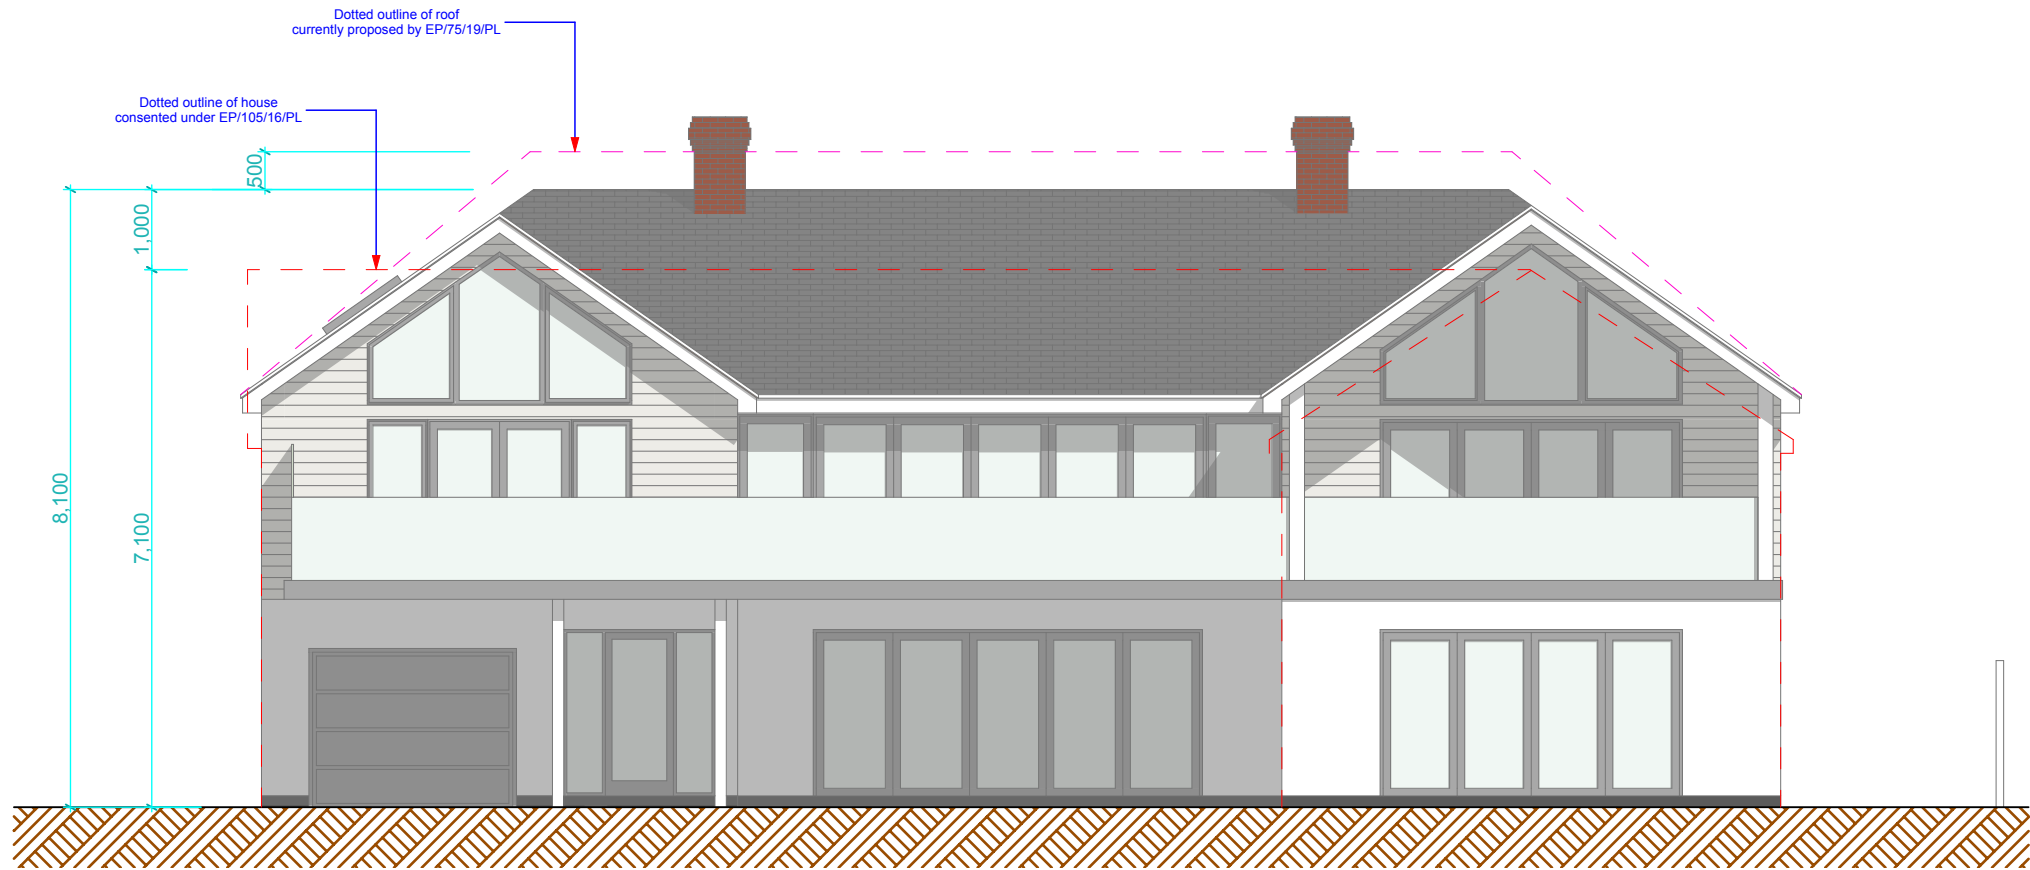


SOUTH ELEVATION

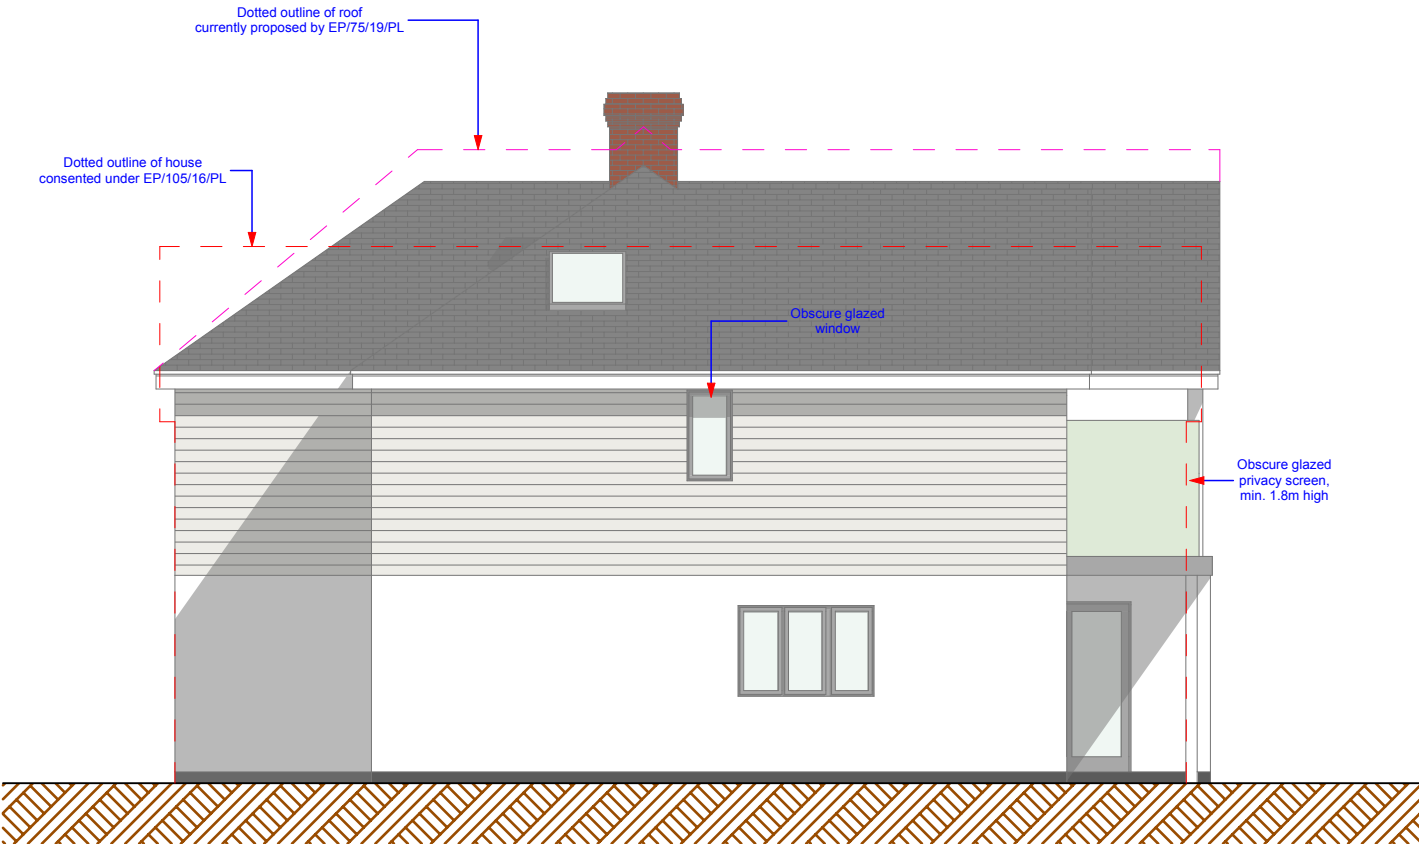

WEST ELEVATION

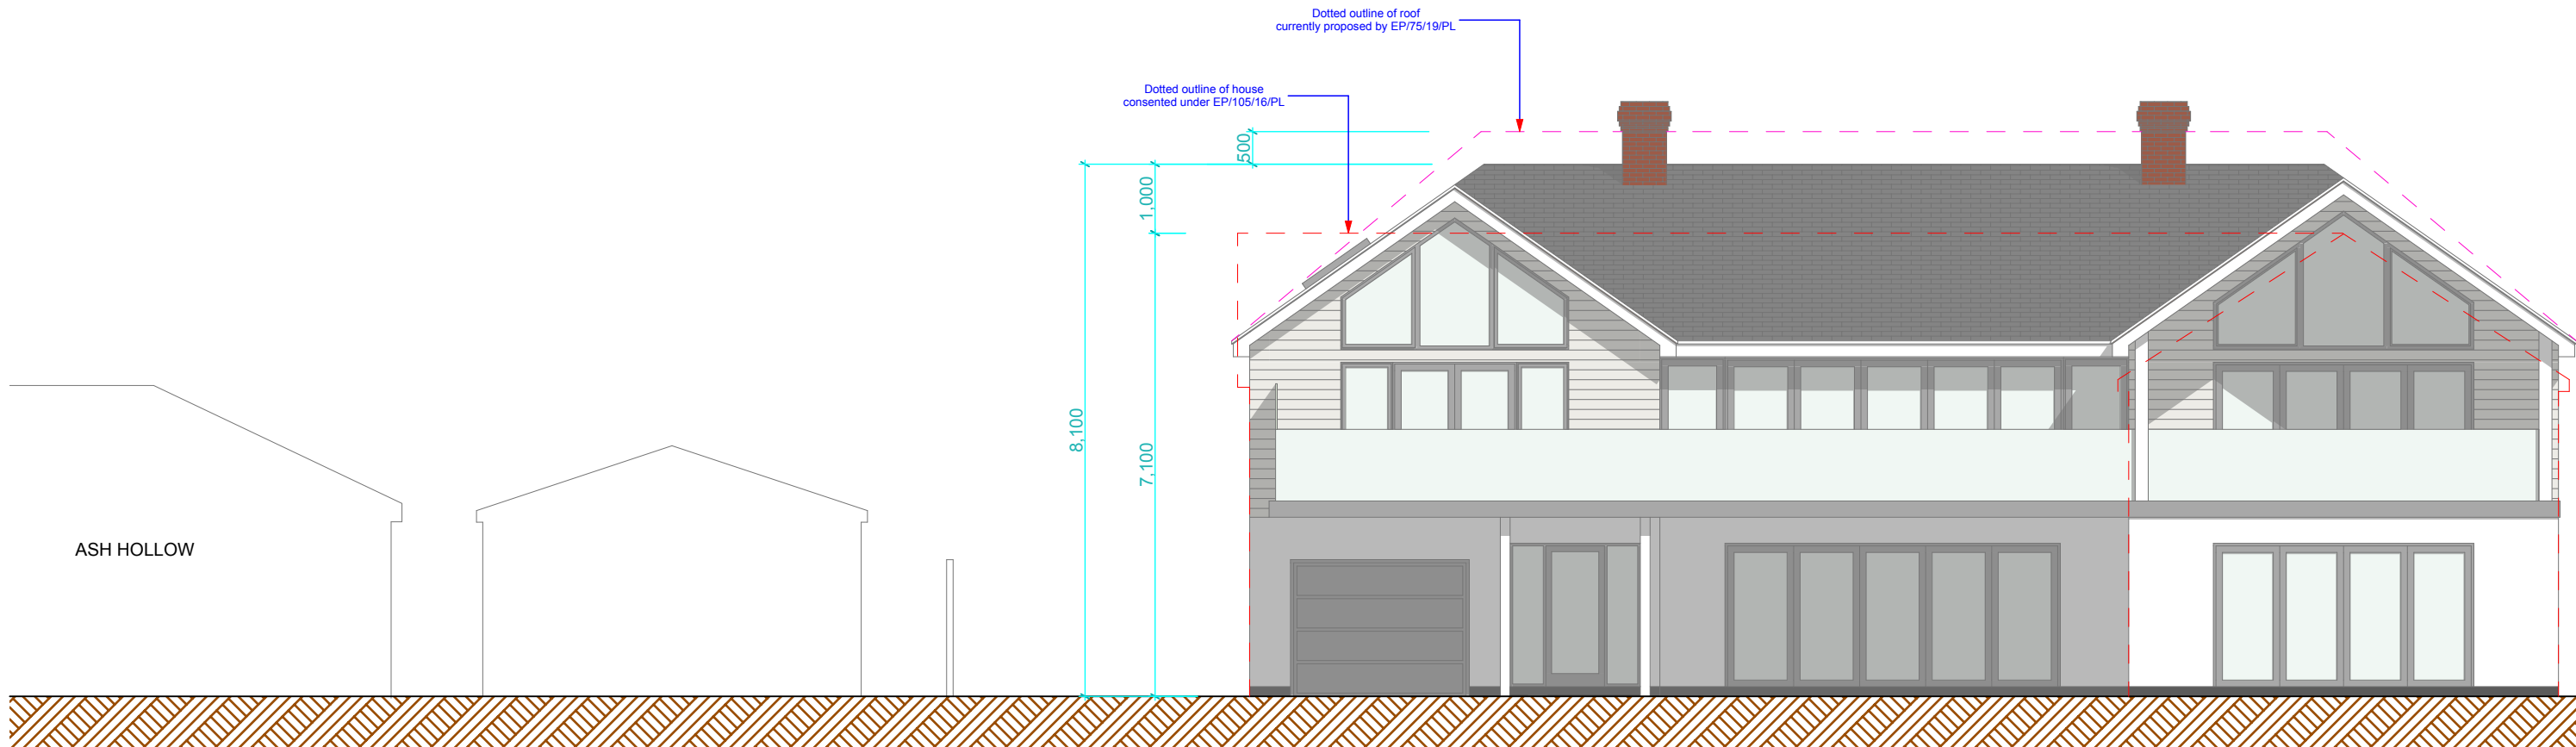

SOUTH ELEVATION

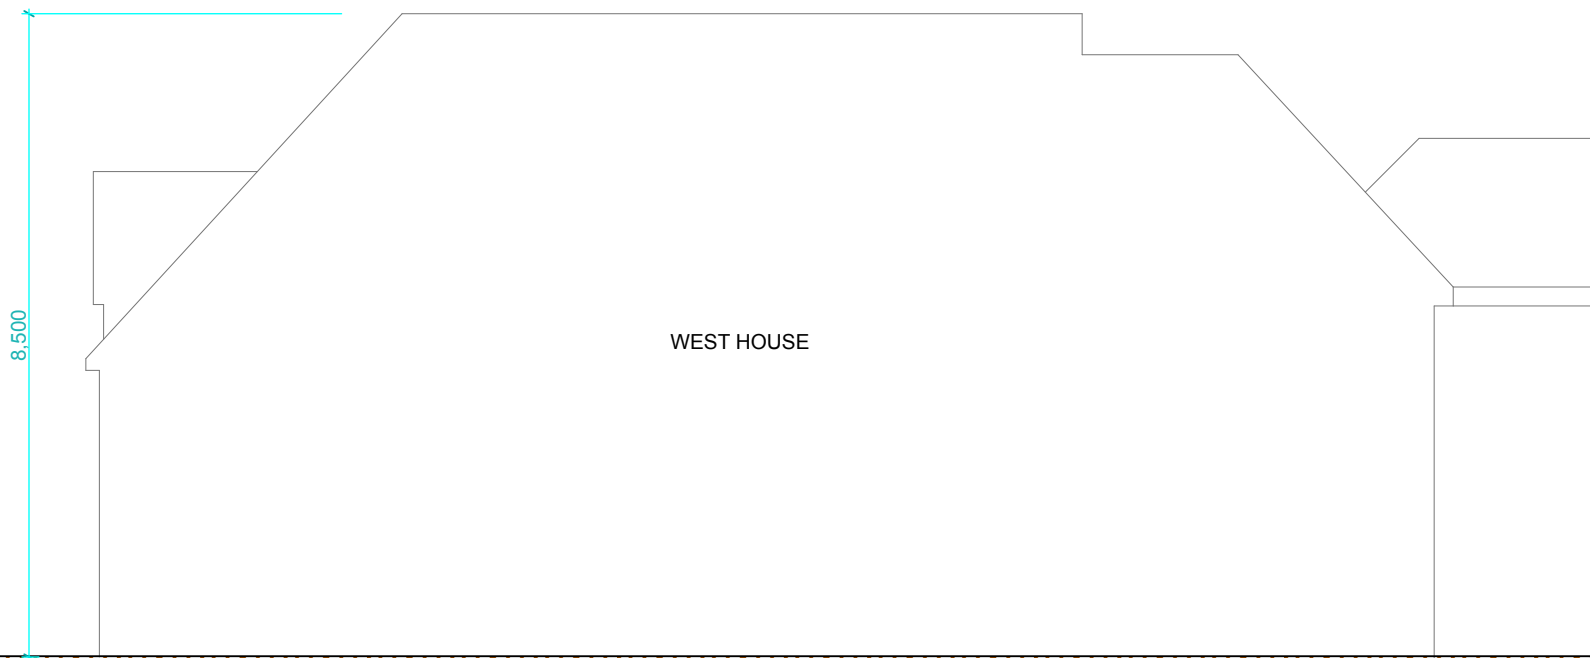

WEST HOUSE

Notes:

Materials Schedule

Main walls - grey decorated facing brick plinth, smooth white through coloured render to ground floor, and fibre cement weatherboard to first floor and gables.

Chimneys - Facing brick.

Pitched roofs - natural slate with associated grey concrete ridging, and lead valleys.

Windows/External doors - triple glazed aluminium clad timber casements - Norrsken 'Passive' range or similar.

Joinery - white painted timber.

Rainwater goods - Powder coated aluminium.

Balcony deck - composite deck covering over flat roof finish, and obscured glass.

Balcony Posts - powder coated steel

Revisions:

A Oct 19 Addition of street scene. Reduction in roof height from current proposed scheme by 0.5m, addition of outline of house consented under EP/105/16/PL, and outline of roof currently proposed by EP/75/19/PL.

B Nov 19 Omission of casement window to FF West Elevation (Bed 3) and addition of skylight.

This drawing is the property of Fuller Associates and is not to be copied, reproduced, retained or disclosed to any unauthorised person either wholly or in part without prior consent. Do not scale from this drawing except for Planning purposes. Use all figured dimensions only. All figured dimensions to be checked on site prior to construction. All discrepancies, errors and omissions to be reported to Fuller Associates prior to construction. Layout and dimensions of existing building to be checked on site.

Chartered Surveyors • Architectural Design



10 - 11 The Parade, Willowhayne Crescent,
East Preston, West Sussex, BN16 1NS
tel: 01903 874754
email: architectural@fuller-associates.co.uk
www.fuller-associates.co.uk

Job Title

Seahaven, Seafeld Road,
East Preston

Client

Mr & Mrs D Guise

Drawing Name

Elevations

Drawing Status

Planning

Drawn by DF Date June 19

Checked by Date

Drawing Scale

1:100 at A1

Drawing No Status Revision

193008/ 03 B