




Scale Bar 1:100

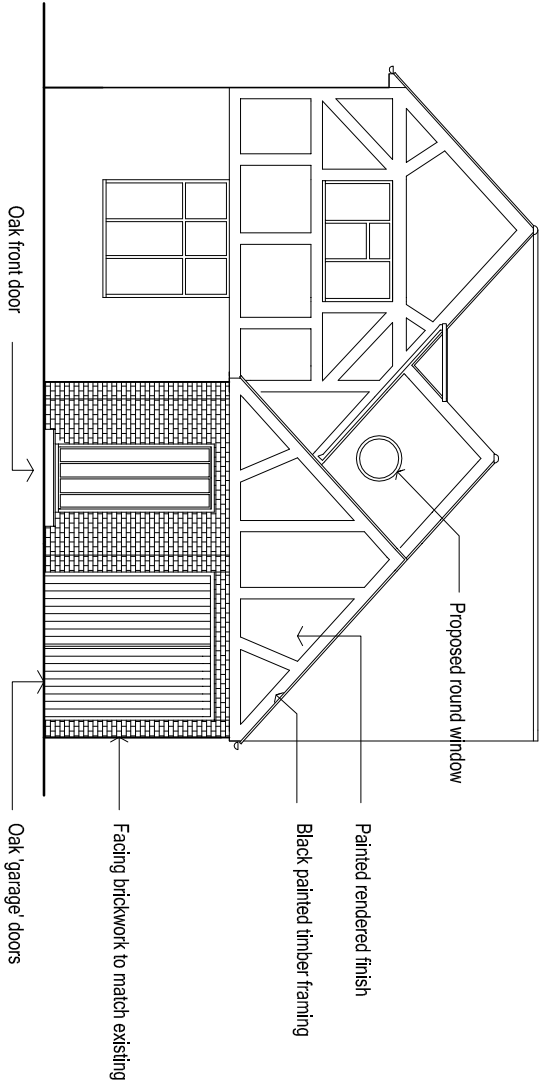


PROPOSED EAST ELEVATION 1:100

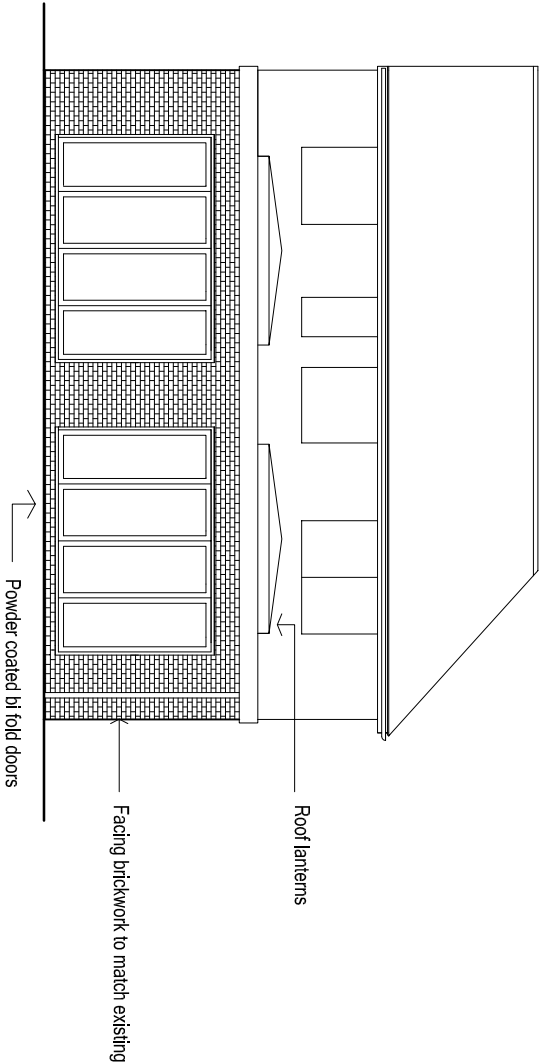

PROPOSED WEST ELEVATION 1:100

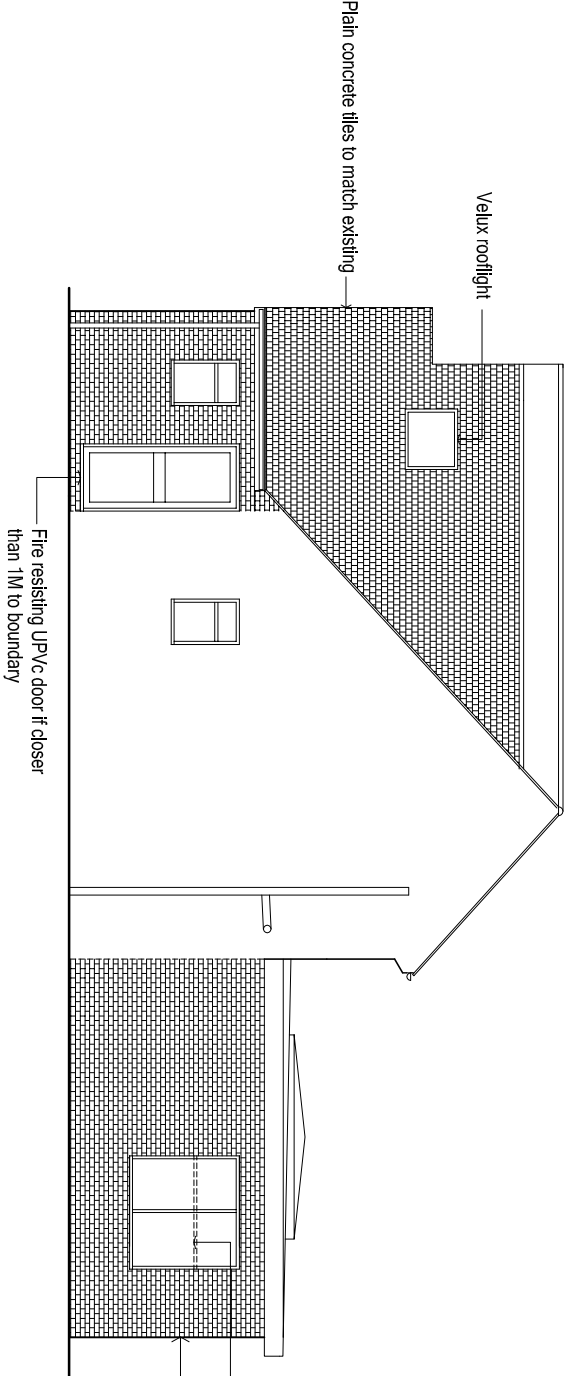

PROPOSED NORTH ELEVATION 1:100

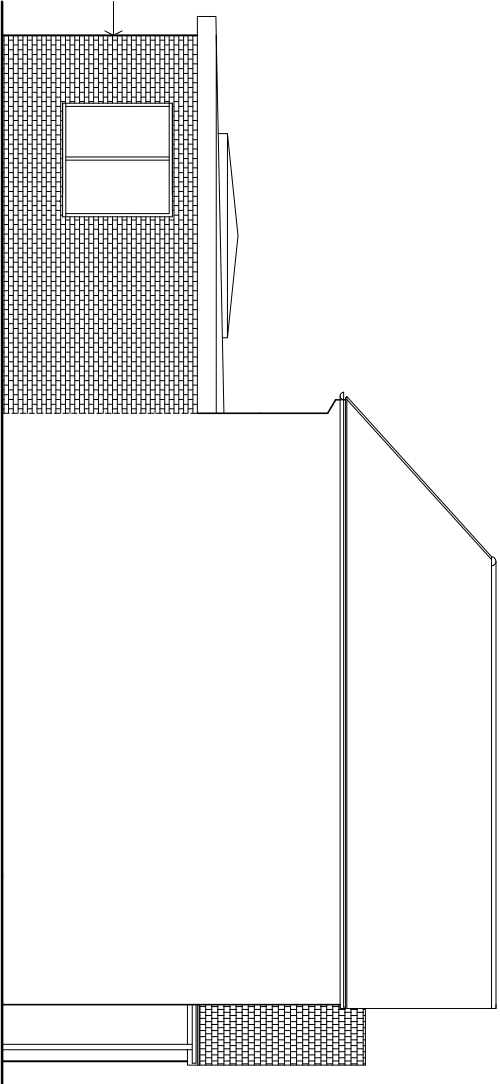

PROPOSED SOUTH ELEVATION 1:100

ARW Design	DRAWING TITLE: PROPOSED ELEVATIONS		LOCATION: 86, SEA ROAD, EAST PRESTON, WEST SUSSEX CLIENT: J. & D. COULSON	SCALE: AS NOTED @ paper size A3 DATE: OCT 2018	DRAWN: ARW	DRAWING NO: 4393/2
	PROJECT: PROPOSED SINGLE STOREY REAR EXTENSION & TWO STOREY FRONT EXTENSION					
	REVISION: A					