





Proposed Location Plan

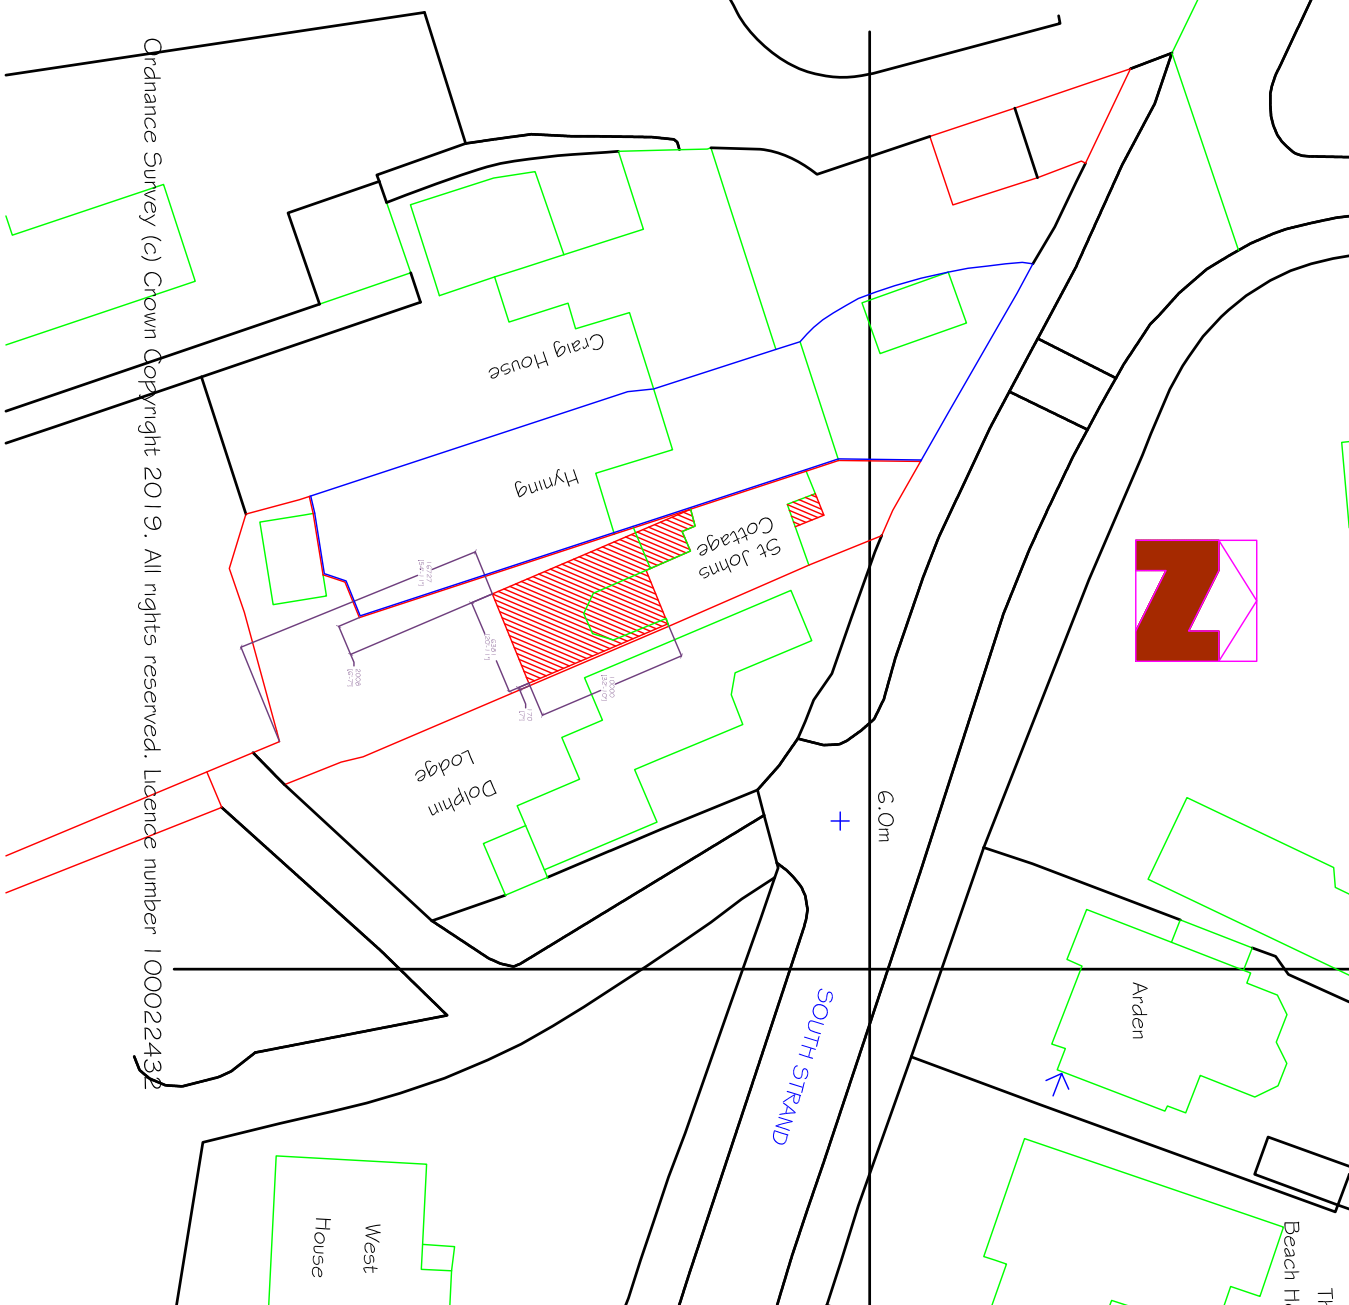

Scale 1:500 @ A1
Proposed Block Plan

St John's Cottage & Hynings are both
owned by Mr J Chatterton

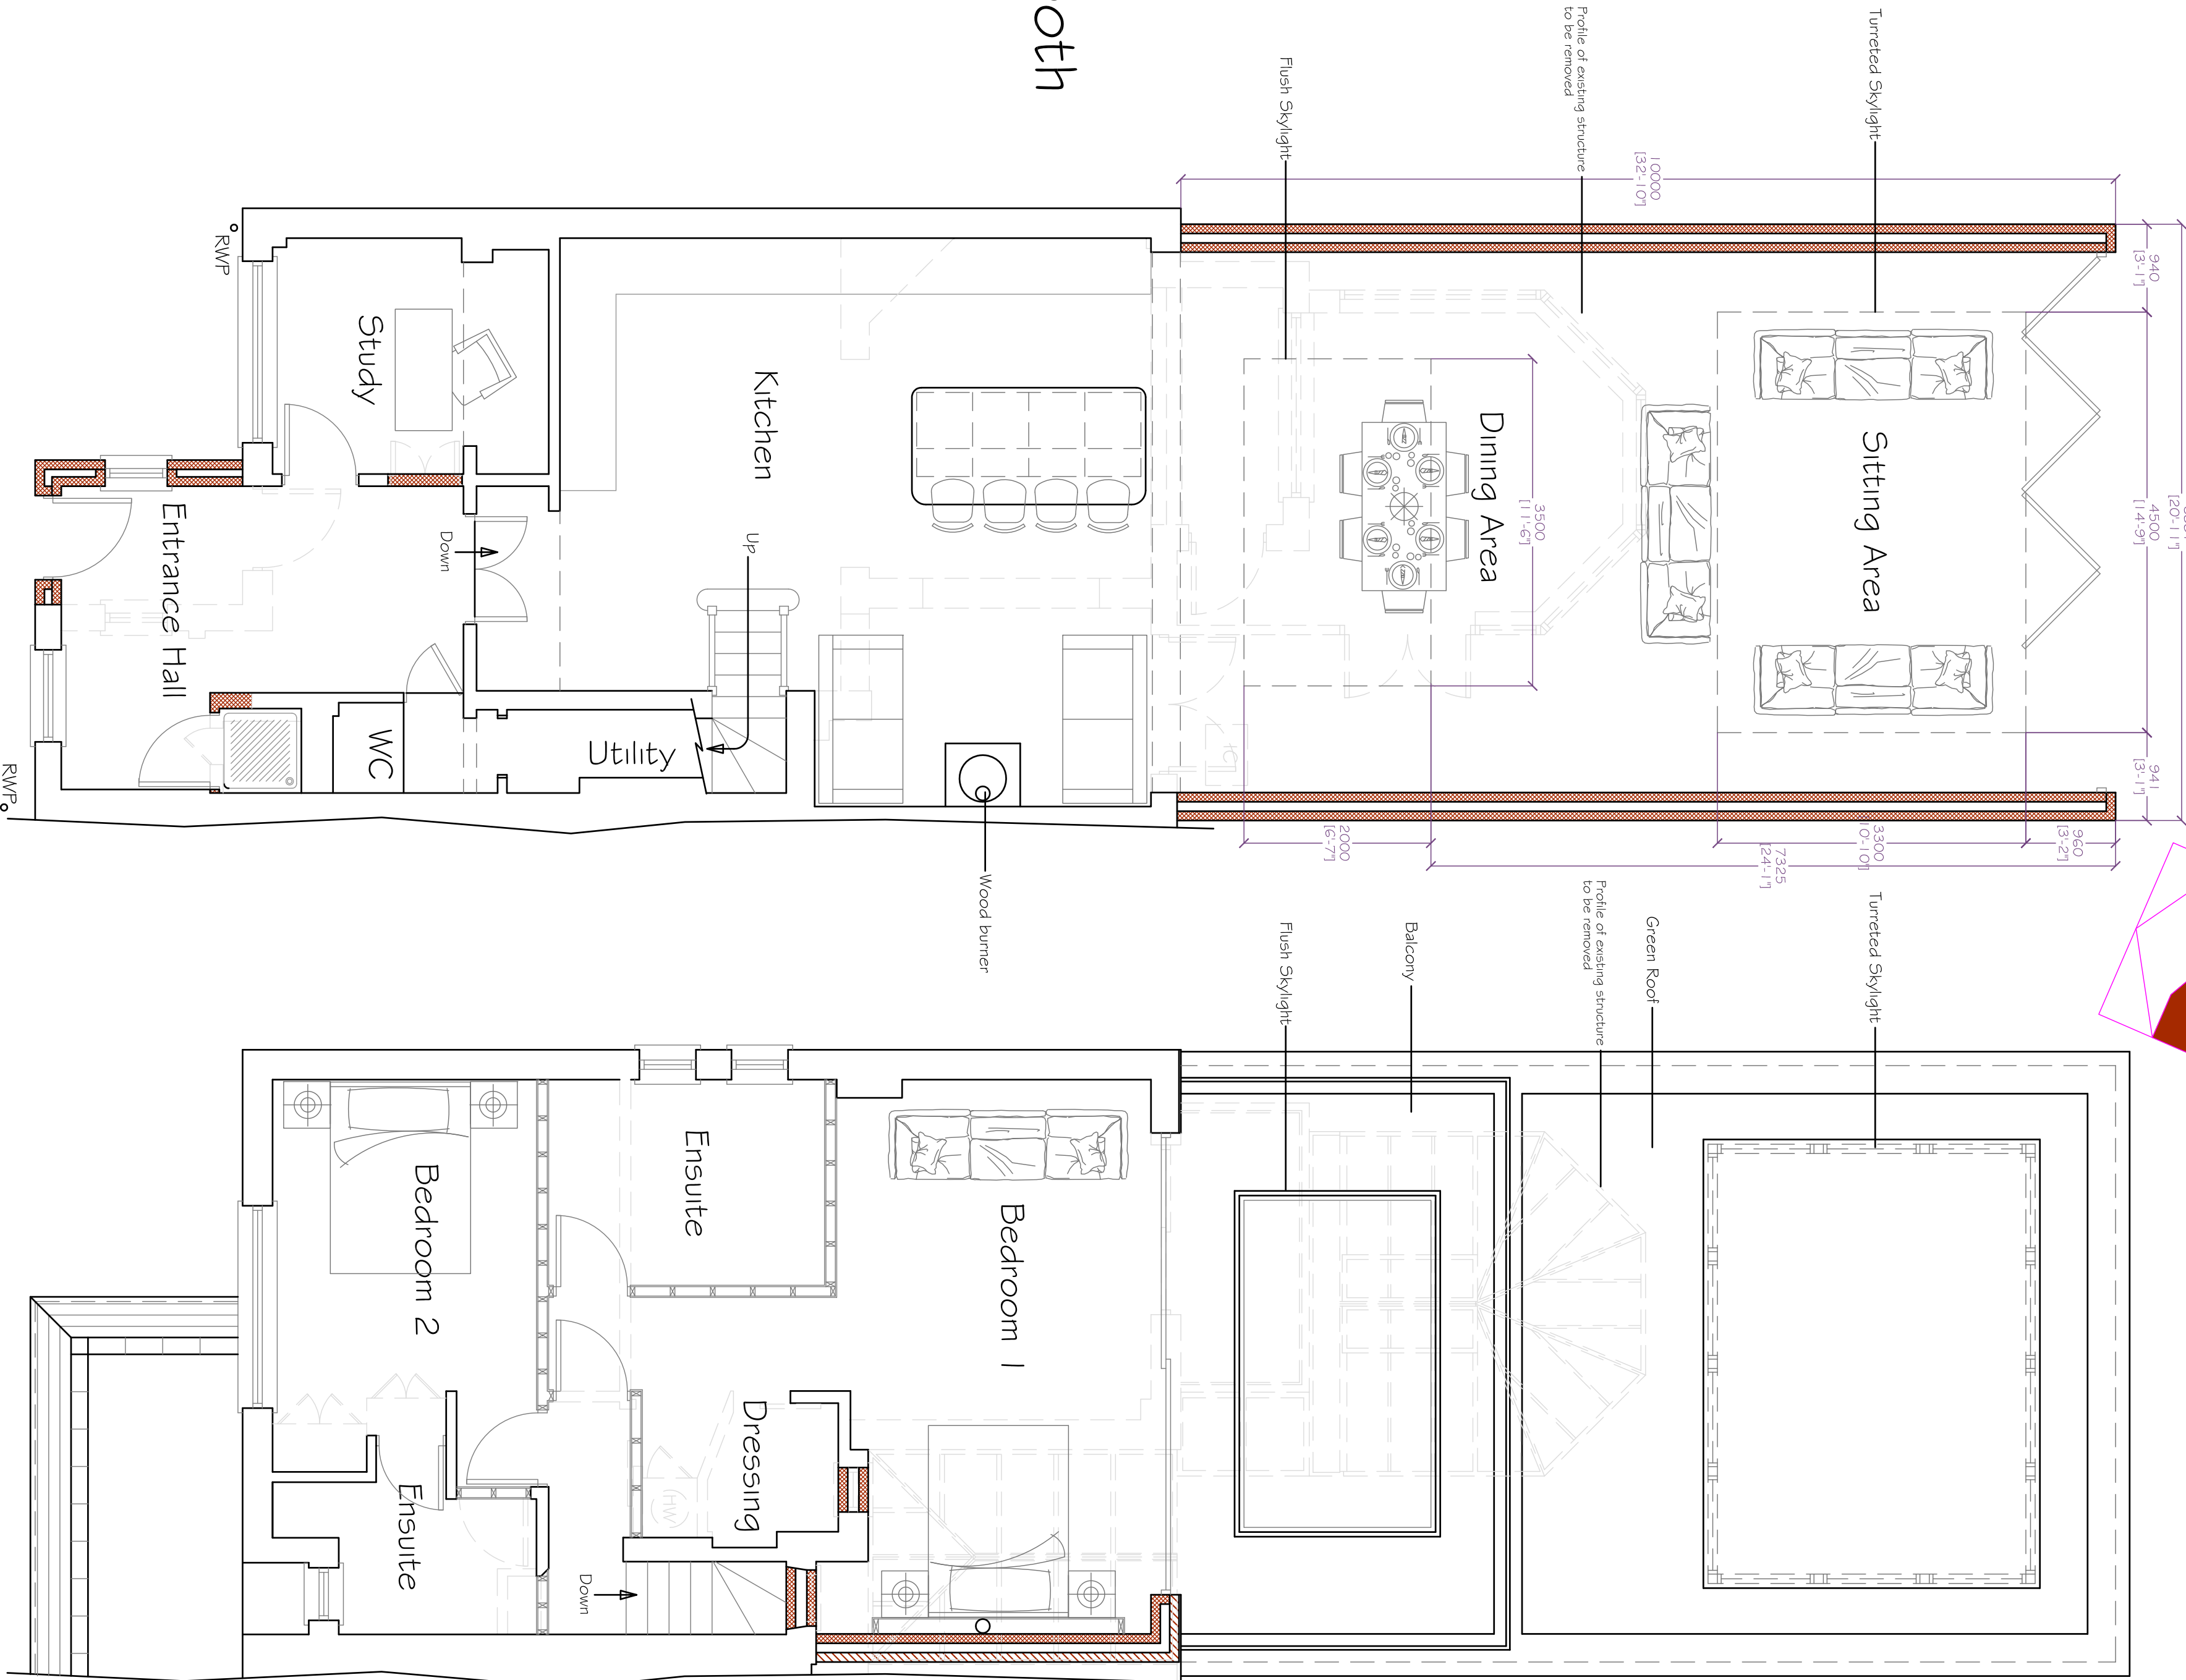

Proposed Ground Floor Plan


Proposed First Floor Plan

St John's Cottage & Hynings are both
owned by Mr J Chatterton

St John's Cottage

Hynings

Proposed Roof Plan

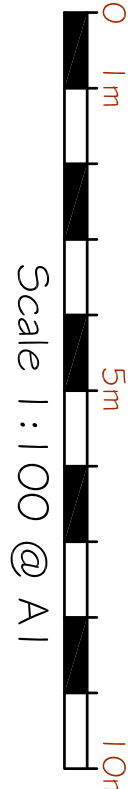

Scale 1:100 @ A1

JOHAR DESIGN	
65 Stoneage Close North Bersted Worthing BN11 1JN PO22 3QW	
Tel/Fax: 01243 830999 Mobile: 07709 508347 Email: johar@johar.co.uk	
Mr. J Chatterton	06-19 St. J. Rd.
1/1	1/1
1/2	1/2
1/3	1/3
1/100	1/100