



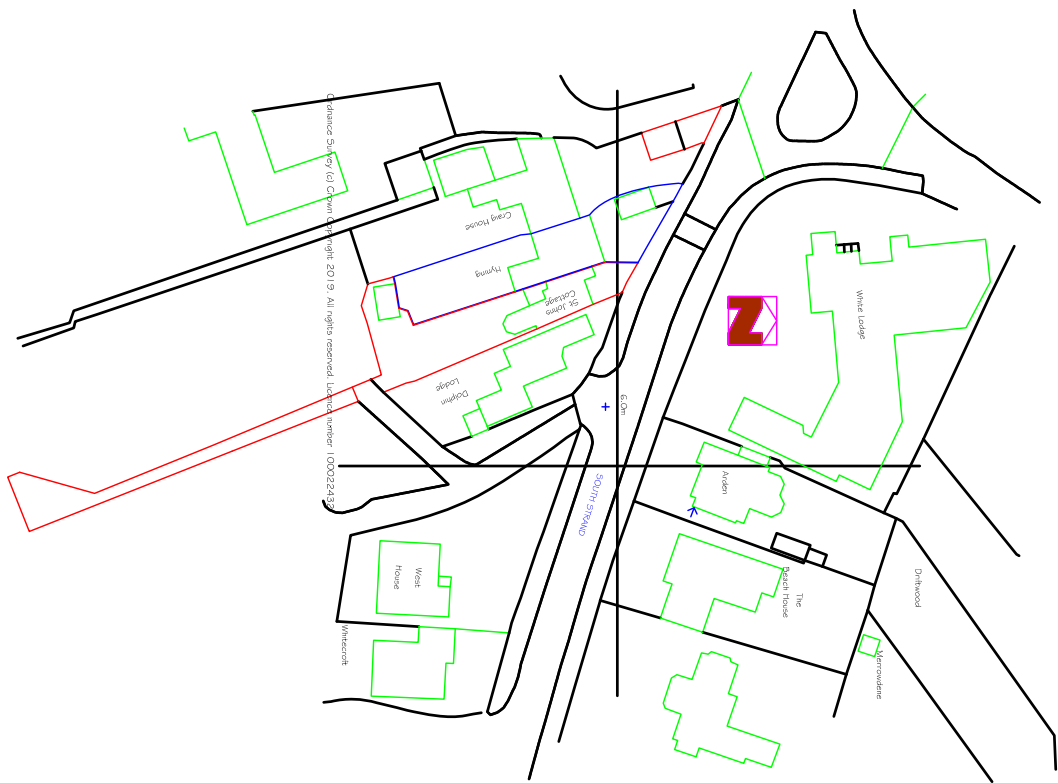


Existing Location Plan
Scale 1:250 @ A1

St John's Cottage & Hynings are both
owned by Mr J Chatterton


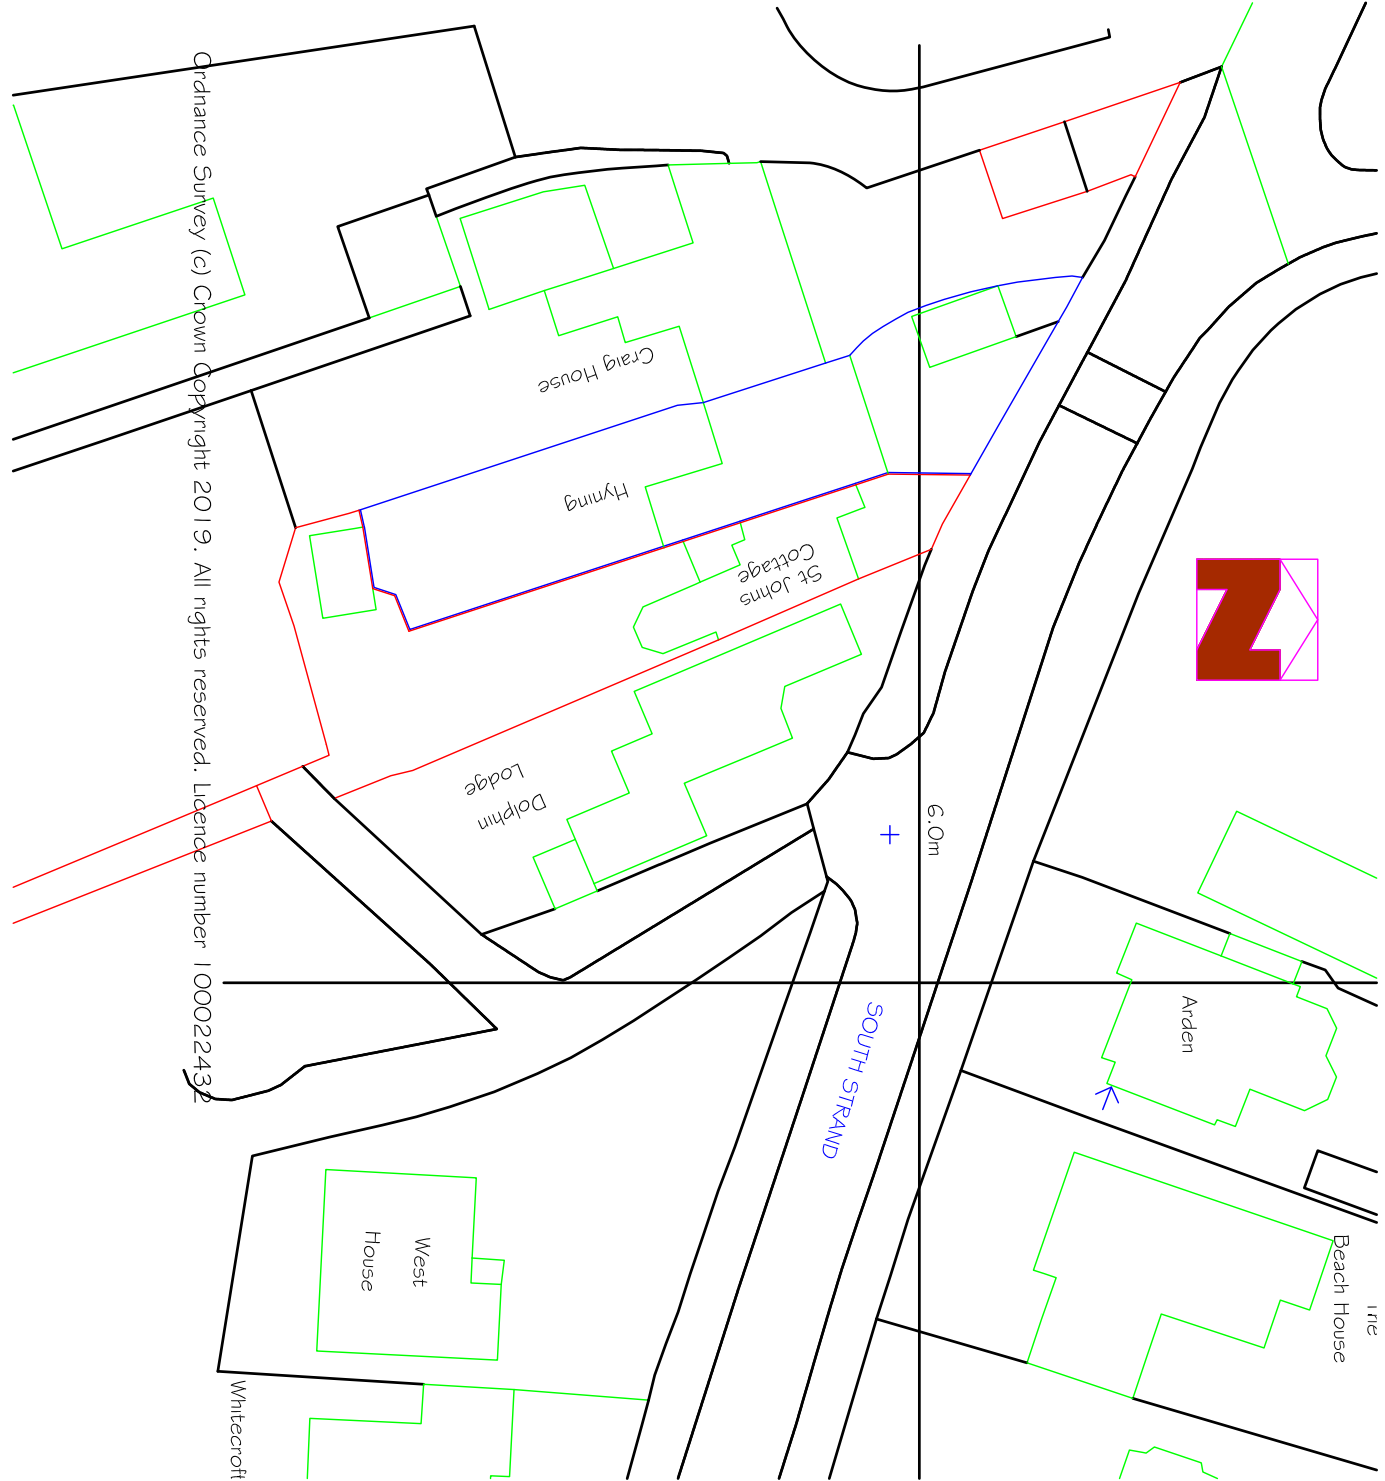


Existing Block Plan
Scale 1:500 @ A1

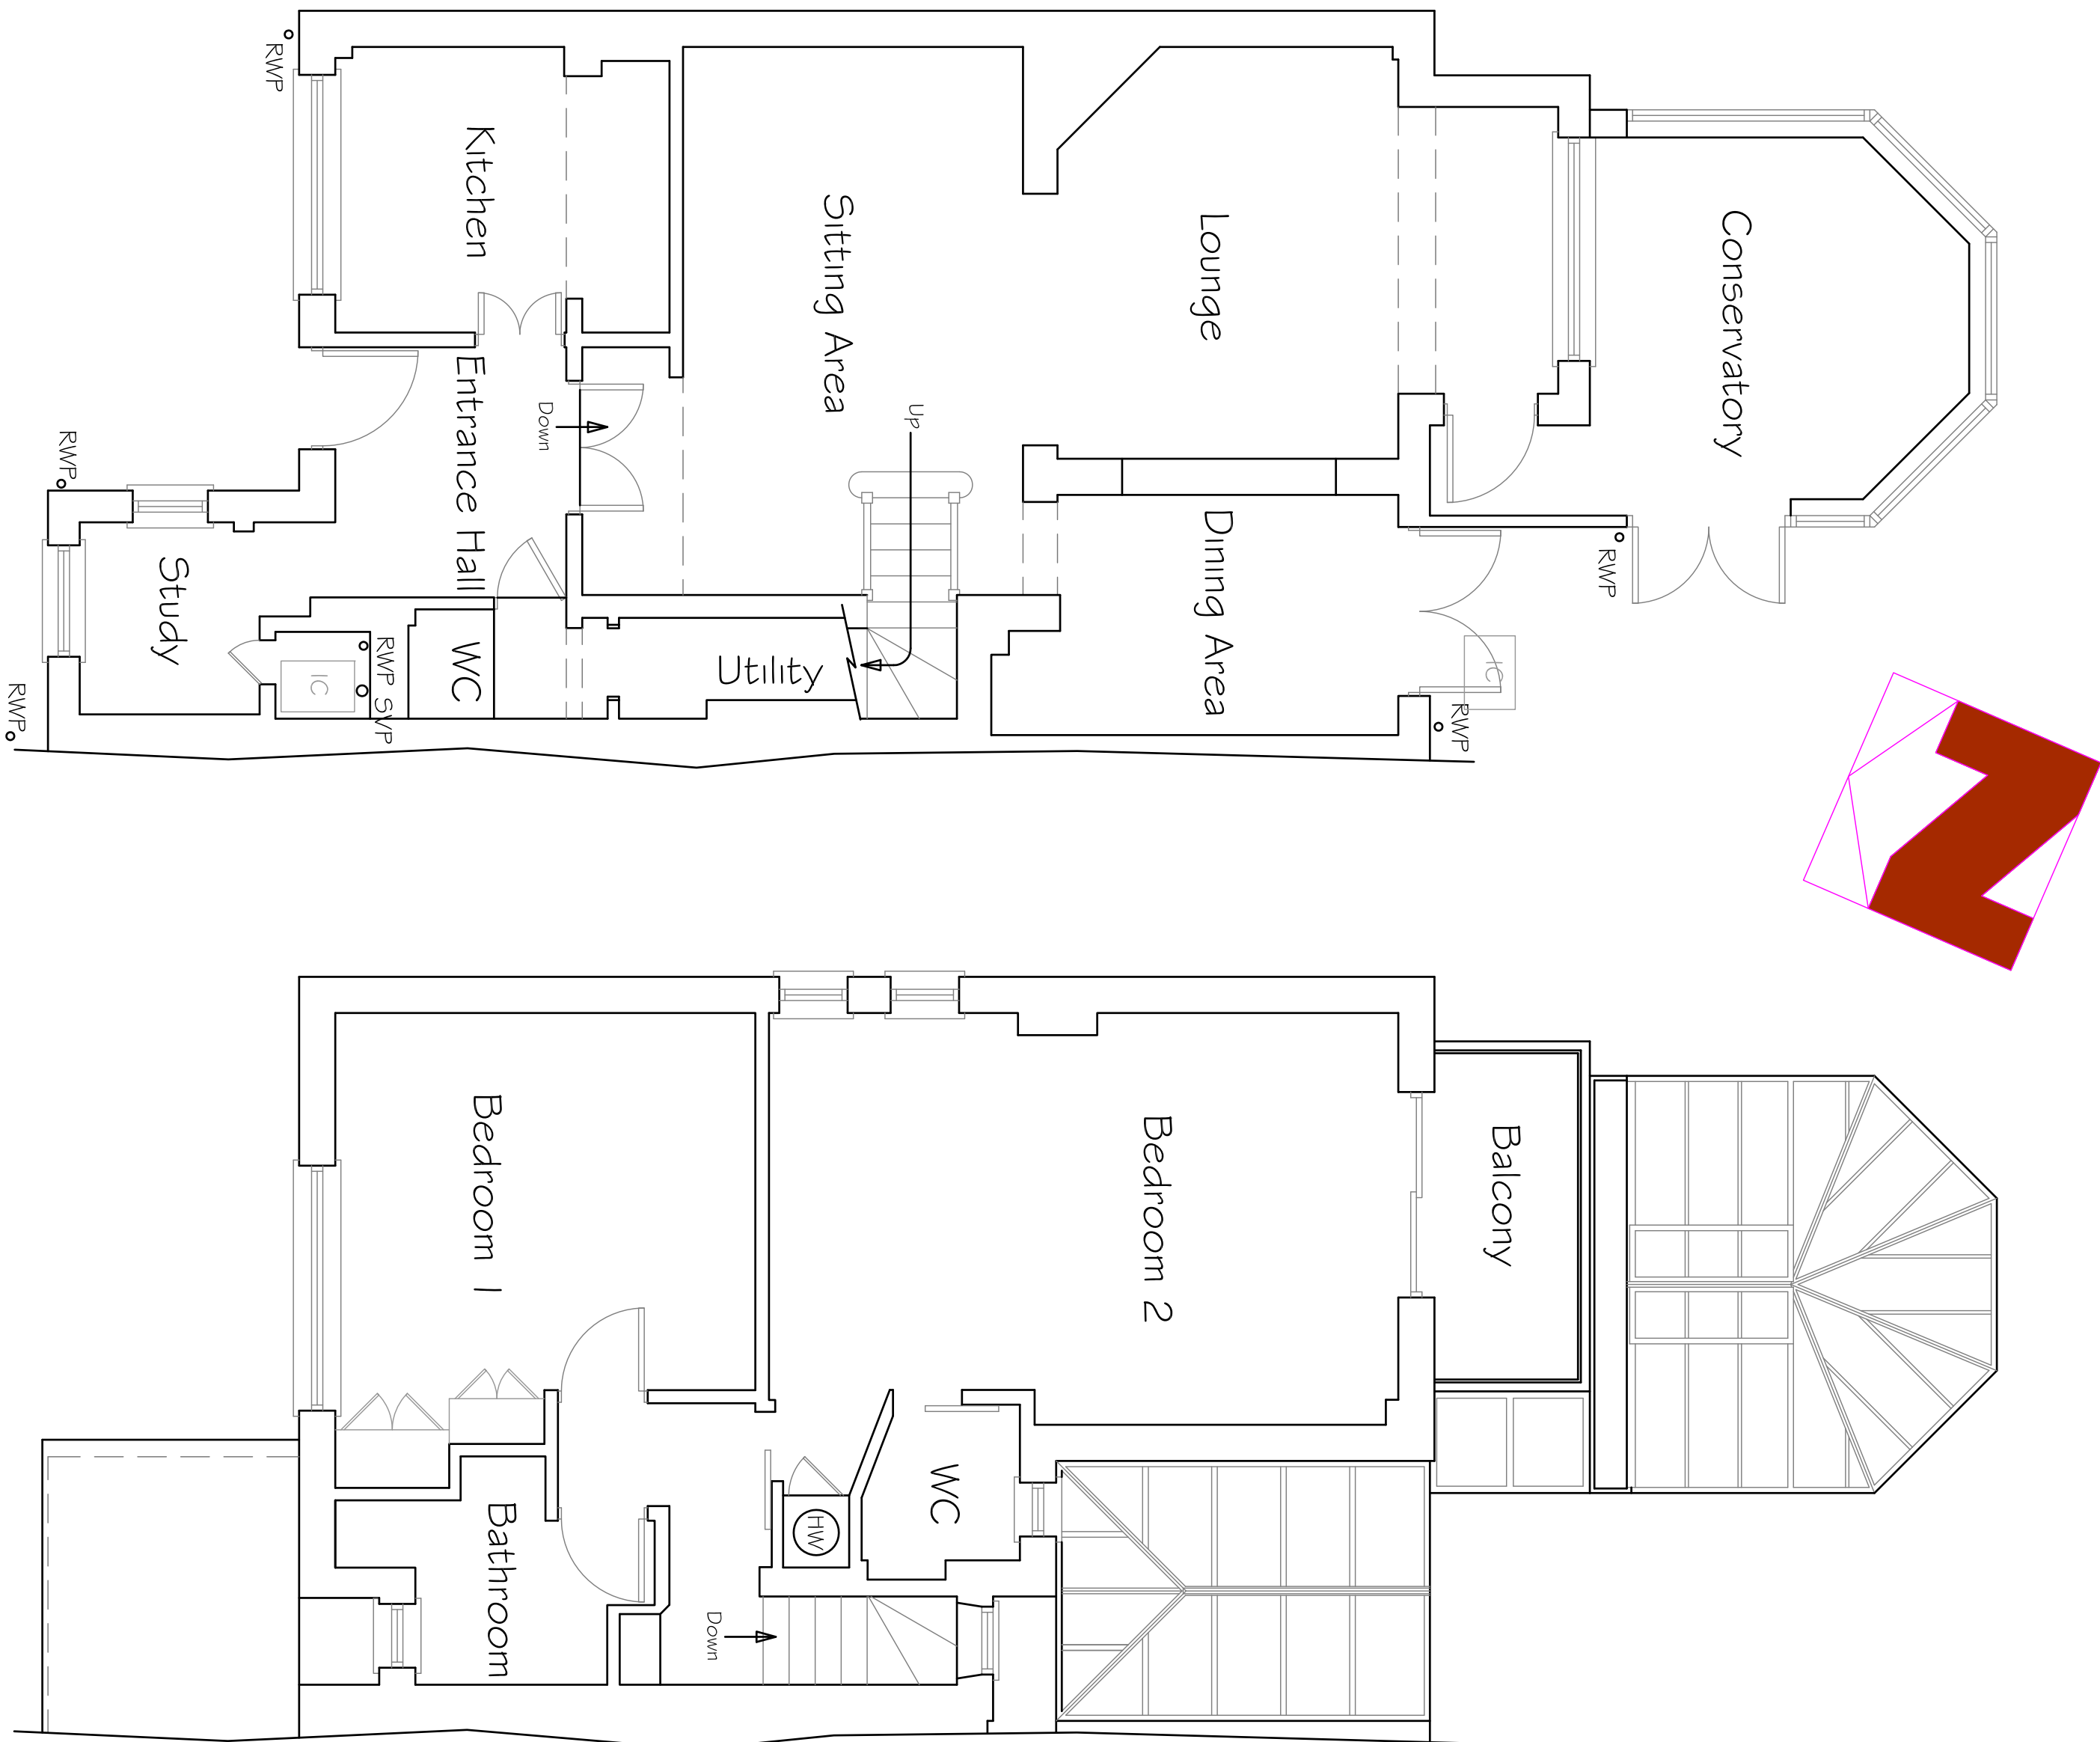


Existing Ground Floor Plan

Existing First Floor Plan

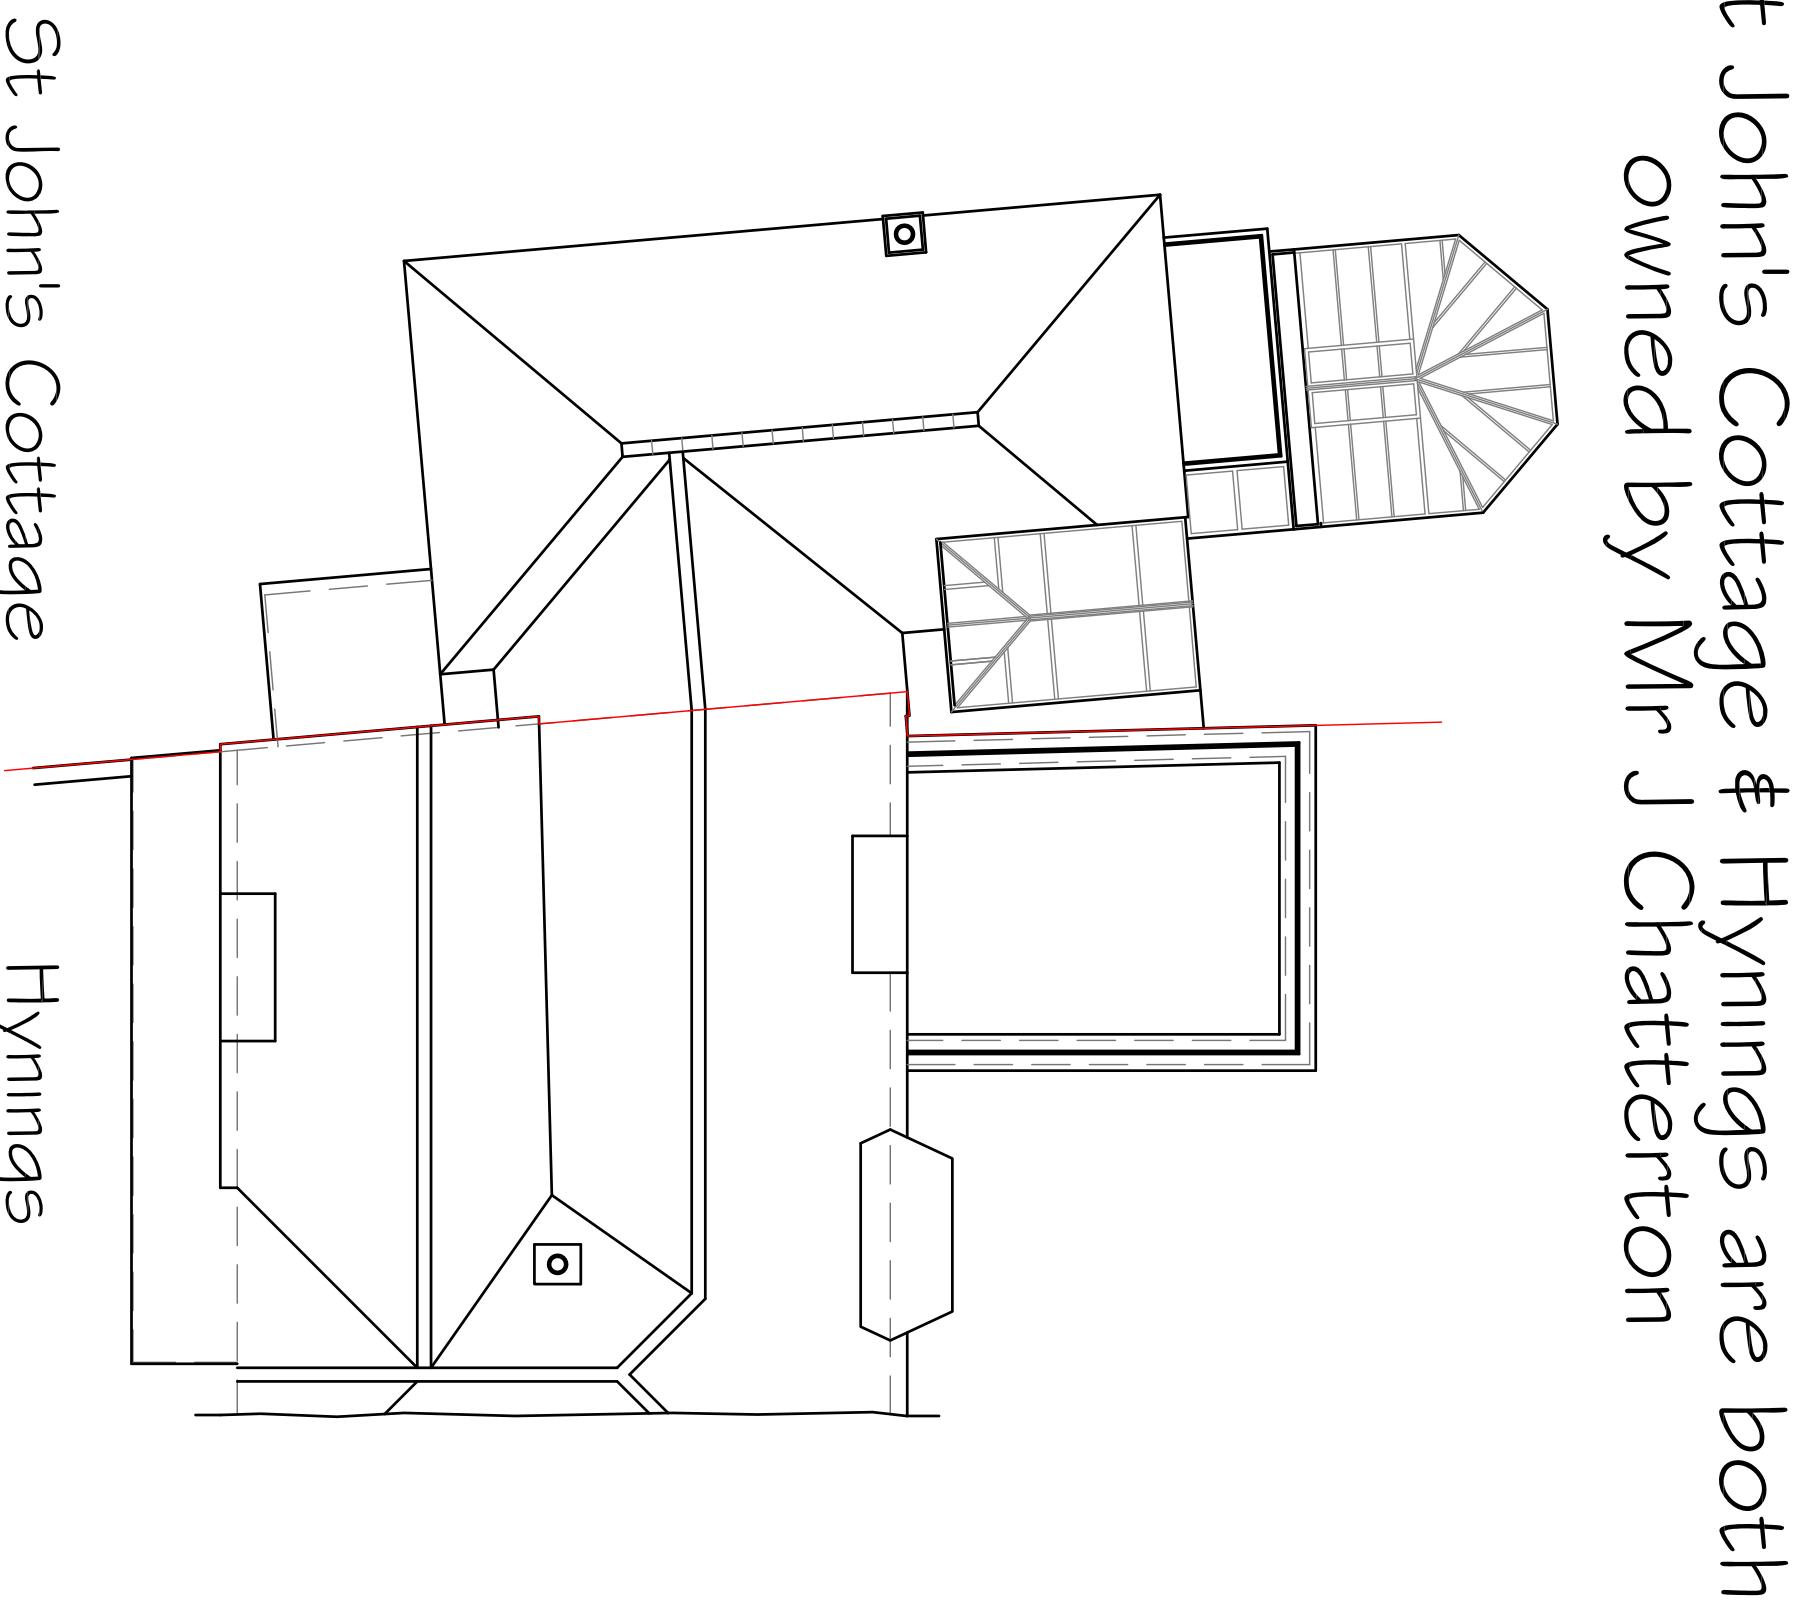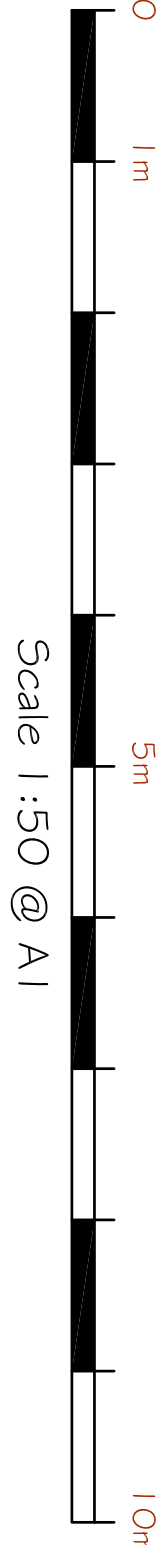

St John's Cottage & Hynings are both
owned by Mr J Chatterton

St John's Cottage
Hynings
Existing Roof Plan

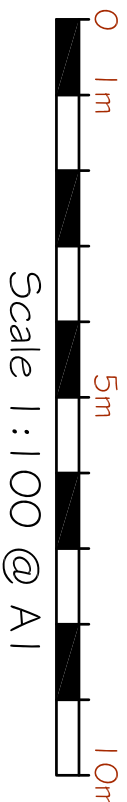

JOHN DESIGN			
55 Stoneage Close North Bersted Worcestershire PO22 3QW			
Tel/Fax: 01243 830999 Mobile: 07709 508347 Email: john@johndesign.co.uk			
Mr J Chatterton	06-19 St J P	St John's Cottage Hynings Worcestershire PO22 3QW	Existing Ground & First Floor Plans May 2019