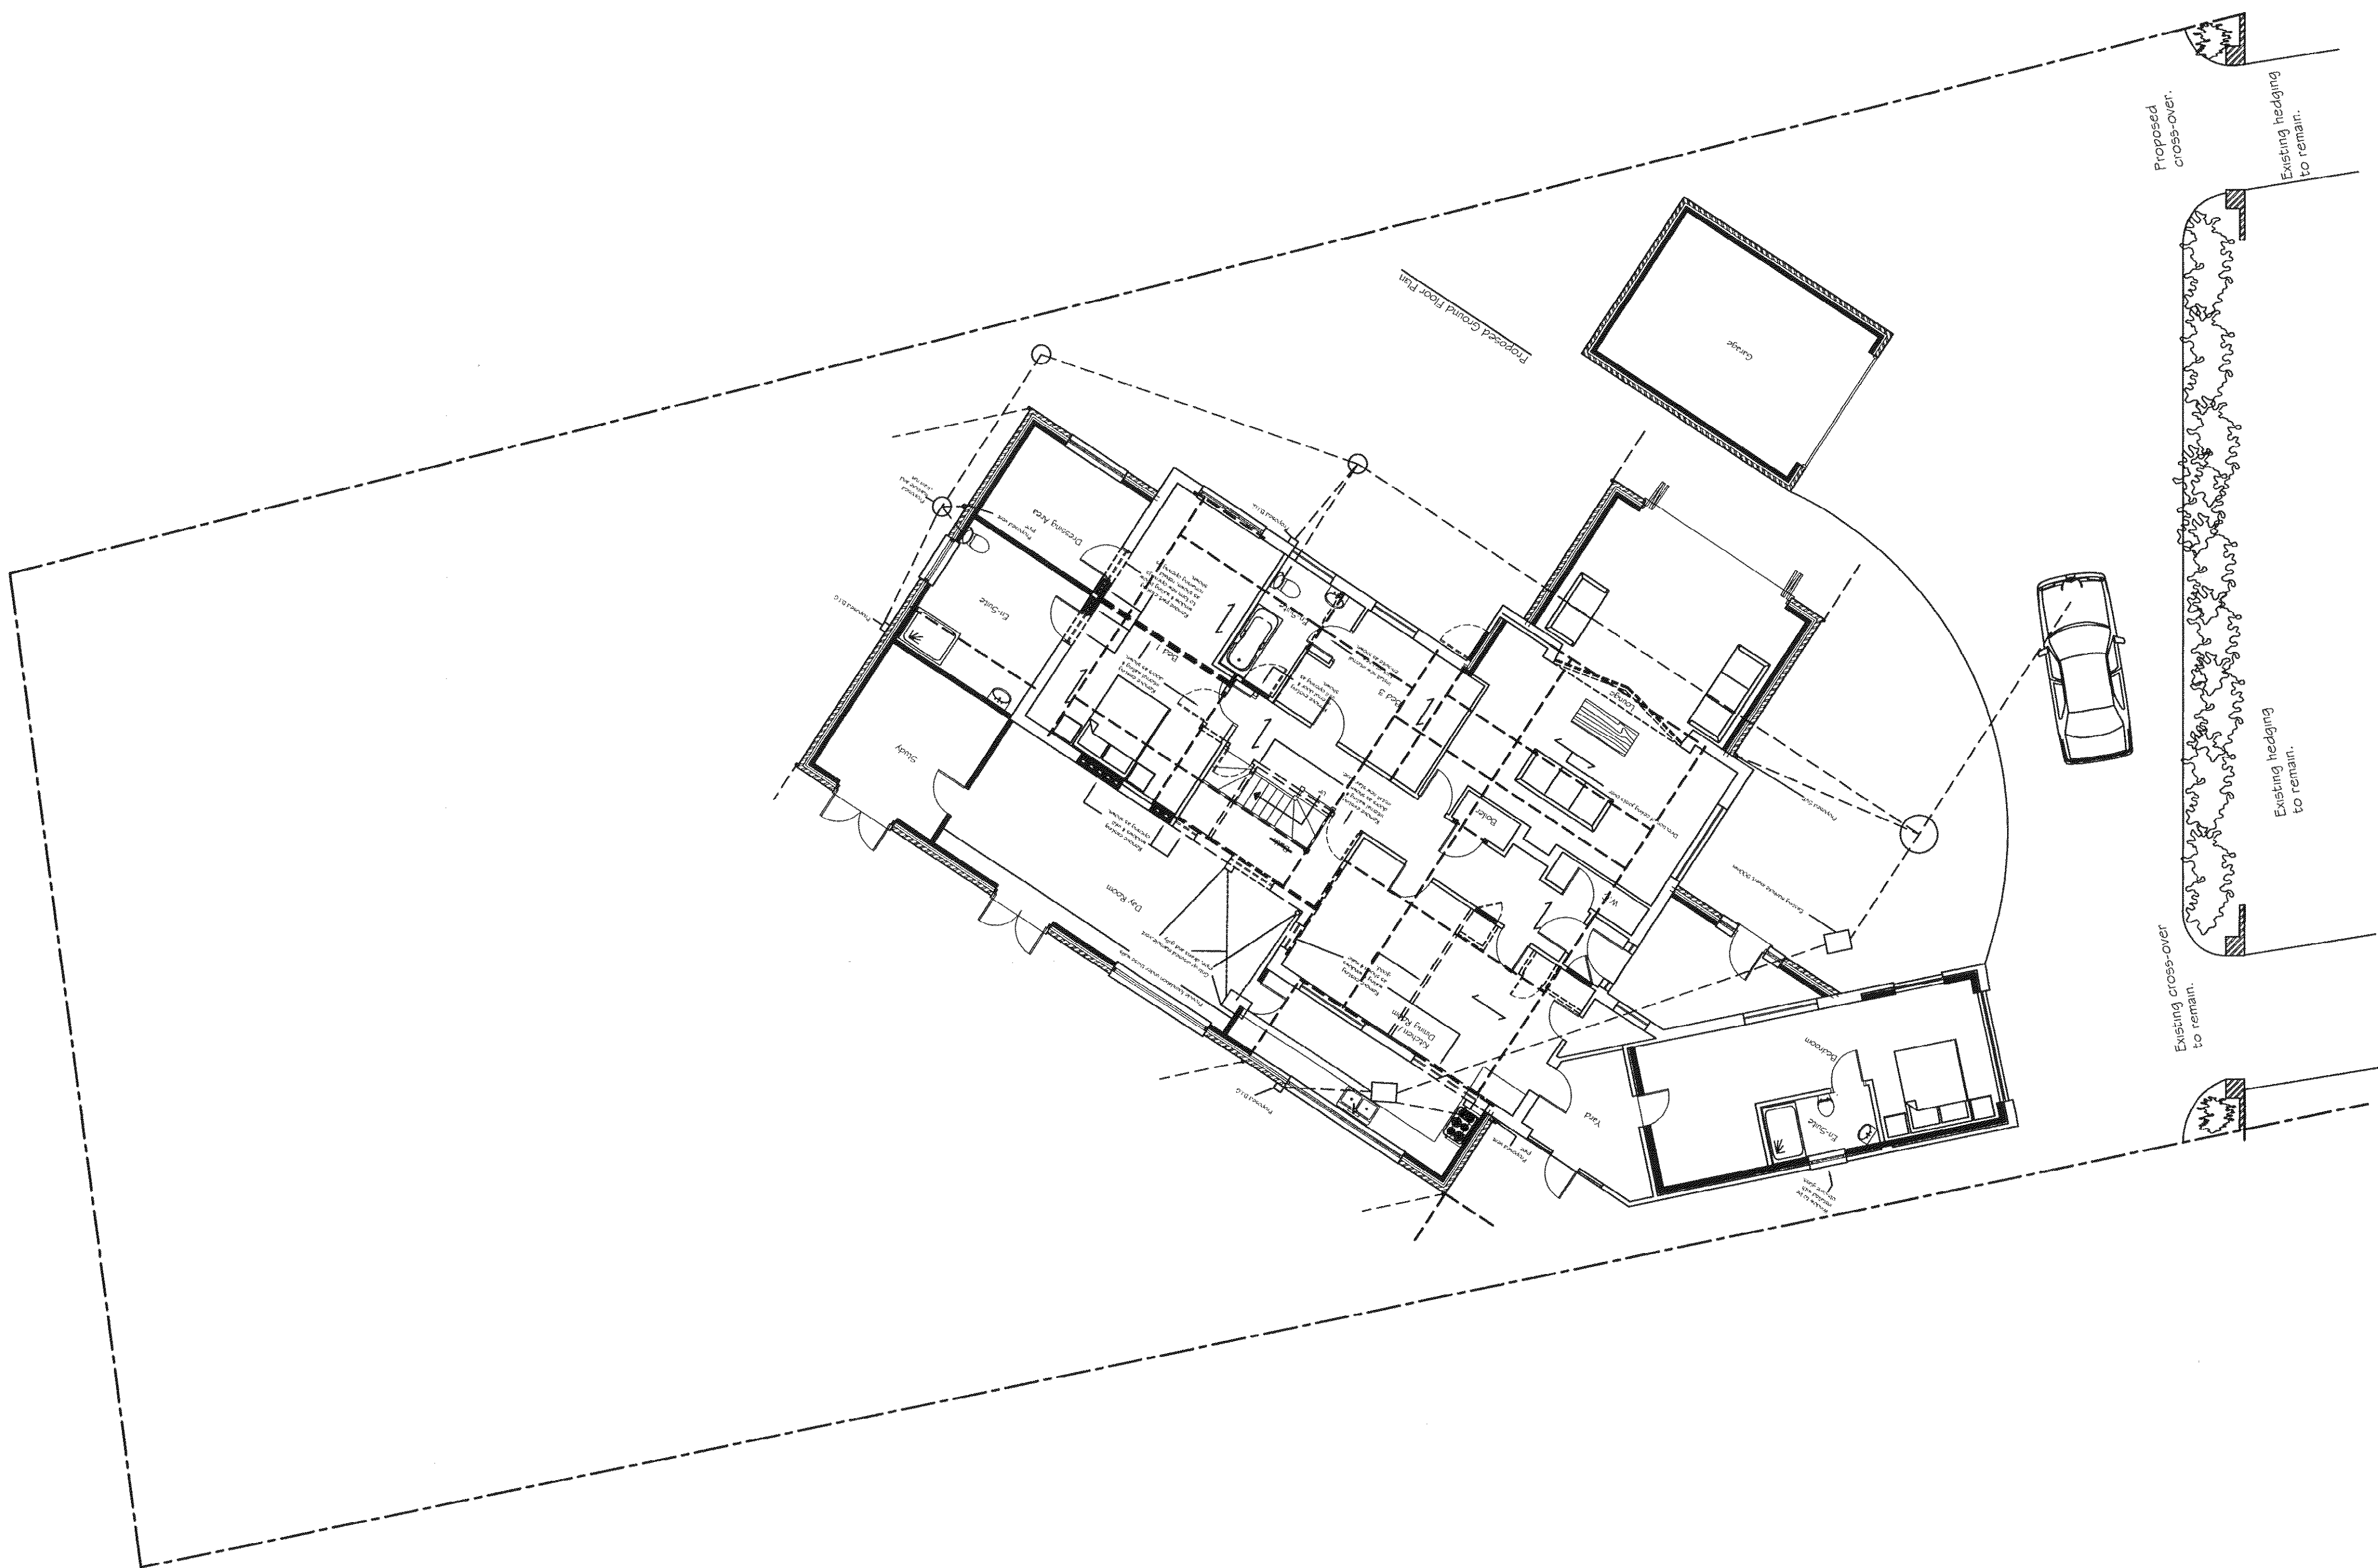


No.	EP 78 09
Received	

Tony Rogers Building Consultants Address: 40 Dawn Crescent, Upper Beeding West Sussex, BN44 3WH Telephone: 01903 815225 Fax: 01903 815225		
Rev.	Date	Revision Description
Client: MRS S COOPER		
Address: 'Saltings' 44 Angmering Lane East Preston West Sussex		
Project: Existing Floor Plans And Elevations		
Scale: 1:50 1:100		
Date: SEPTEMBER 2008		
Drawing No: 08/ 467/ 08		
Drawn By: AJM	Revision:	