


REVISIONS:

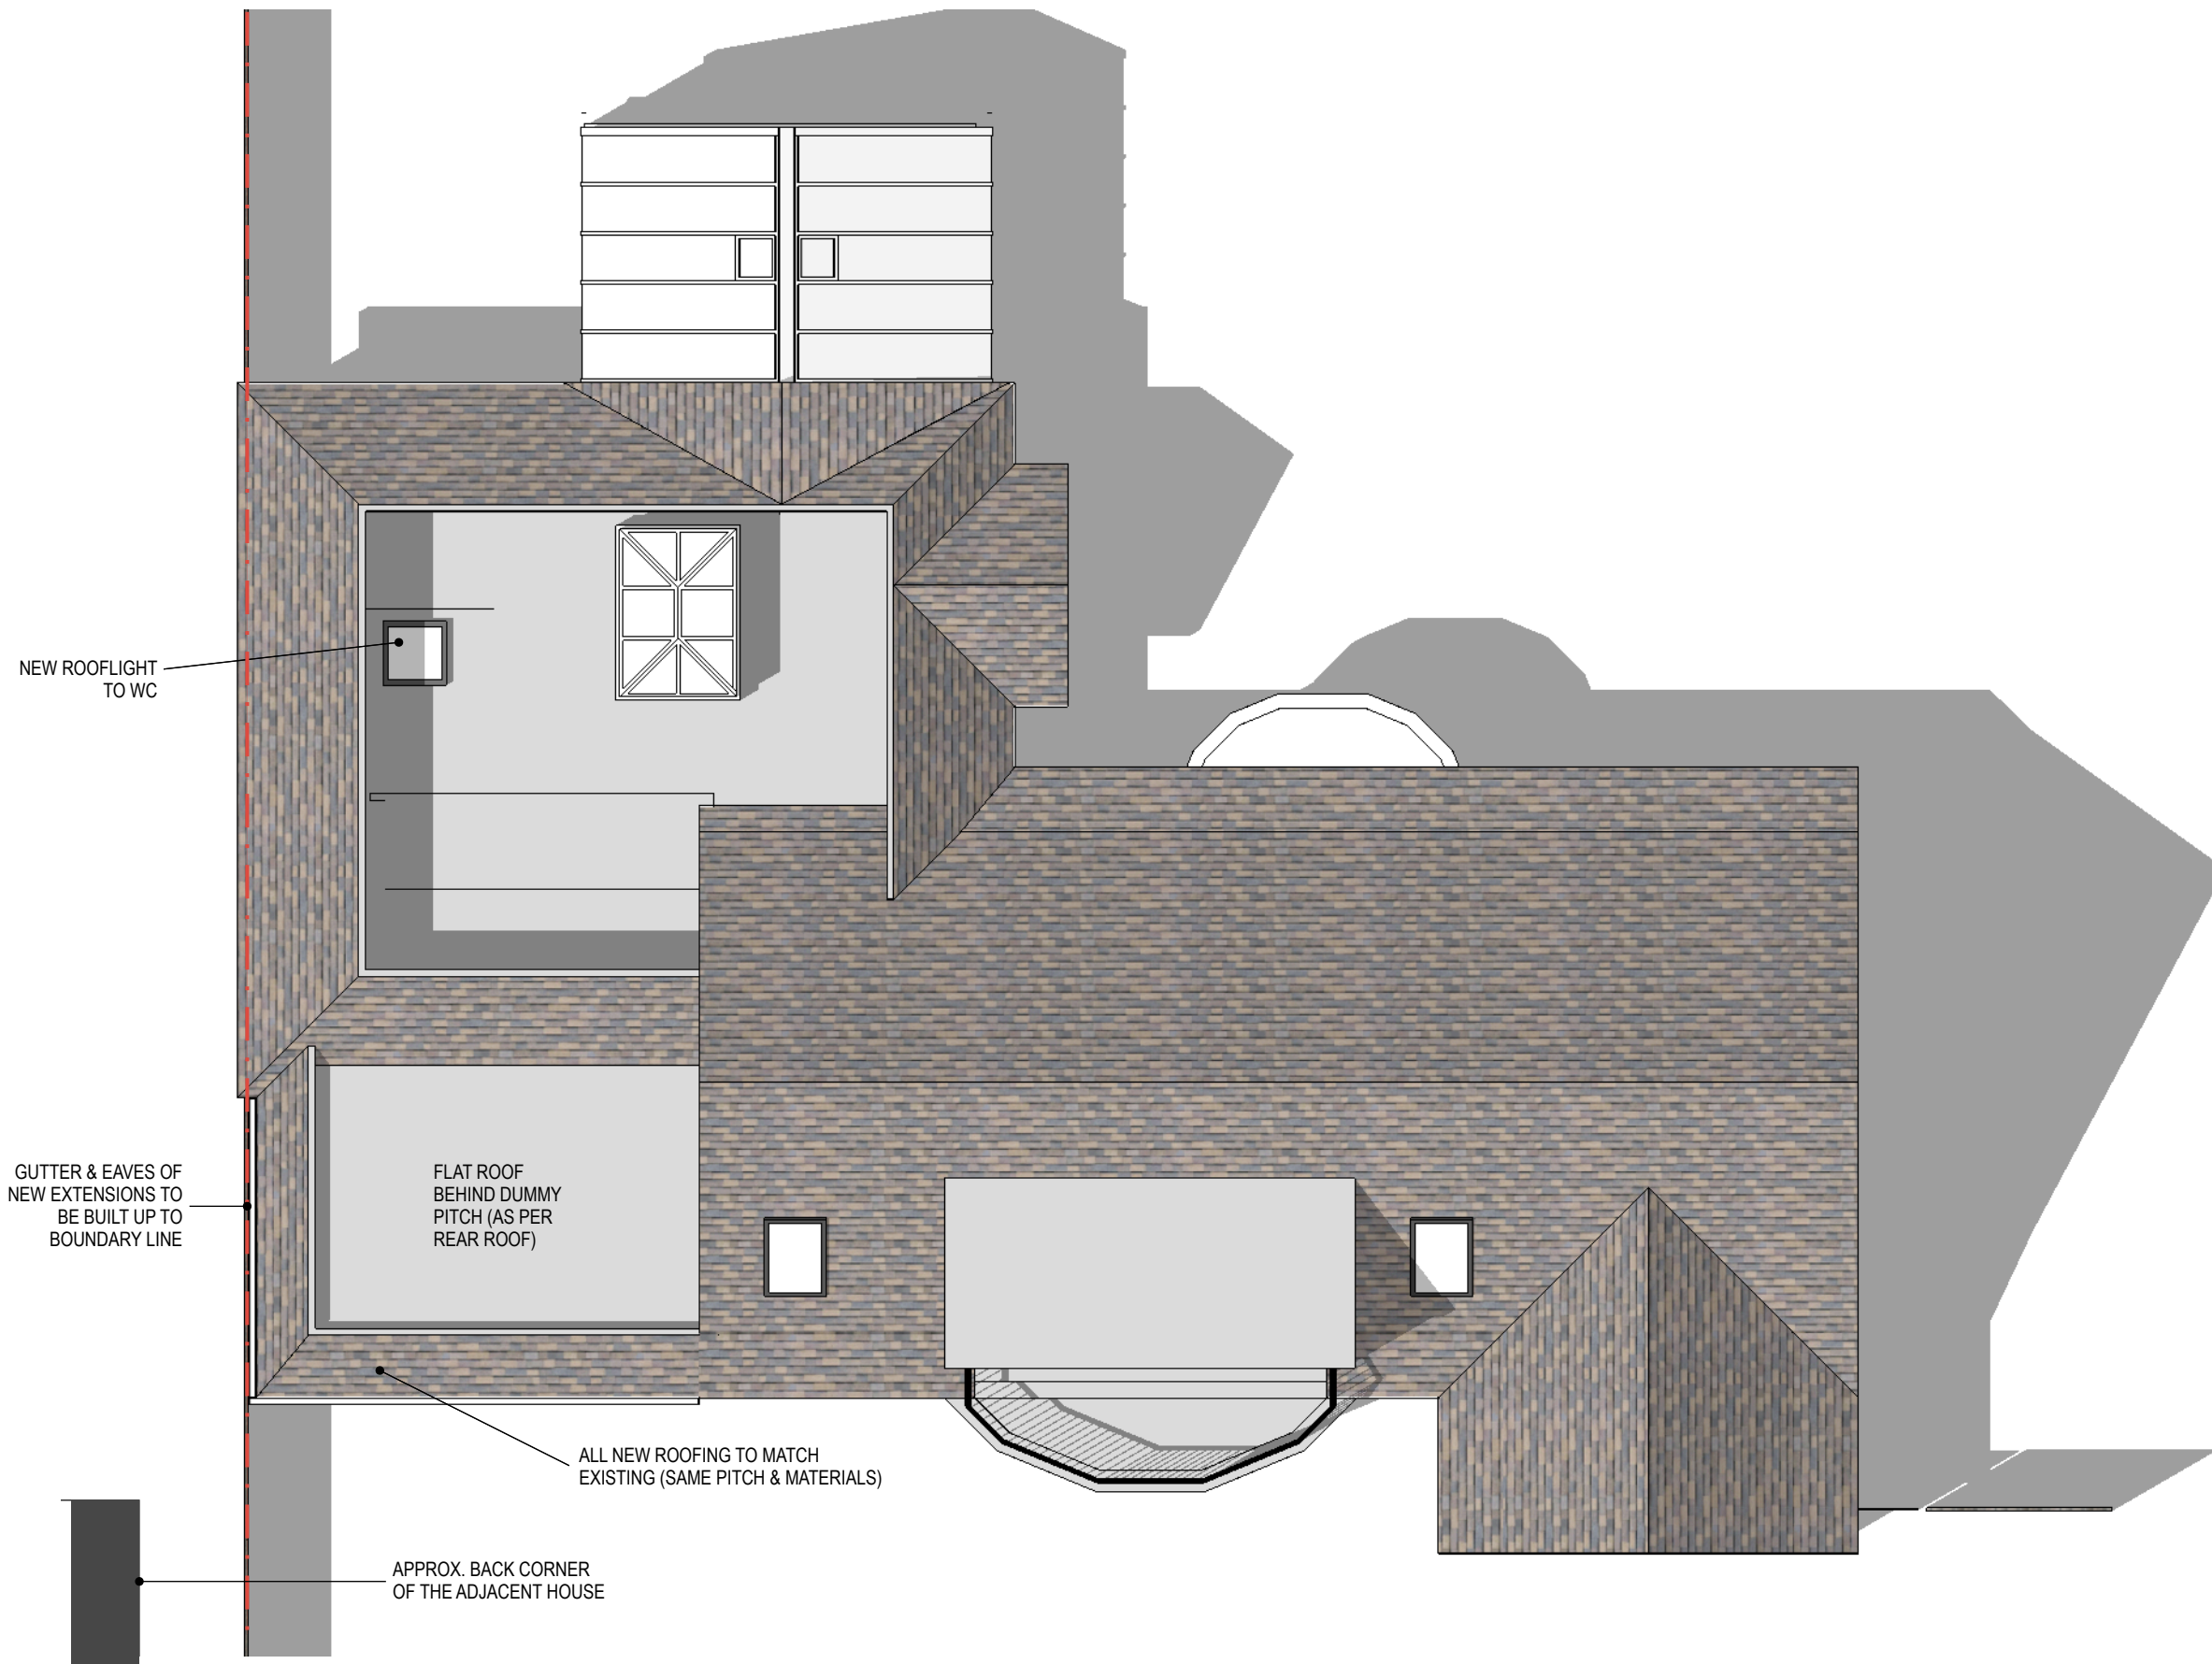

ROOF PLAN AS PROPOSED @ 1:100

PLANNING	
 Only Extensions 0800 368 9810 info@onlyextensions.com	
PROJECT REF: Samlin, 14 Tamarisk Way, East Preston, West Sussex, BN16 2TF	
DRAWING TITLE: Roof Plan as Proposed	
Dwg No. 192-P32	Rev:

1:100	1	2	3	4	5	6	7	8	9	10	11	12	1:500	10	20	30	40	A3 DRAWING SHEET	SCALE: 1:100	DWN/CHECKED: GAM	DATE: JUNE 2015	Dwg No. 192-P32	Rev:
1:50		1		2		3		4		6		7	1:1250										