



REVISIONS:

A Sections amended GAM 16/04/14

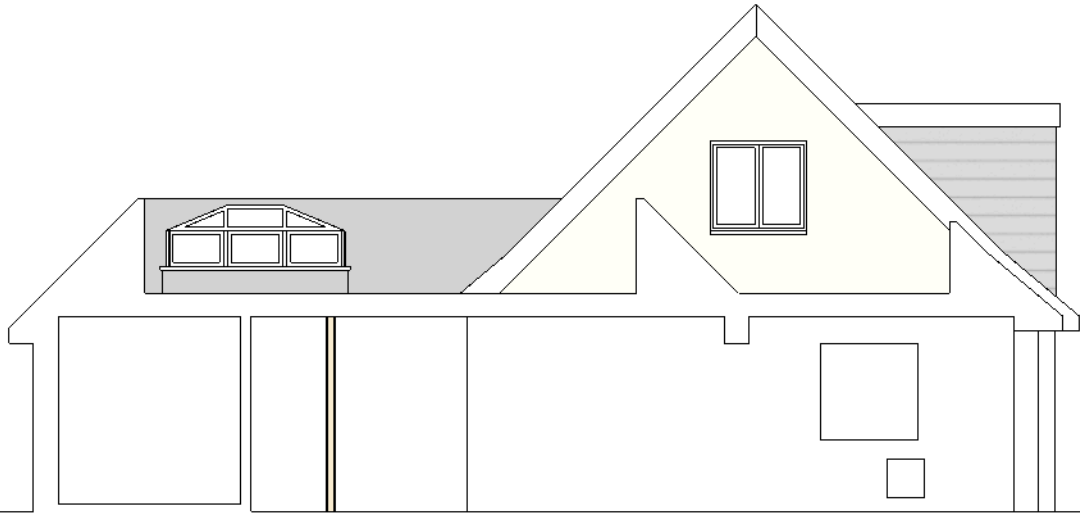

SECTION AA AS PROPOSED @ 1:100

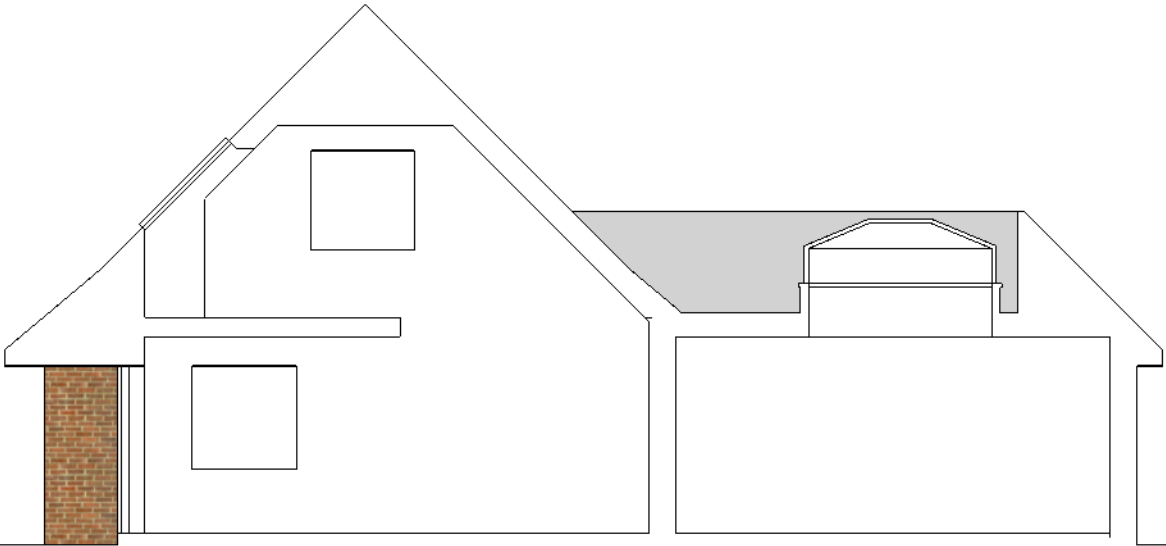

SECTION BB AS PROPOSED @ 1:100



NO CHANGE PROPOSED
TO REAR EXTENSION

NORTH ELEVATION AS PROPOSED @ 1:100

PLANNING

OE

Only Extensions
0800 368 9810
info@onlyextensions.com

PROJECT REF:

Samlin, 14 Tamarisk Way, East
Preston, West Sussex, BN16 2TF

DRAWING TITLE:

Sections AA & BB as Proposed

1:100	1	2	3	4	5	6	7	8	9	10	11	12	1:500	10	20	30	40	A3 DRAWING SHEET	SCALE: 1:100	DWN/CHECKED: GAM	DATE: JUNE 2015	Dwg No. 192-P34	Rev:
1:50		1		2		3		4		6		7	1:1250										