



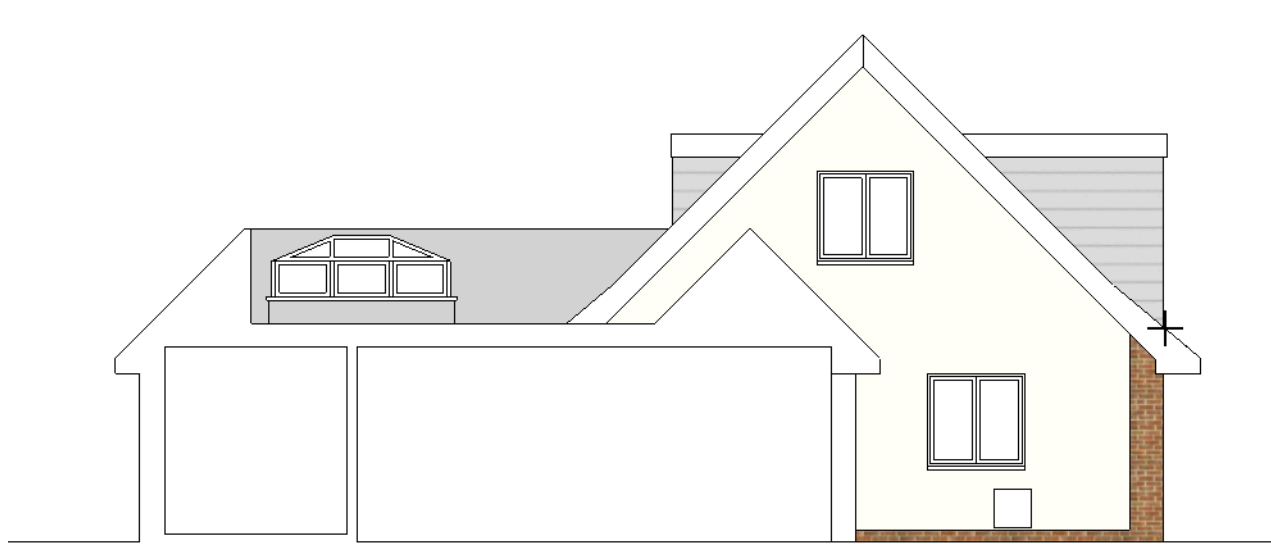

SECTION AA AS EXISTING @ 1:100

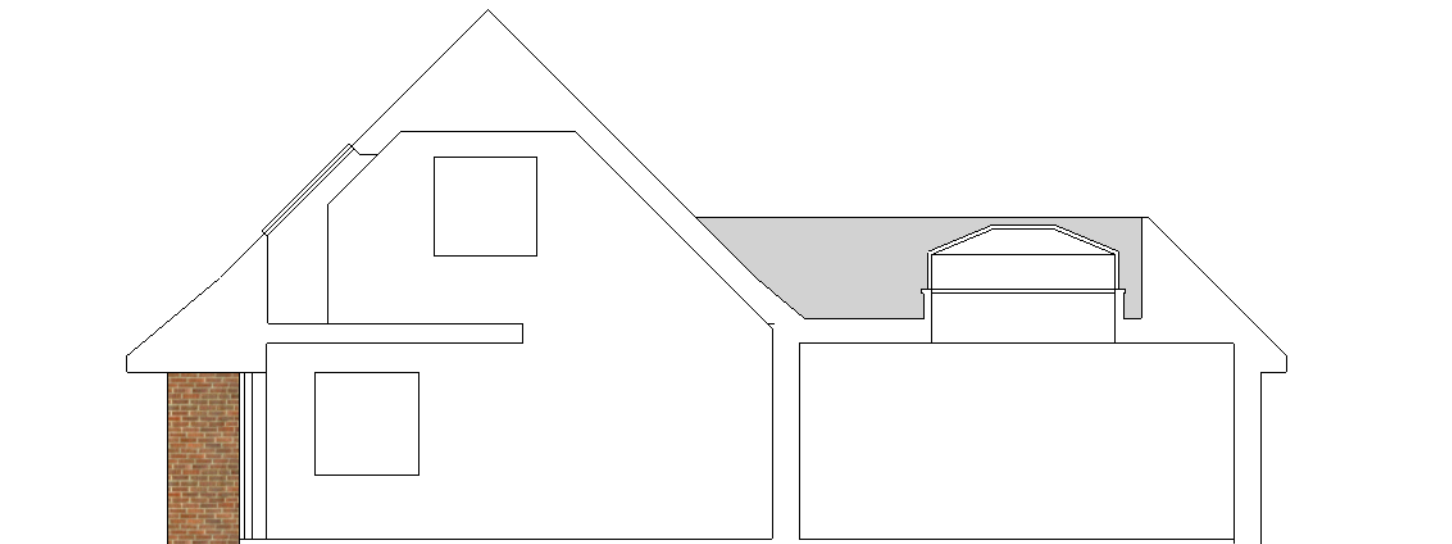

SECTION BB AS EXISTING @ 1:100



NORTH ELEVATION AS EXISTING @ 1:100

PLANNING

OnlyExtensions
Only Design Ltd T/A Only Extensions
5 St George's Place, Brighton, BN1 4GA
t: 0808 189 1064
info@onlyextensions.com

PROJECT REF:
Samlin, 14 Tamarisk Way, East
Preston, West Sussex, BN16 2TF

DRAWING TITLE:
North Elevation and Sections AA & BB
as Existing

1:100	1	2	3	4	5	6	7	8	9	10	11	12	1:500	10	20	30	40	A3 DRAWING SHEET	SCALE: 1:100	DWN/CHECKED: GAM	DATE: MARCH 2014	Dwg No. 192-P05	Rev:
1:50		1		2		3		4		6		7	1:1250										