




**NOTE**  
THIS DRAWING MAY BE SCALED FOR PLANNING PURPOSES ONLY.  
ALL DIMENSIONS TO BE CHECKED ON SITE PRIOR TO COMMENCEMENT OF WORK. ALL DIMENSIONS RELATING TO SUB-CONTRACTORS OR SUPPLIERS WORK MUST BE CHECKED AND AGREED BETWEEN THE GENERAL CONTRACTOR, THE SUB-CONTRACTOR(S) AND / OR SUPPLIER(S). ALL DIMENSIONS ARE IN MILLIMETRES UNLESS OTHERWISE STATED. ALL WORKS OR MATERIALS INDICATED ON THE DRAWING ARE TO BE TO THE LATEST BRITISH STANDARDS AND ARE TO BE CARRIED OUT IN ACCORDANCE WITH THE RELEVANT CODES OF PRACTICE OR RECOGNISED TRADE ASSOCIATION RECOMMENDATIONS AND PUBLICATIONS. THIS DRAWING TO BE READ IN CONJUNCTION WITH ALL RELEVANT DRAWINGS AND SPECIFICATIONS OF OTHER CONSULTANTS. ANY DISCREPANCIES TO BE BROUGHT TO THE ATTENTION OF THE DESIGNER, IF IN DOUBT ASK.

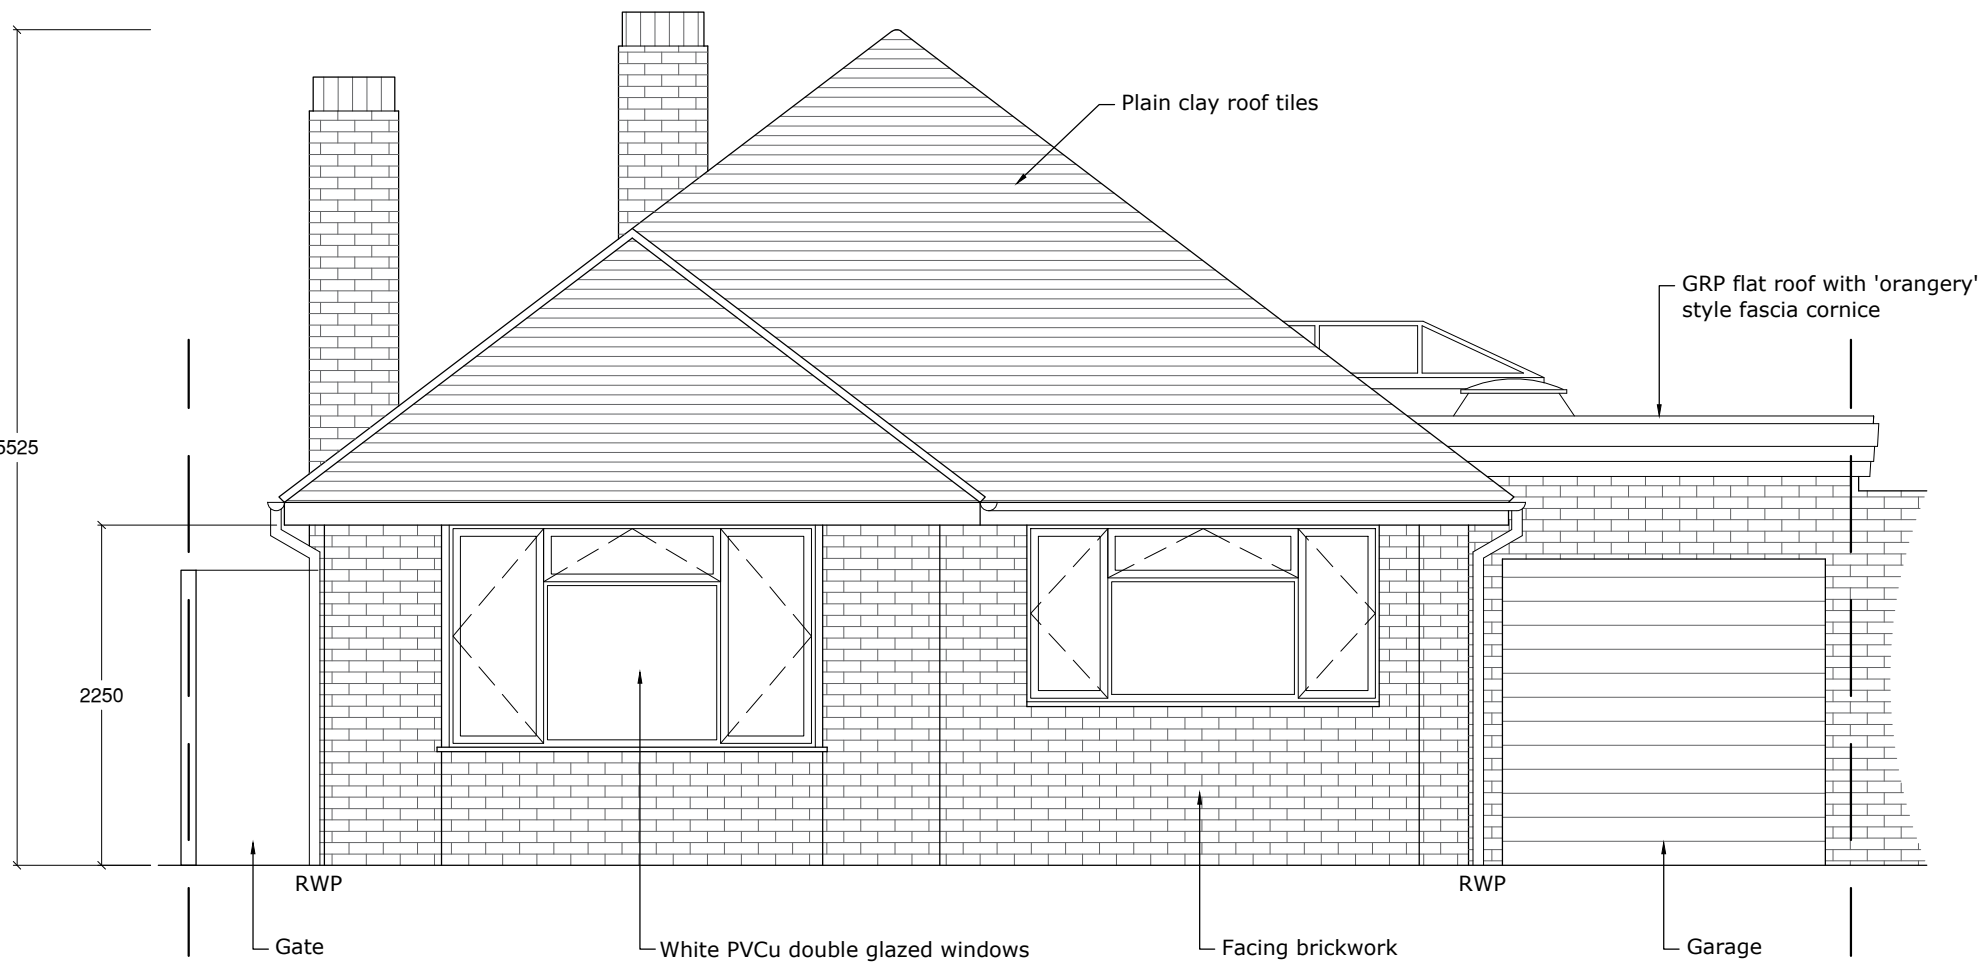


EXISTING SOUTH ELEVATION  
SCALE 1:50

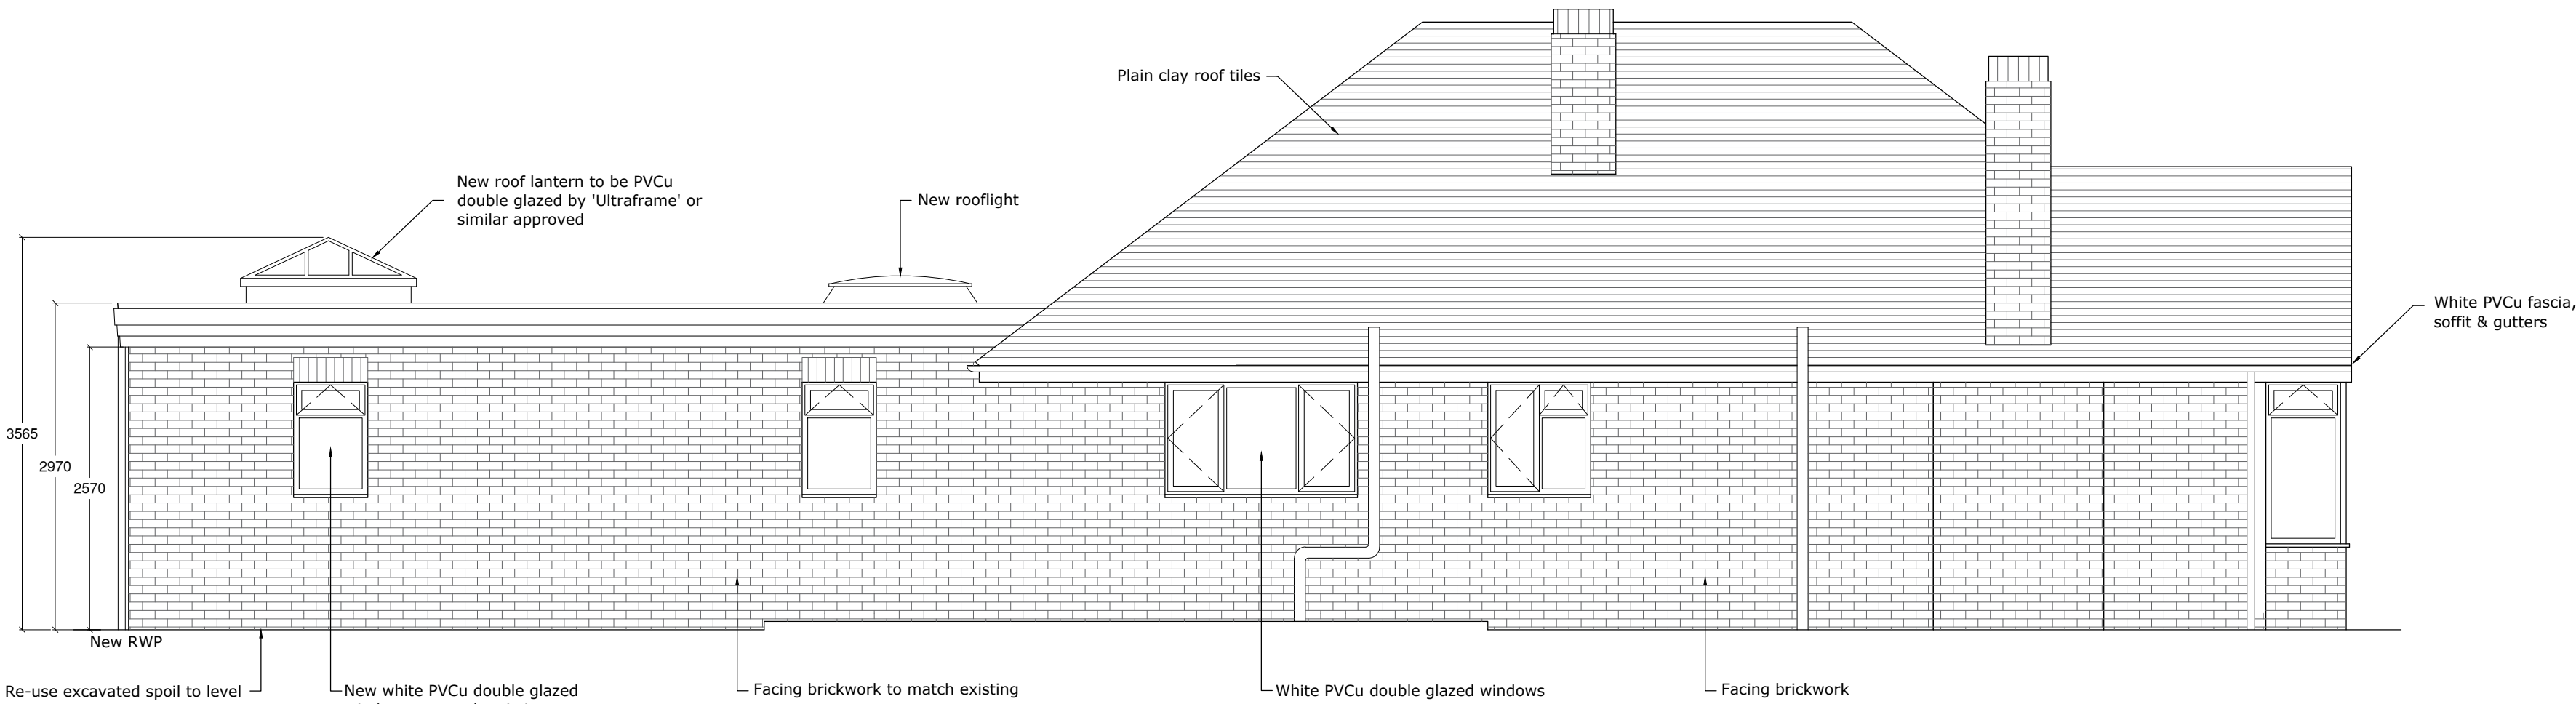


EXISTING WEST ELEVATION  
SCALE 1:50

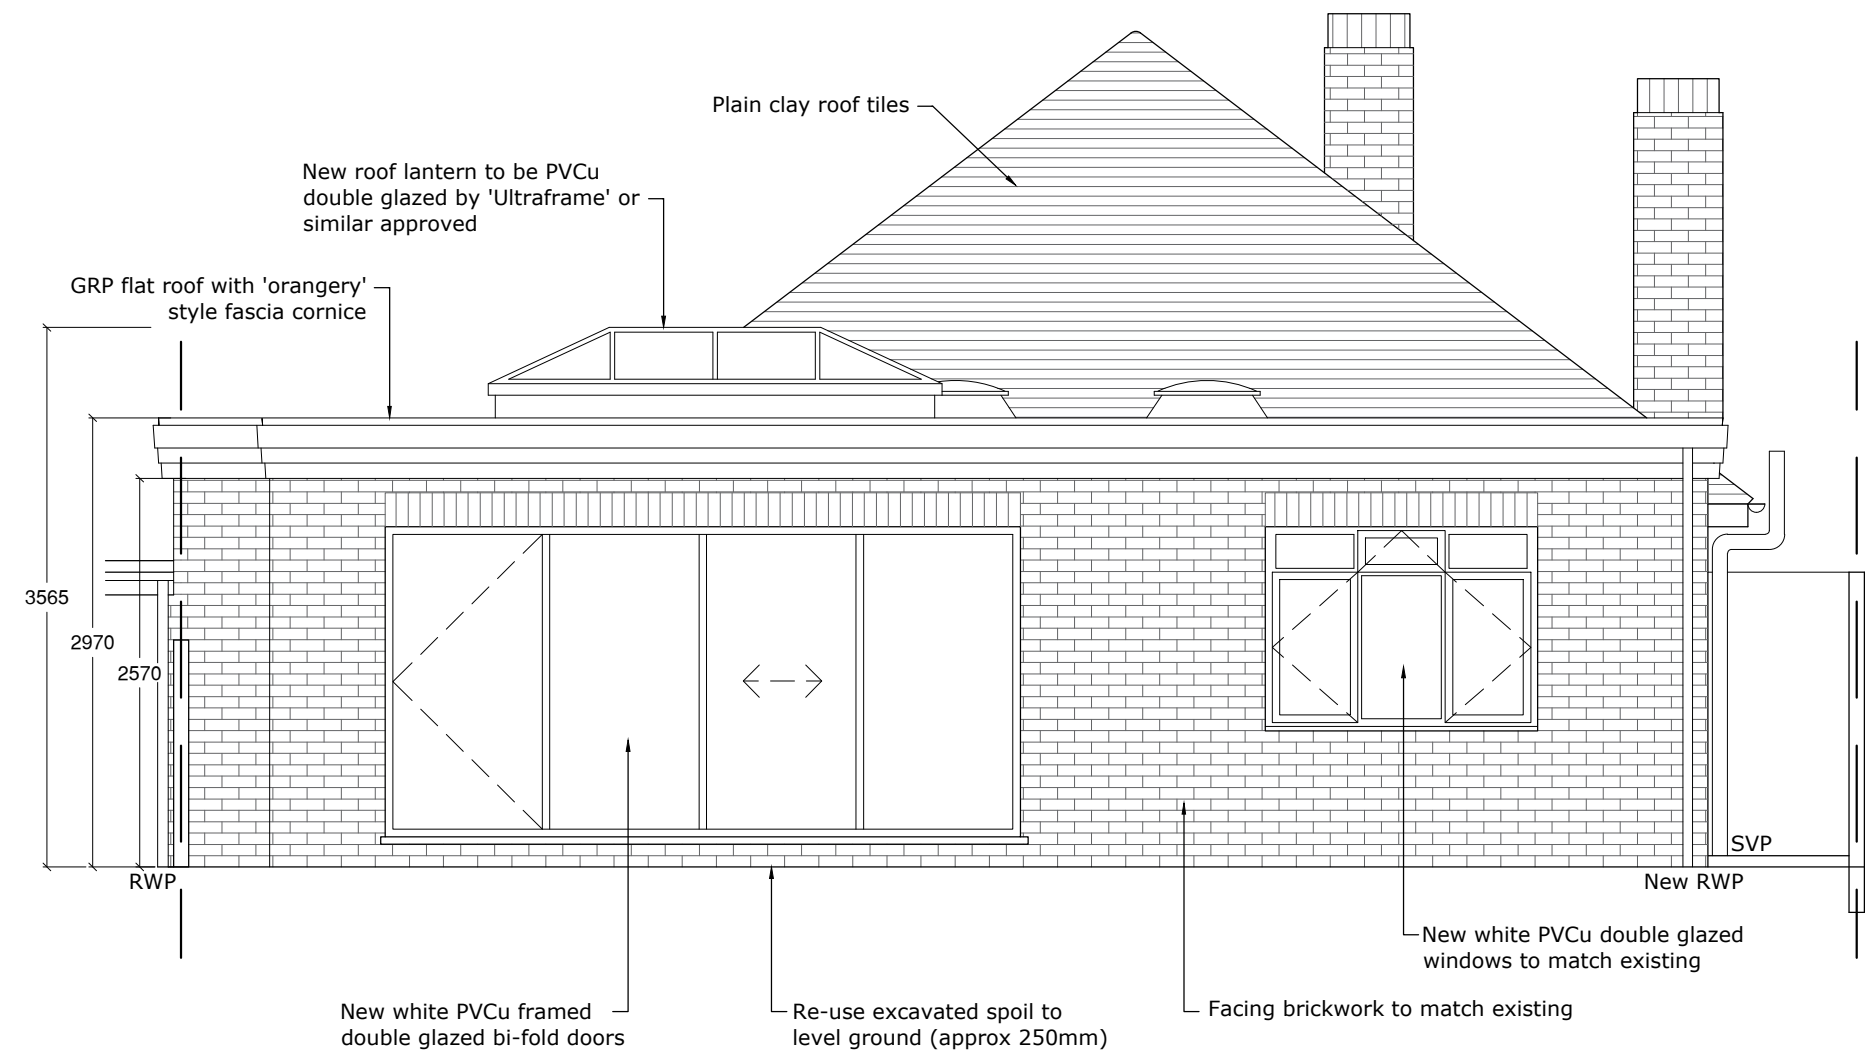

EXISTING NORTH ELEVATION  
SCALE 1:50

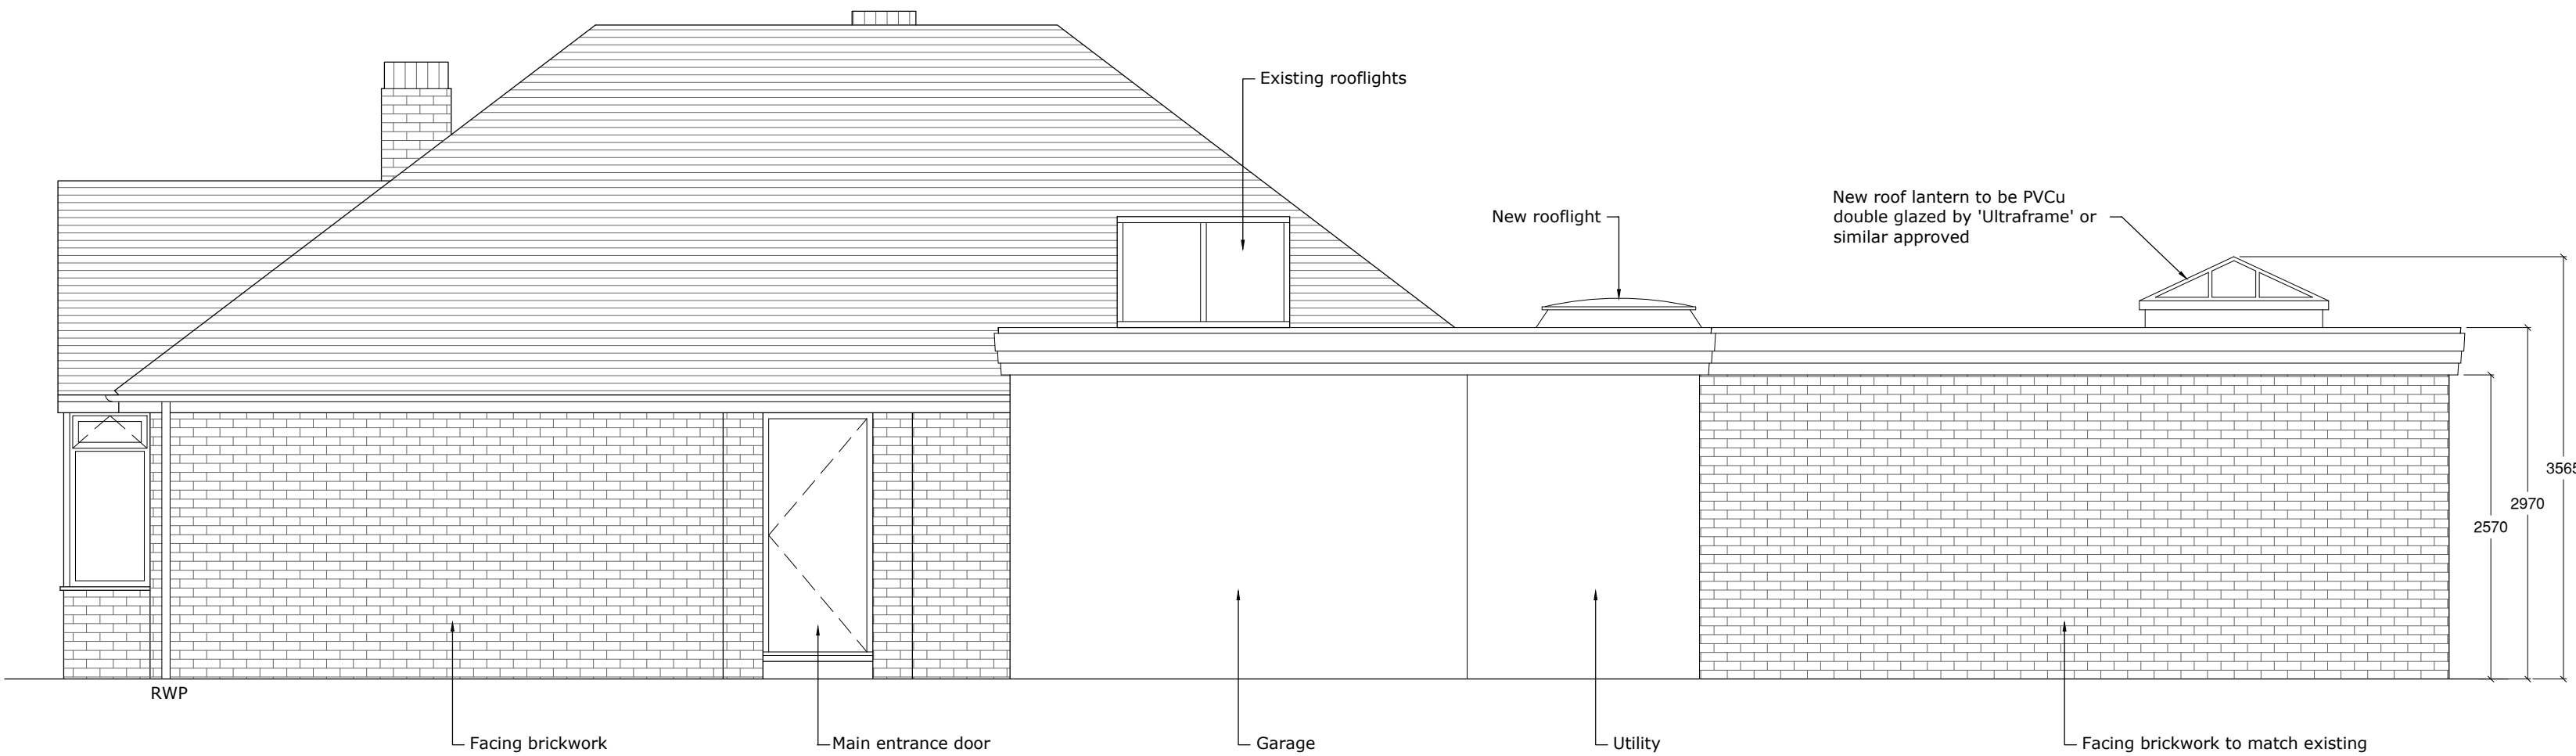

EXISTING EAST ELEVATION  
SCALE 1:50
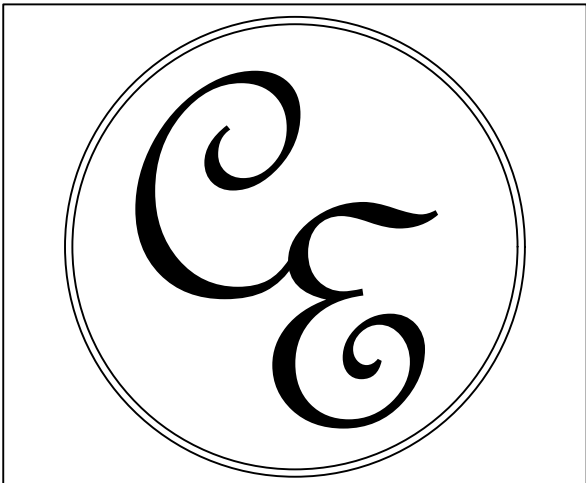
| -                                                             |  |           |  |                                                                                       |  |     |  |
|---------------------------------------------------------------|--|-----------|--|---------------------------------------------------------------------------------------|--|-----|--|
| REV                                                           |  | DATE      |  | AMENDMENT                                                                             |  | BY  |  |
| PROJECT                                                       |  |           |  |  |  |     |  |
| DRAWING                                                       |  |           |  |                                                                                       |  |     |  |
| APPEL TREE HOUSE<br>MONTPELIER ROAD<br>EAST PRESTON, BN16 1JY |  |           |  |                                                                                       |  |     |  |
| PROPOSED ELEVATIONS<br>(PLANNING ISSUE)                       |  |           |  |                                                                                       |  |     |  |
| Date                                                          |  | JUNE 1919 |  | Drawn By                                                                              |  | CME |  |
| Scale                                                         |  | 1: 50 @A1 |  | Iss. App. By                                                                          |  | SIM |  |
| Drawing No                                                    |  | 006       |  | File Location                                                                         |  | 088 |  |