




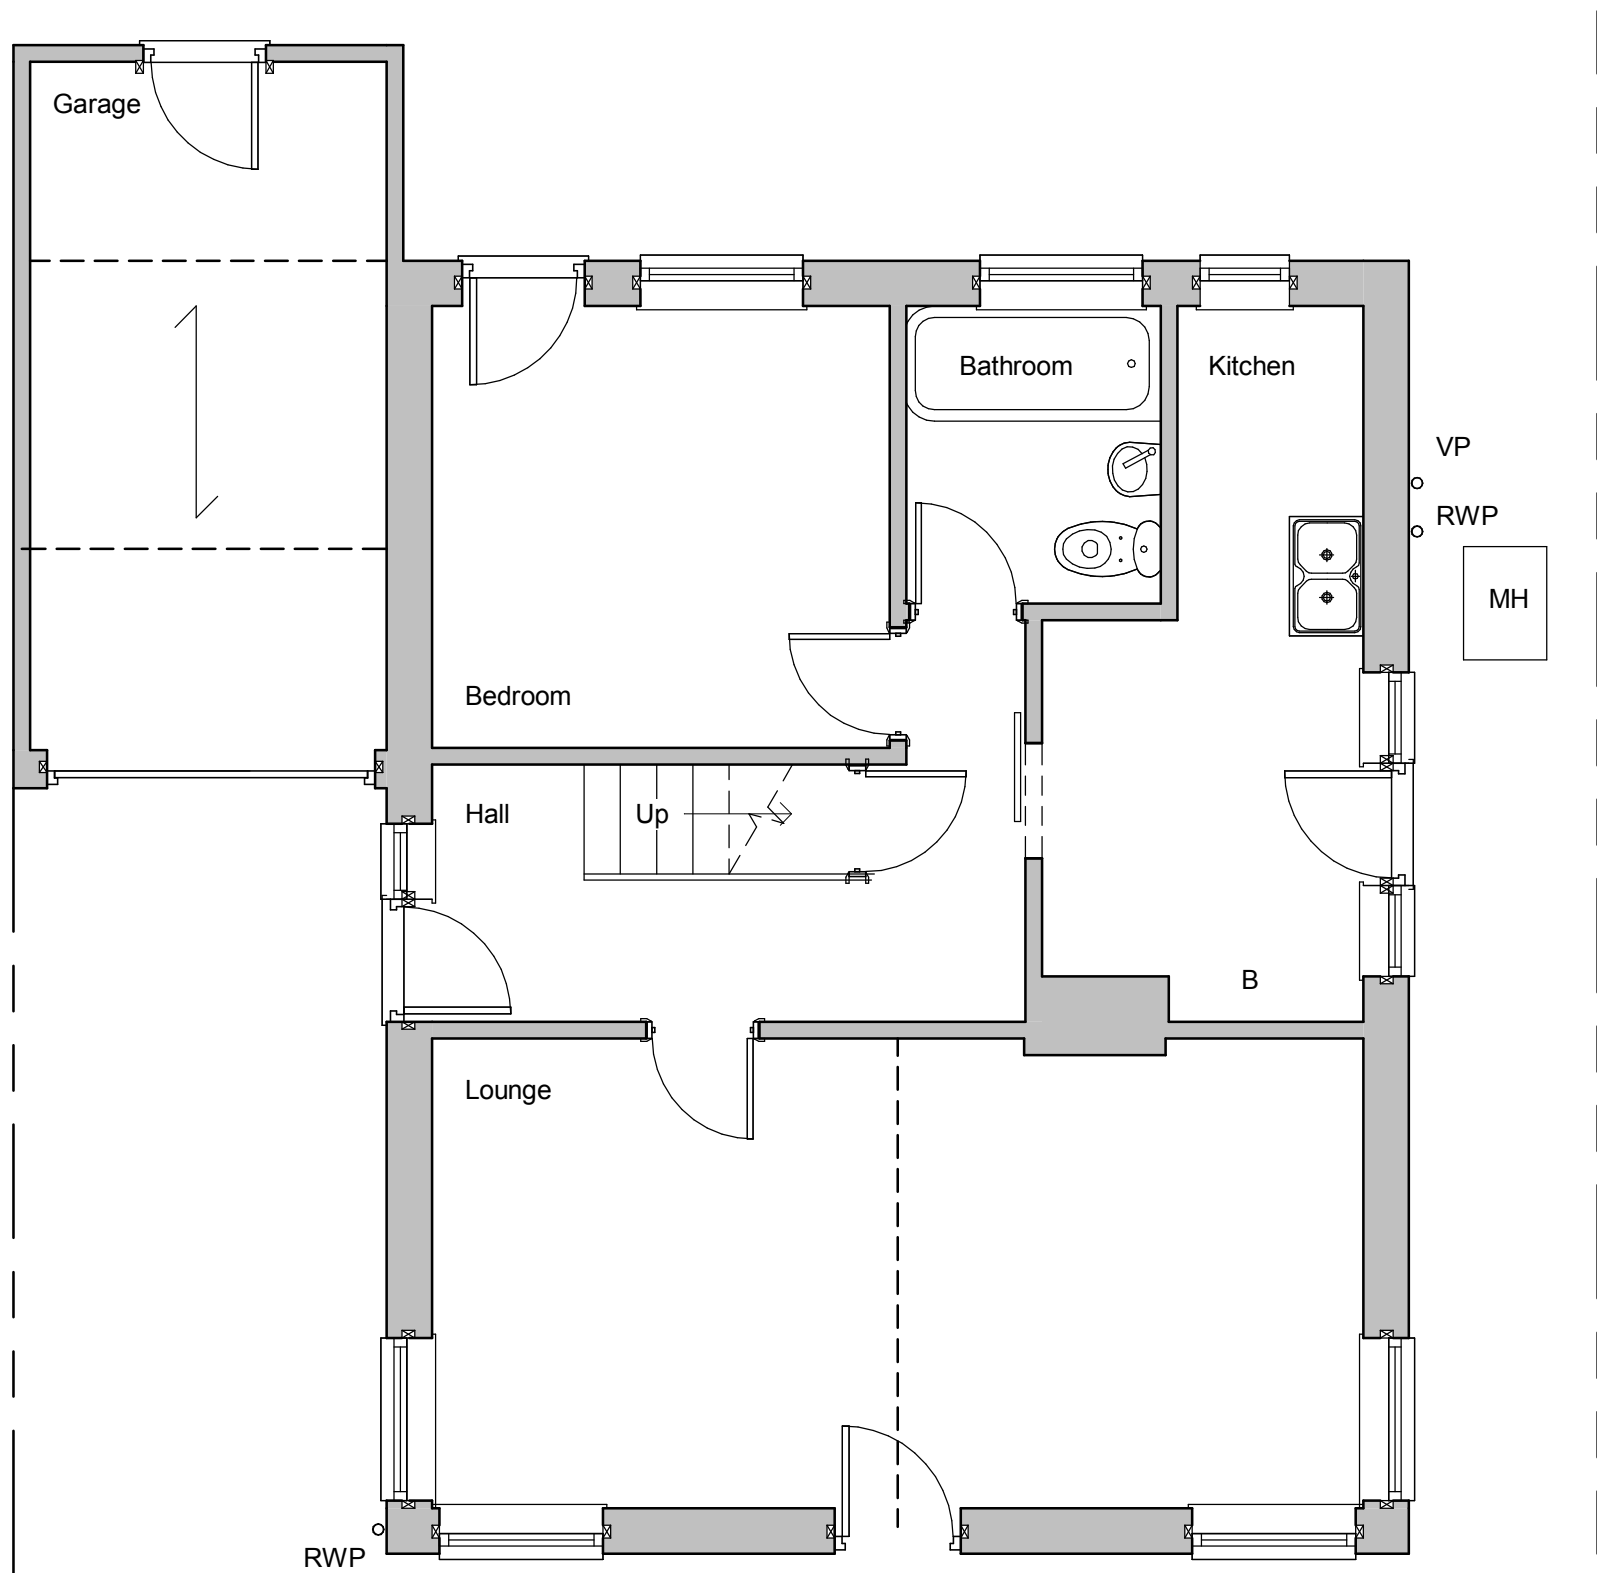

Ground Floor

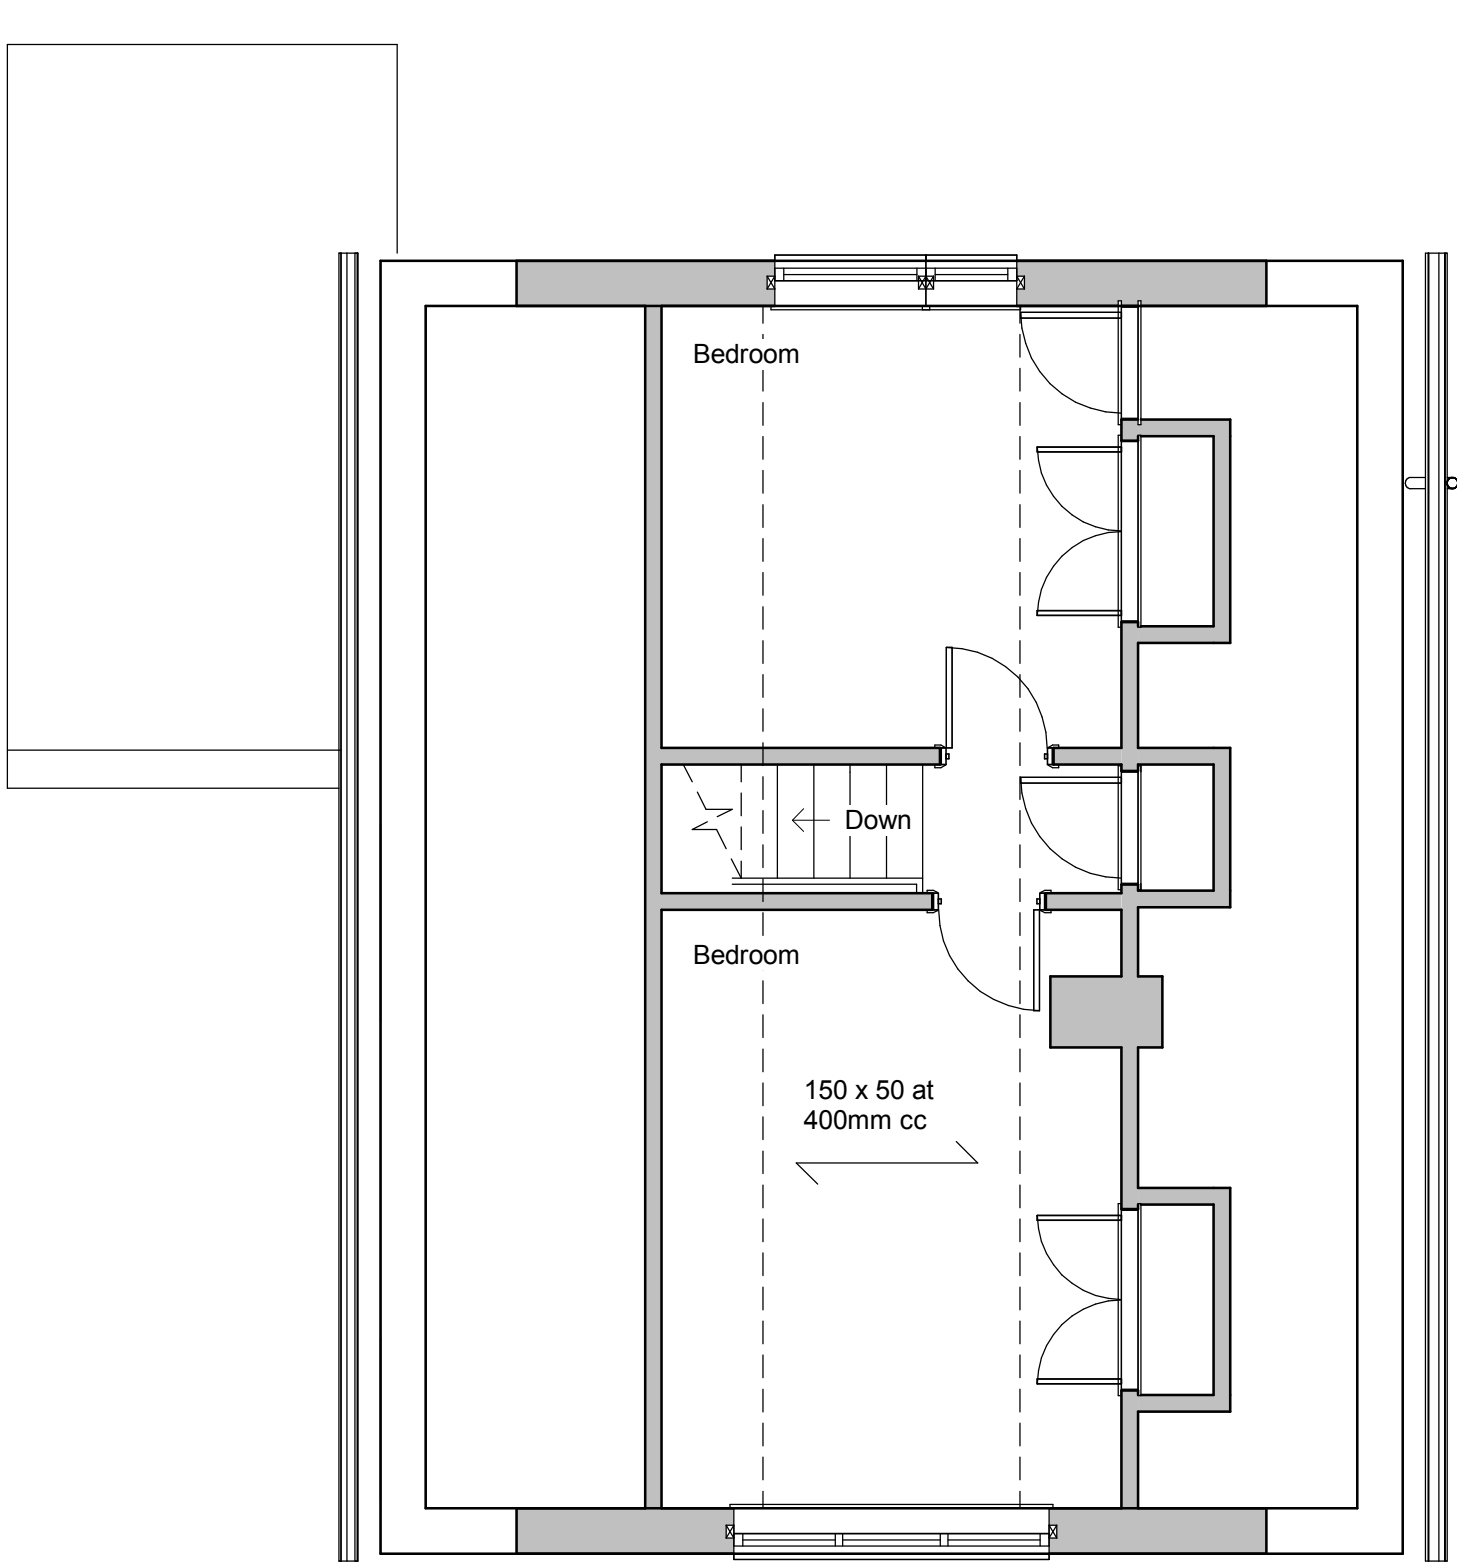

First Floor

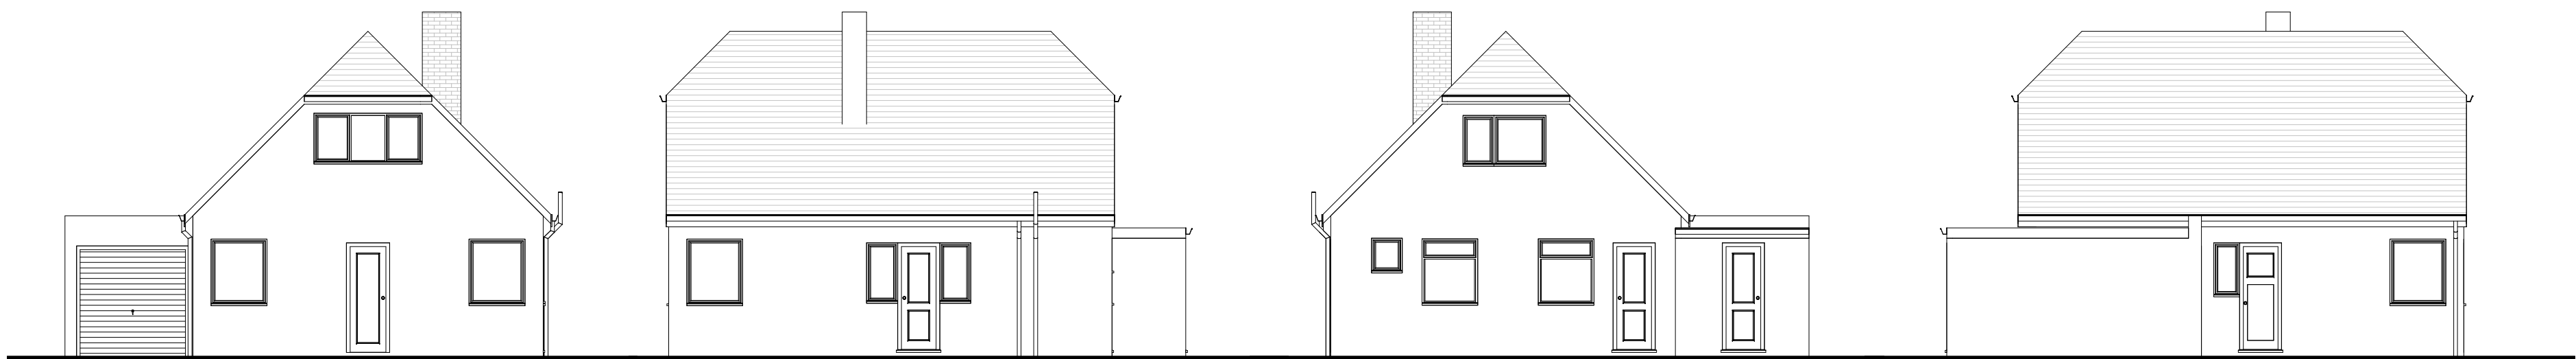


Front Elevation

Side Elevation

Rear Elevation

Side Elevation

Revisions

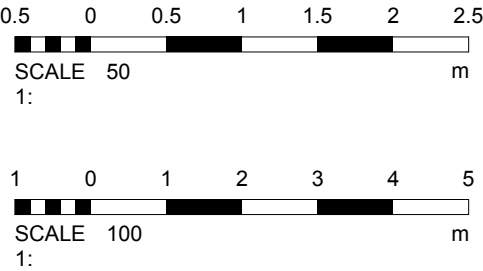

Materials

Drawing Number	2020/32	Sheet	1 of 1
Size	A1	Scale	1:50, 1:100
Project	Existing details March 2020		
Job Title	4 Normandy Lane East Preston West Sussex BN16 1LZ		
Do Not scale from this drawing except for planning as photocopies will be subject to distortion Drawings to be read in conjunction with all other Designers and structural engineers contract drawings and specifications: Any discrepancies must be brought to the attention of the Designer immediately. The contractor must verify all dimensions by site measurement before ordering materials or manufacturing components Substitute materials and products to those named will be acceptable if proven to be of equal or higher performance and not in conflict with other elements			

M.J.Humphrey
Ltd



Mei Humphrey MRICS, MBEng 39 Northease Drive Hove East Sussex BN3 8PQ	Adam Humphrey 230 Dominion Road Worthing West Sussex BN14 8JL
Mel@mjhumphrey.co.uk 07701055182	Adam@mjhumphrey.co.uk 07812419142