



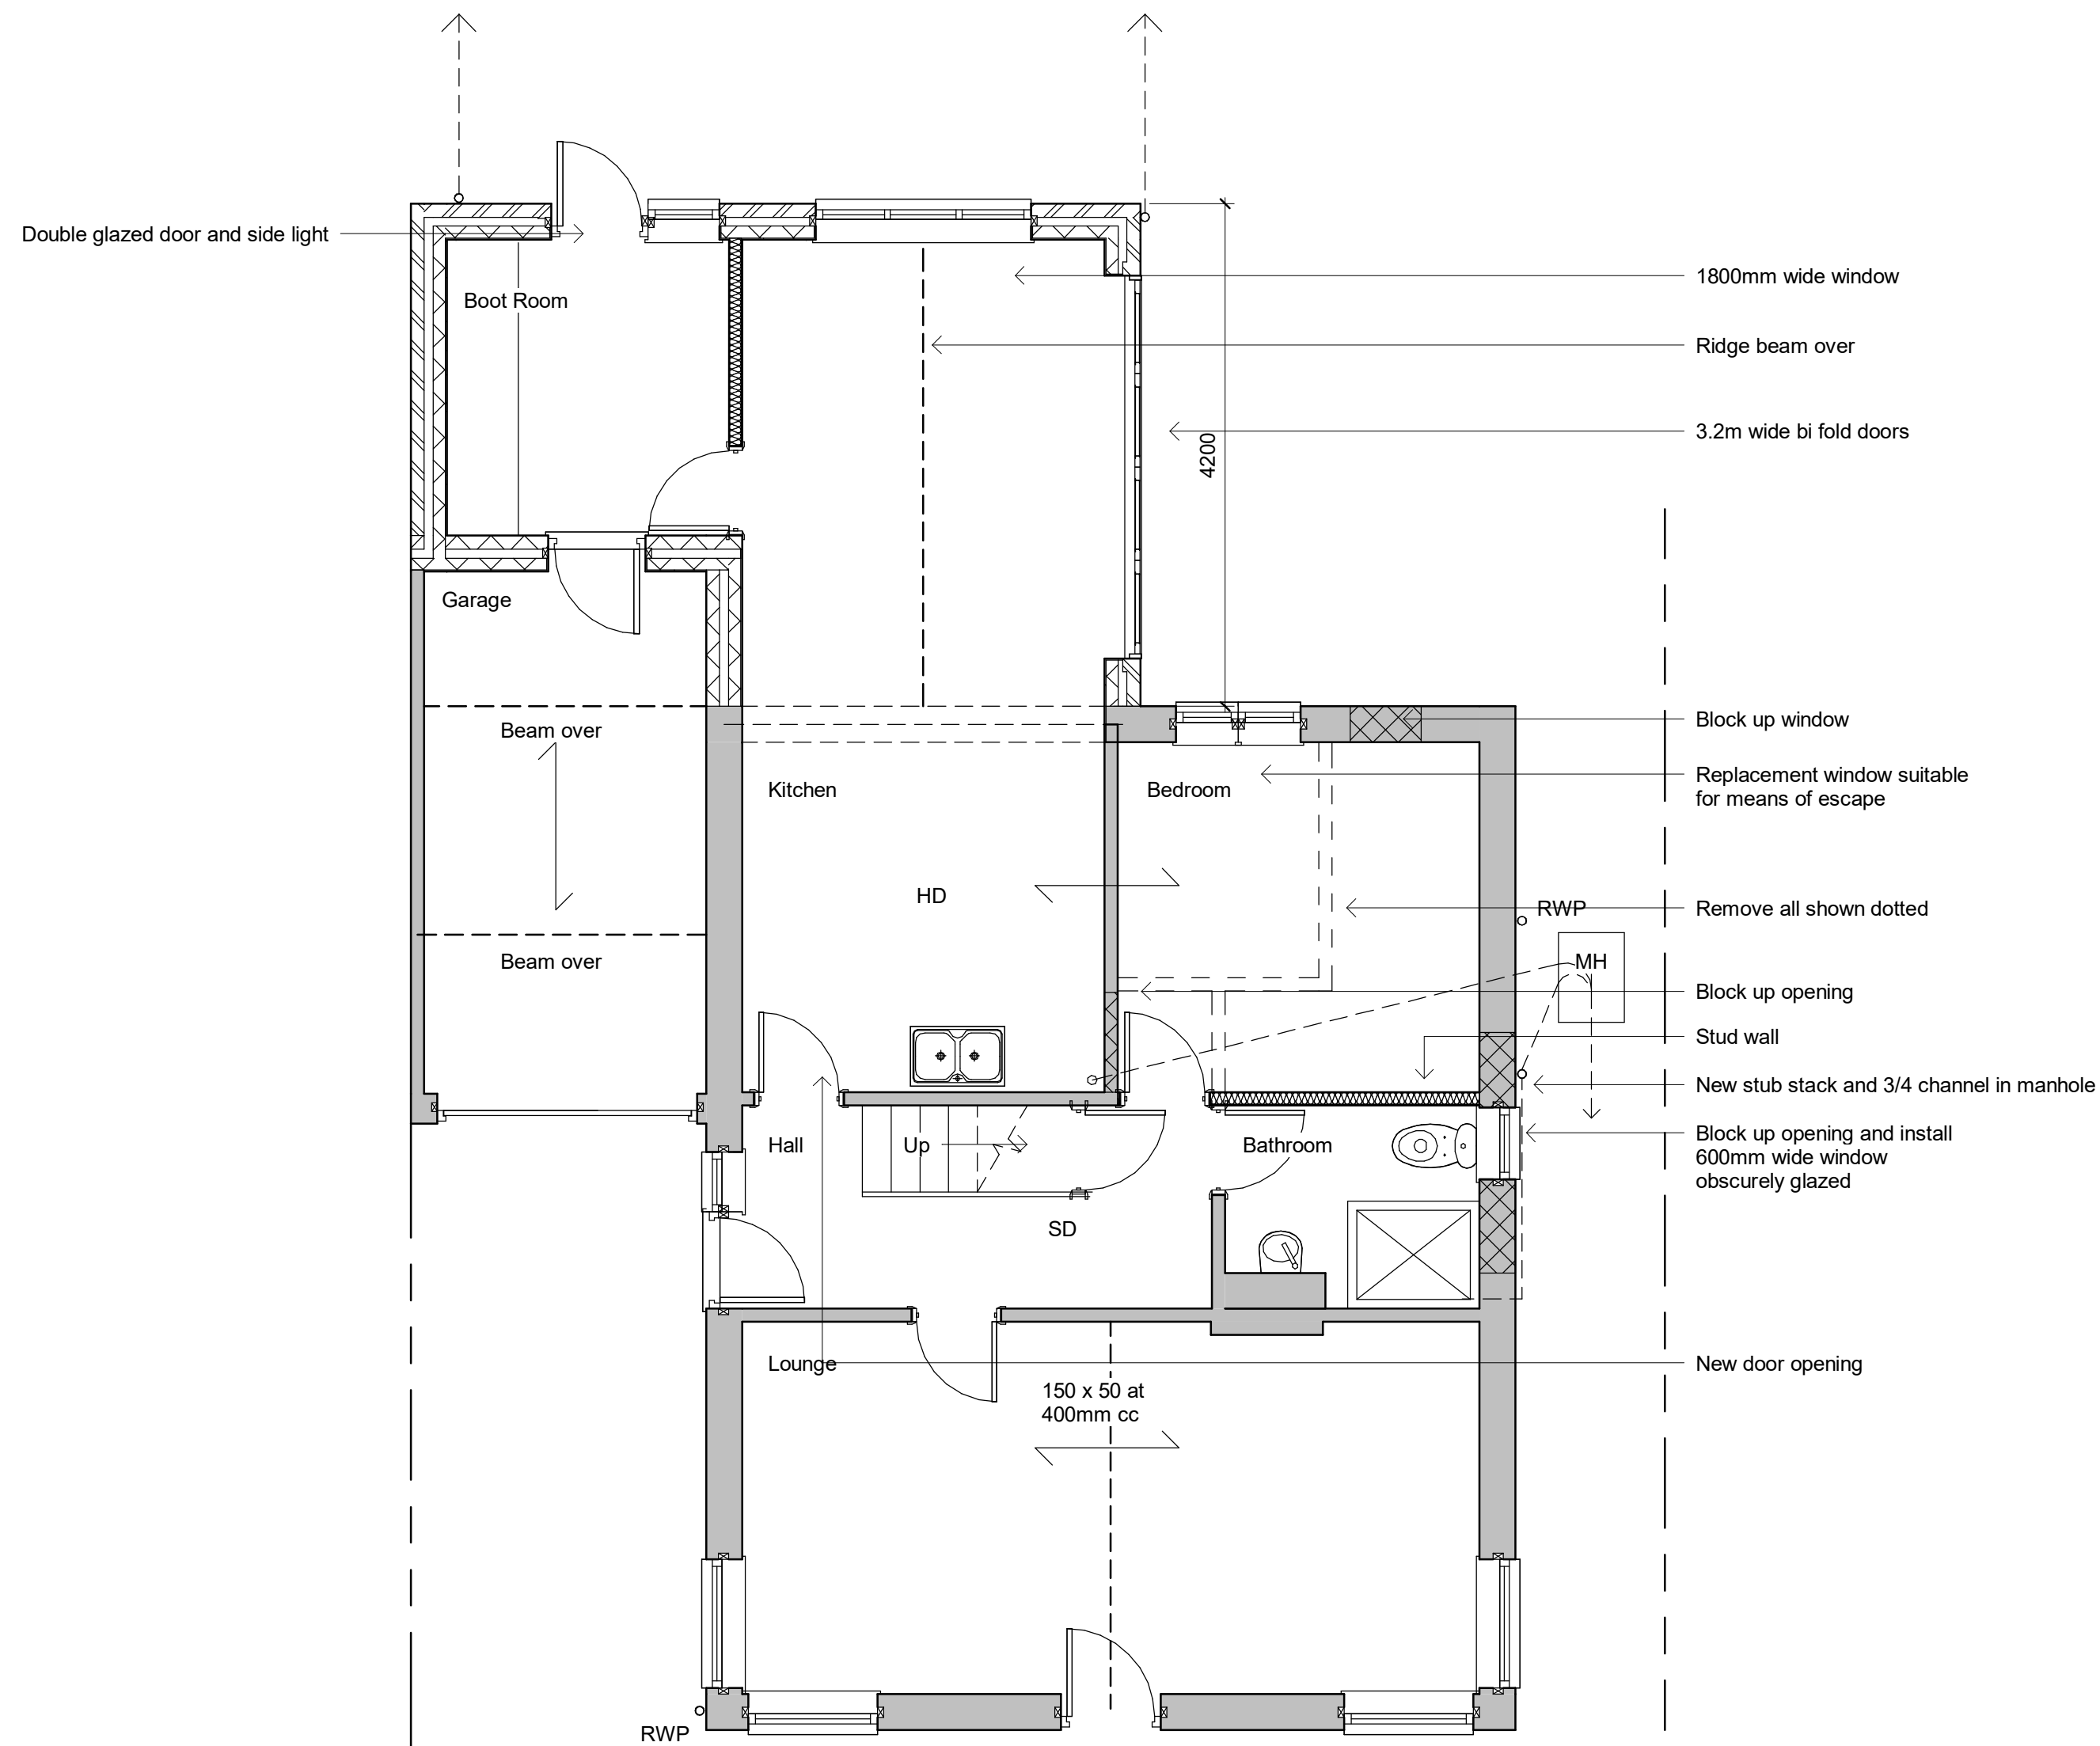

Ground Floor

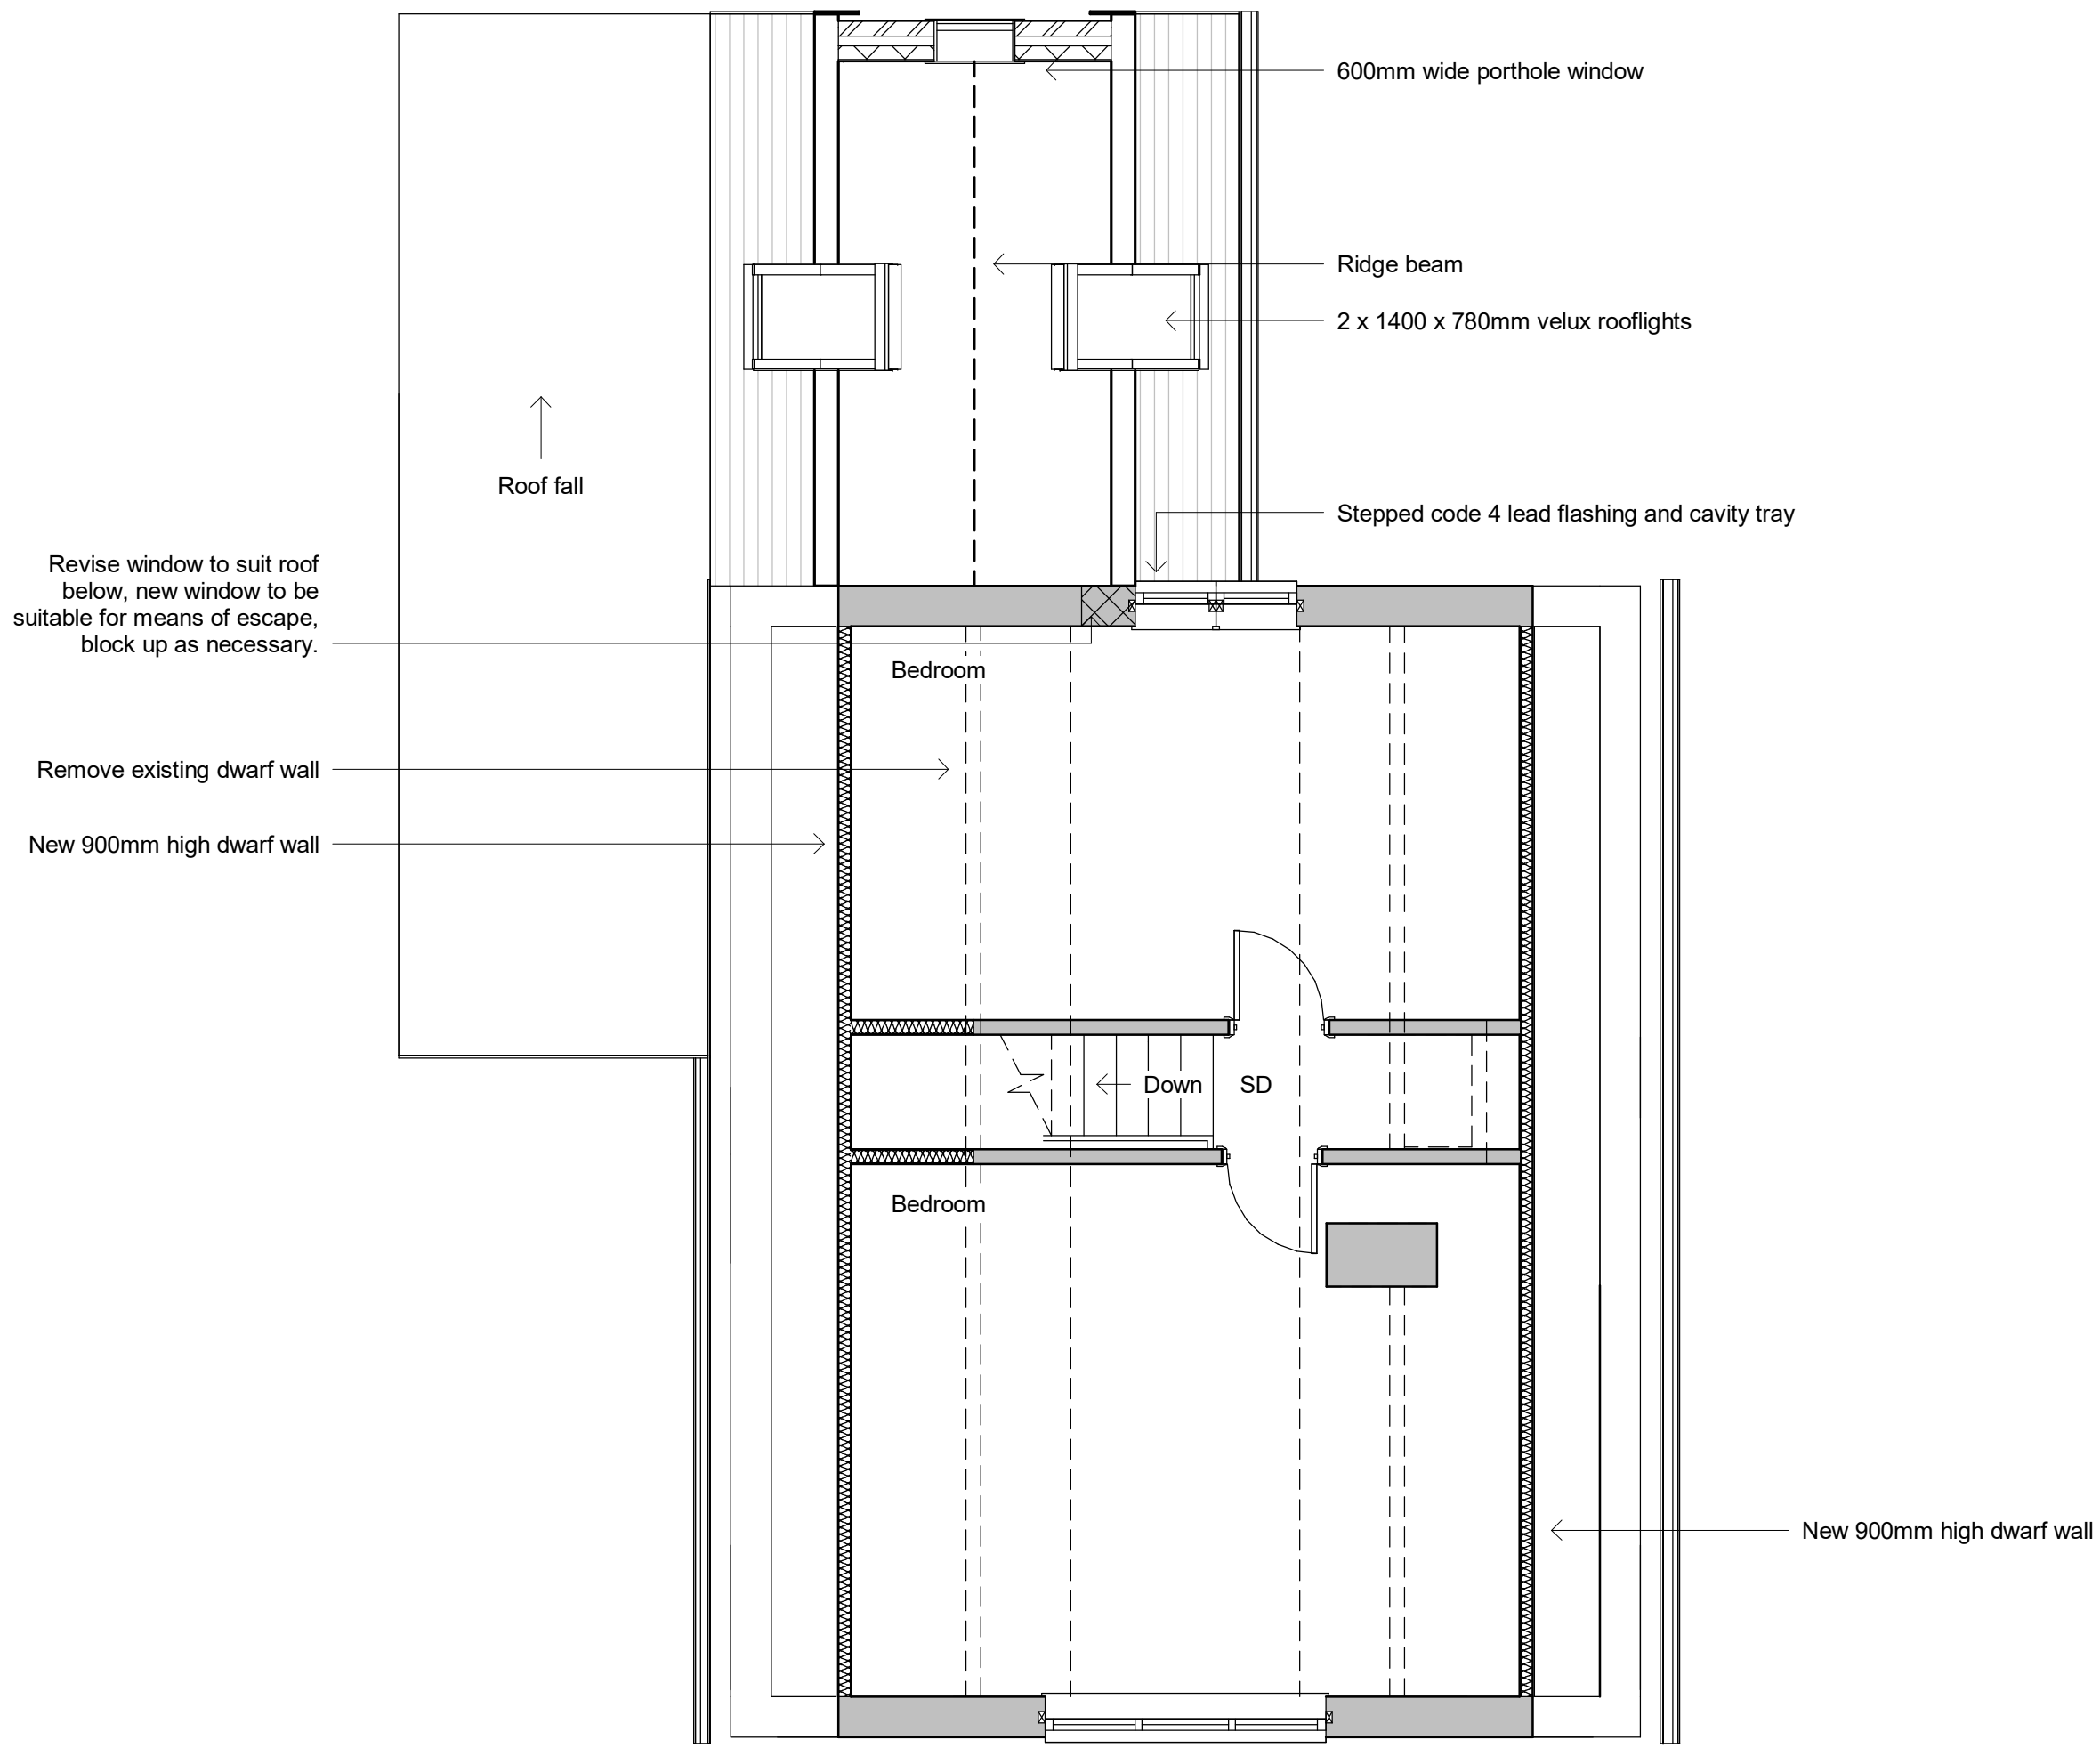

First Floor



West - Front Elevation



South - Side Elevation



East - Rear Elevation



North - Side Elevation


Rendered to match
1400 x 780mm velux rooflight
3.2m wide bi fold doors
Faced brick to match

Revised window to suit
Stepped code 4 lead flashing and cavity tray at roof and wall junction
600mm wide porthole window

Double glazed door and side light
Rendered to match
1800mm wide window

1400 x 780mm velux rooflight

Revisions

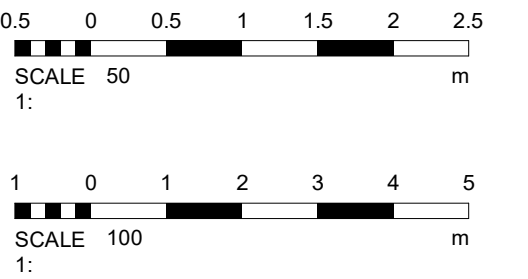

Materials

Rendered to match
Tiles to match
Double glazed windows and doors to match

Drawing Number 2020/32 Sheet 1 of 1

Size A1 Scale 1:50, 1:100

Project
Proposed details
March 2020

Job Title
4 Normandy Lane
East Preston
West Sussex
BN16 1LZ

Do Not scale from this drawing except for planning as photocopies will be subject to distortion
Drawings to be read in conjunction with all other Designers and structural engineers contract drawings and specifications: Any discrepancies must be brought to the attention of the Designer immediately.
The contractor must verify all dimensions by site measurement before ordering materials or manufacturing components
Substitute materials and products to those named will be acceptable if proven to be of equal or higher performance and not in conflict with other elements

M.J.Humphrey Ltd



Mel Humphrey MRICS, MBEng 39 Northease Drive Hove East Sussex BN3 8PQ
Adam Humphrey 230 Dominion Road Worthing West Sussex BN14 8JL

Mel@mjhumphrey.co.uk 07701055182
Adam@mjhumphrey.co.uk 07812419142