



Existing

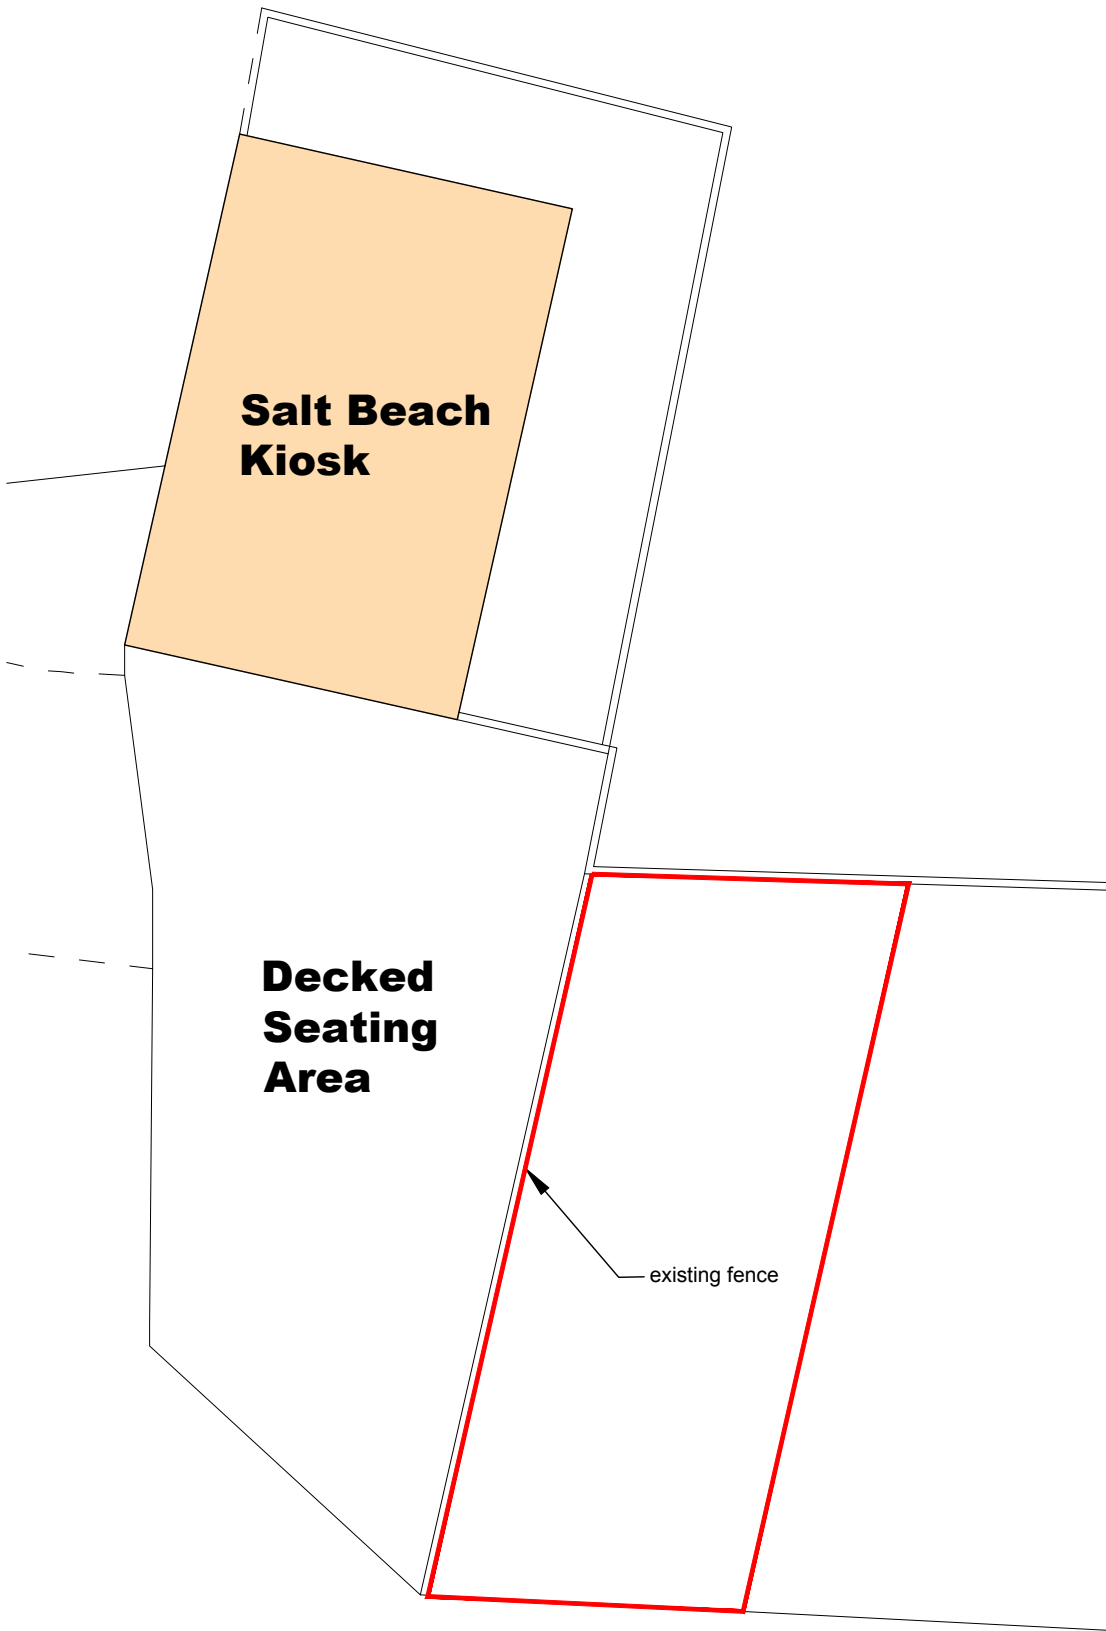


SITE PLAN 1:100 @ A3

Proposed

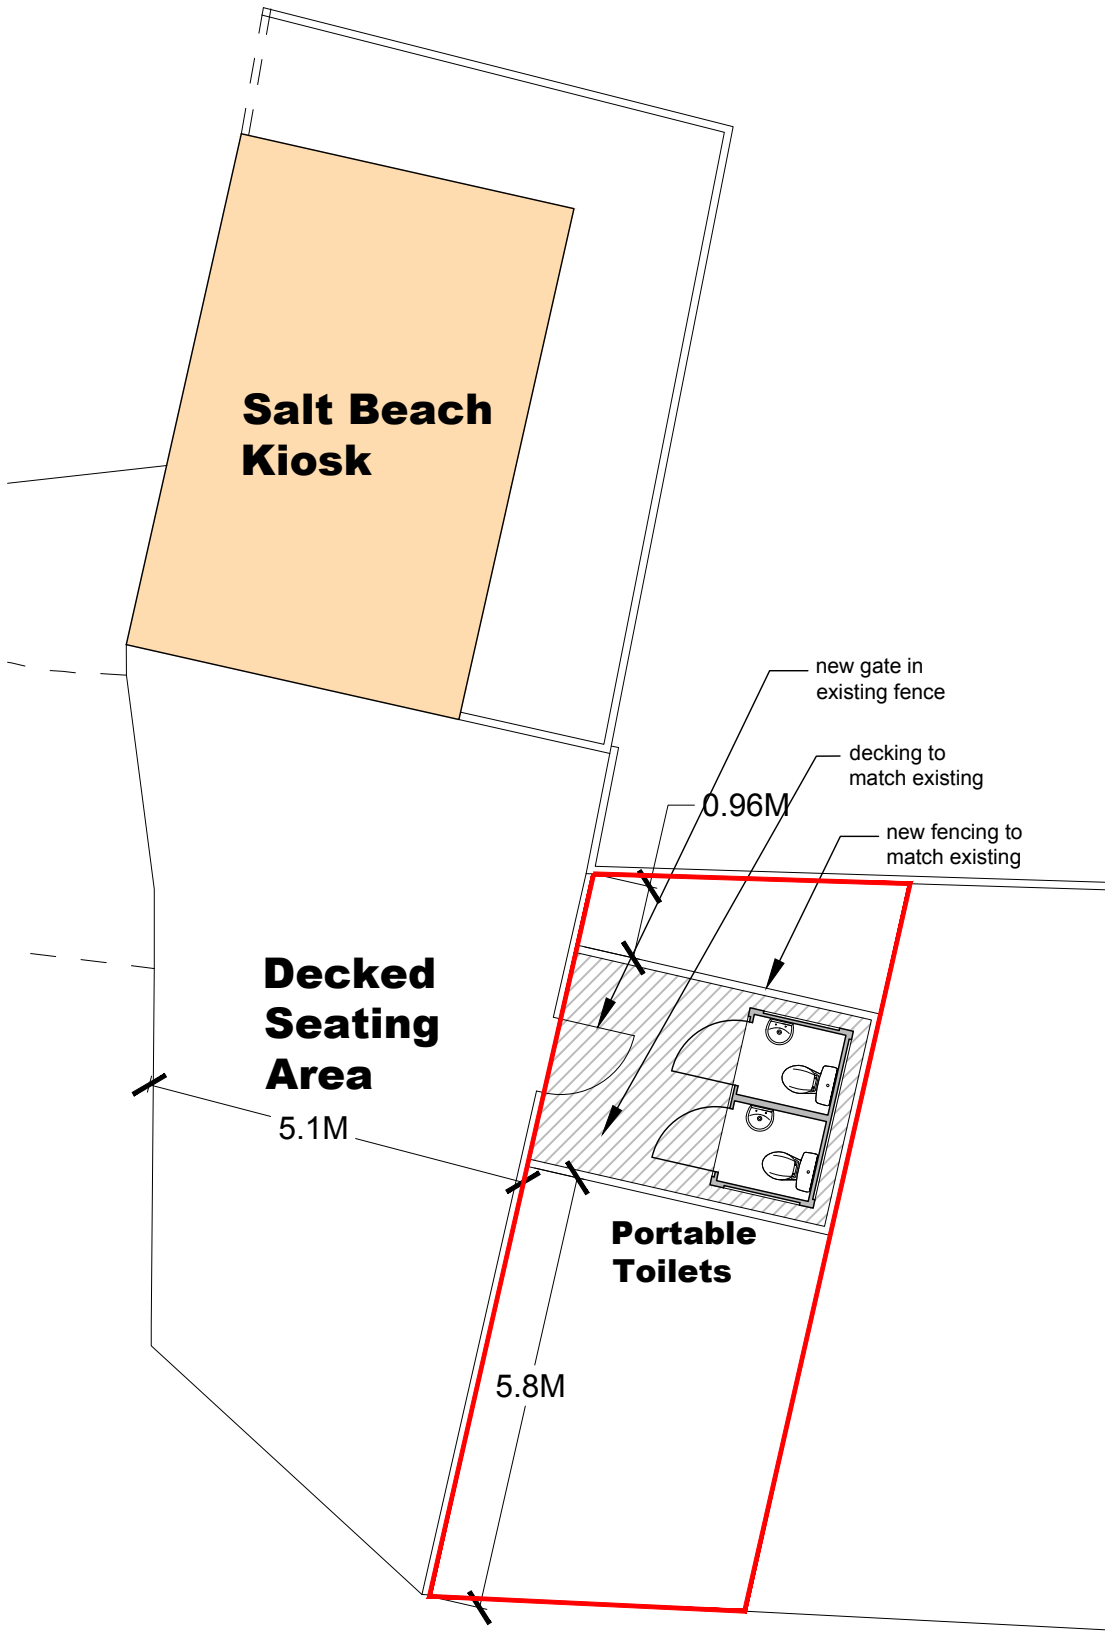

SITE PLAN 1:100 @ A3

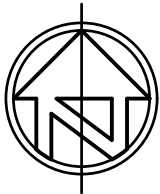

© nat-design, all rights reserved. Use figured dimensions only. All dimensions are to be checked on site before any work is carried out. Please contact the Architect immediately regarding any discrepancies discovered on site.

Rev.	Notes	Date
 NAT DESIGN ARCHITECTURAL SERVICES M: 07599199759 E: info@nat-design.co.uk www.nat-design.co.uk		
Project		
Salt Beach Kiosk Sea Road, East Preston, BN16 1PD		
Drawing		
Existing & Proposed Site Plan		
Drawn By NSE		Scale as shown
Date August 2026		Revision
Drawing No. 2067 - DPA - 03		