


DO NOT SCALE OFF THIS DRAWING EXCEPT FOR PLANNING PURPOSES
CHECK ALL DIMENSIONS ON SITE BEFORE ANY WORK IS COMMENCED
ALL GOODS MATERIALS AND WORKMANSHIP MUST CONFORM WITH CURRENT BUILDING REGULATIONS, BRITISH STANDARDS AND CODES OF PRACTICE
COPYRIGHT OF THIS DRAWING IS RETAINED BY THE ARCHITECT AND IT MUST NOT BE REPRODUCED WITHOUT WRITTEN CONSENT

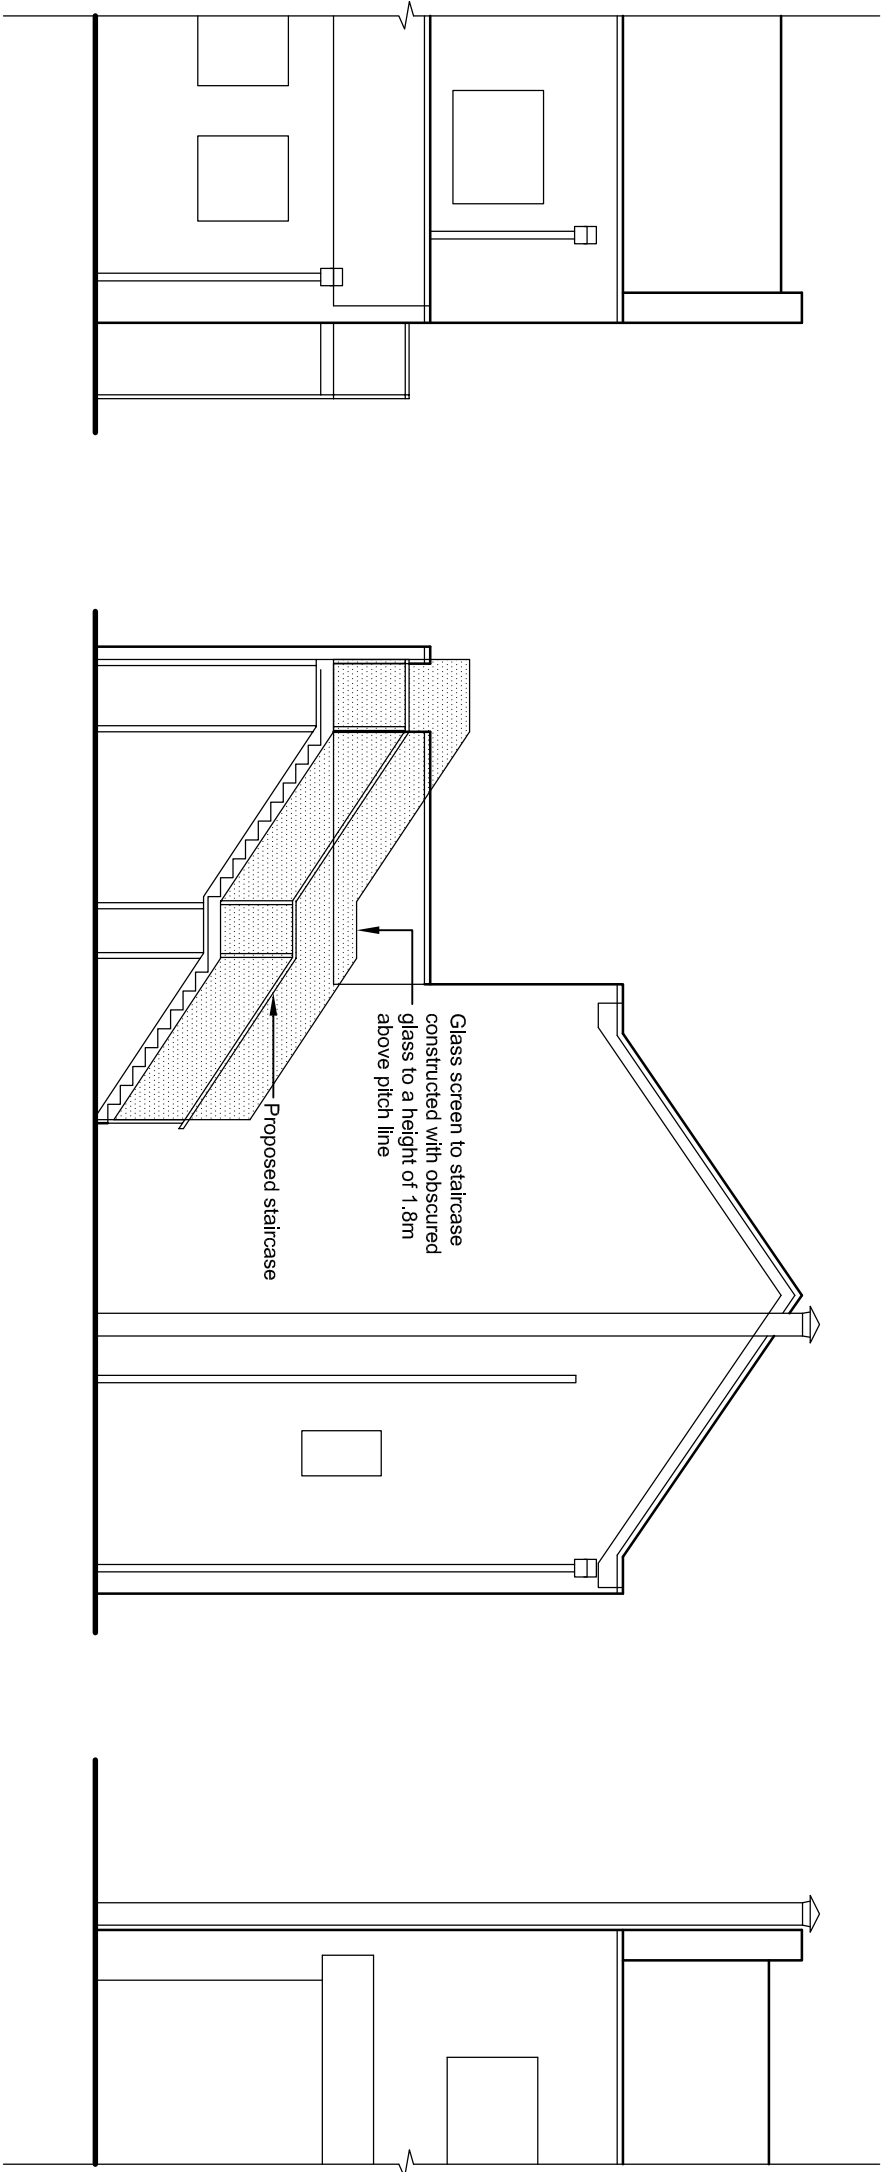


East Elevation

North Elevation

West Elevation

Part Elevations of existing building

 

Scale bar - 1:100 @ A3



folkes architects

THE DESIGN STUDIO
10 The Square
St Albans
West Sussex
AL1 1SD

T 01903 868620
F 01903 816946
info@folkesarchitects.co.uk

CLIENT

Dearden Homes

JOB TITLE

Preoposed development at
Beechlands Close
East Preston

DRAWING TITLE

Elevations of new stircase to existing building

DATE	SCALE	DRAWN BY	CHECKED BY
Nov 2017	1:100 @ A3	GM	
JOB NO.	DRAWING NO.	REVISION	
17009	2.03	A	